Nº 20

ELMWOOD CEMETERY

LORAIN CO. BLACK RIVER TWP.

OFFICIAL PROJECT NOS. 465-42-3-467 AND 665-42-3-232

51 ACRES

7 PAGES

LEGEND

(19) CIVIL WAR
(25) WAR WITH SPAIN
(31) WORLD WAR
(33) REGULAR SERVICE

HISTORY

EST. 1883

ELMWOOD
PAGE 88

LORAIN - ELYRIA RD.

1/2 MILE

SECTION T

BLOCK V

SECTION V

PAGE 93

SECTION P

G.A.R.

NORTH RIDGE RD.

C

D

D

C

V 2

CHAPEL

V 1

E

F

E

F

E

PAGE 92

SECTION P

PAGE 92

SECTION T PAGE 93

SECTION U PAGE 93

POTTERS FIELD

TOOL HOUSE

SECTION R

SECTION RA

SEC C

SECTION S

SECTION C

PAGE 91

SECTION

A

PAGE 89

SECTION B

PAGE 90

PAGE 90

KEY MAP
SCALE 1" = 40'

N

ÉLMWOOD
PAGE 88

NAME	LOT	GRAVE	WAR	
GARRET ERWIN	2233	8346		25
INKS WILFORD B	2427	8960		31
KOLBE HARRY R	1844	8288		31
MESSINGER ROBERT W	2335	8590		31
MILLER YOACHIM	2022	7830		31
PANTLEY HARRY R	2232	8293		25
PICKETT GUY D	1942	7714		25
QUASHNEFSKY H C	1839	7530		31
SAXON JOE	2109	8537		31
SMITH WILLIAM K	2034	8536		31
SNOWDEN GEORGE	2034	8807		31
COATES CLARENCE	1728	6245		31
WILLIAMS EDWARD R	2229	8842		31
EMERY WILLIAM H.	2347	9204		25
OLMUTZ EARL A.	1940	7253		31
STREETER CHARLES	2347	9201		25
HALKA ANDY J.	2021	7513		31
ROBERSON DAVID S.	1940	1		31

TOOL HOUSE

2300 2004 1908 1806 1702

2400

2500

POTTERS FIELD

DRIVE

2616

1623

1535

1416

1334

PARK

1646 1555 1427

1742

1849

2455 2359 2256 2156 2056 1906

DRIVE

SECTION A
SCALE 1"=20'

NAME	LOT	GRAVE	WAR	
CLARK HARRY W	2157	8036		31
EICHMILLER MAX O	1670	8627		31
HERMAN CARL V	656	7560		31
KUNSMAN ROBERT	654	8530		31
McPHERSON RALPH W	1364	8827		31
MILLER OTTO W	1573	8471		31
NEVINS CHARLES O	1672	8268		31
SANDS HARRY C	1580	3		31
THOMPSON WILFRED	1153	4600		31
WARNER OTTO J	1665	8531		25
WARGO JOSEPH M.	1043	6646		32
HURLEHY FRANK E.	644	5163		25
NICHOLL ALLISON E	1052			31
VAN TILBURG JOHN M.	853-	6196		19
BAYES EDGAR R	758	5236		31
BENNETT WALTER D	950	4558		31
HAMILTON JOHN M	749	6317		19
HOLLOWAY LELAND	647	5197		31
WEITZEL WM H	1150	4766		31
WILSON DAVID WM	951	4784		31
DANLEY JOHN R	1040	4821		31

NORTH RIDGE ROAD

SCALE 1" = 20'

SECTION B
SCALE 1" = 20'

NAME	LOT	GRAVE	WAR
BRIDENSTINE CLOYD	1311	8126	31
GODHARD HENRY B	714	6849	31
HUNT FRANCIS	1502	7864	31
KELSER VINCENT	635	3946	31
PYCRAFT JAMES	1405	6598	31
WILSON JOHN A	1128	5739	19
WELLS ABRAHAM	1112	5013	19
YOUNG OTIS	1608	4210	19
ZIPP GUSTAV J	601	7463	31
GARDNER HARRY M	933	6746	19
FREY WILLIAM E	720	5913	31
OPFER JOHN W	803	4258	19
SIMPSON WILLIAM	1628	6723	31
BEATTY GEORGE R	1016	6904	31
BARDUS ALFRED G	612	4214	
EDWARDS EDGAR C	1514	7323	31
FUTO JOHN	1630	7221	31
GORDON ARTHUR W	744	3943	31
HUMBERT FRANK D	639	4895	31
LEONARD GLENN T	823	7335	31
SMITH EDWARD	1003	6057	31
VANORMAN R C	1600	2181	19

NORTH RIDGE ROAD

SECTION C
SCALE 1" = 20'

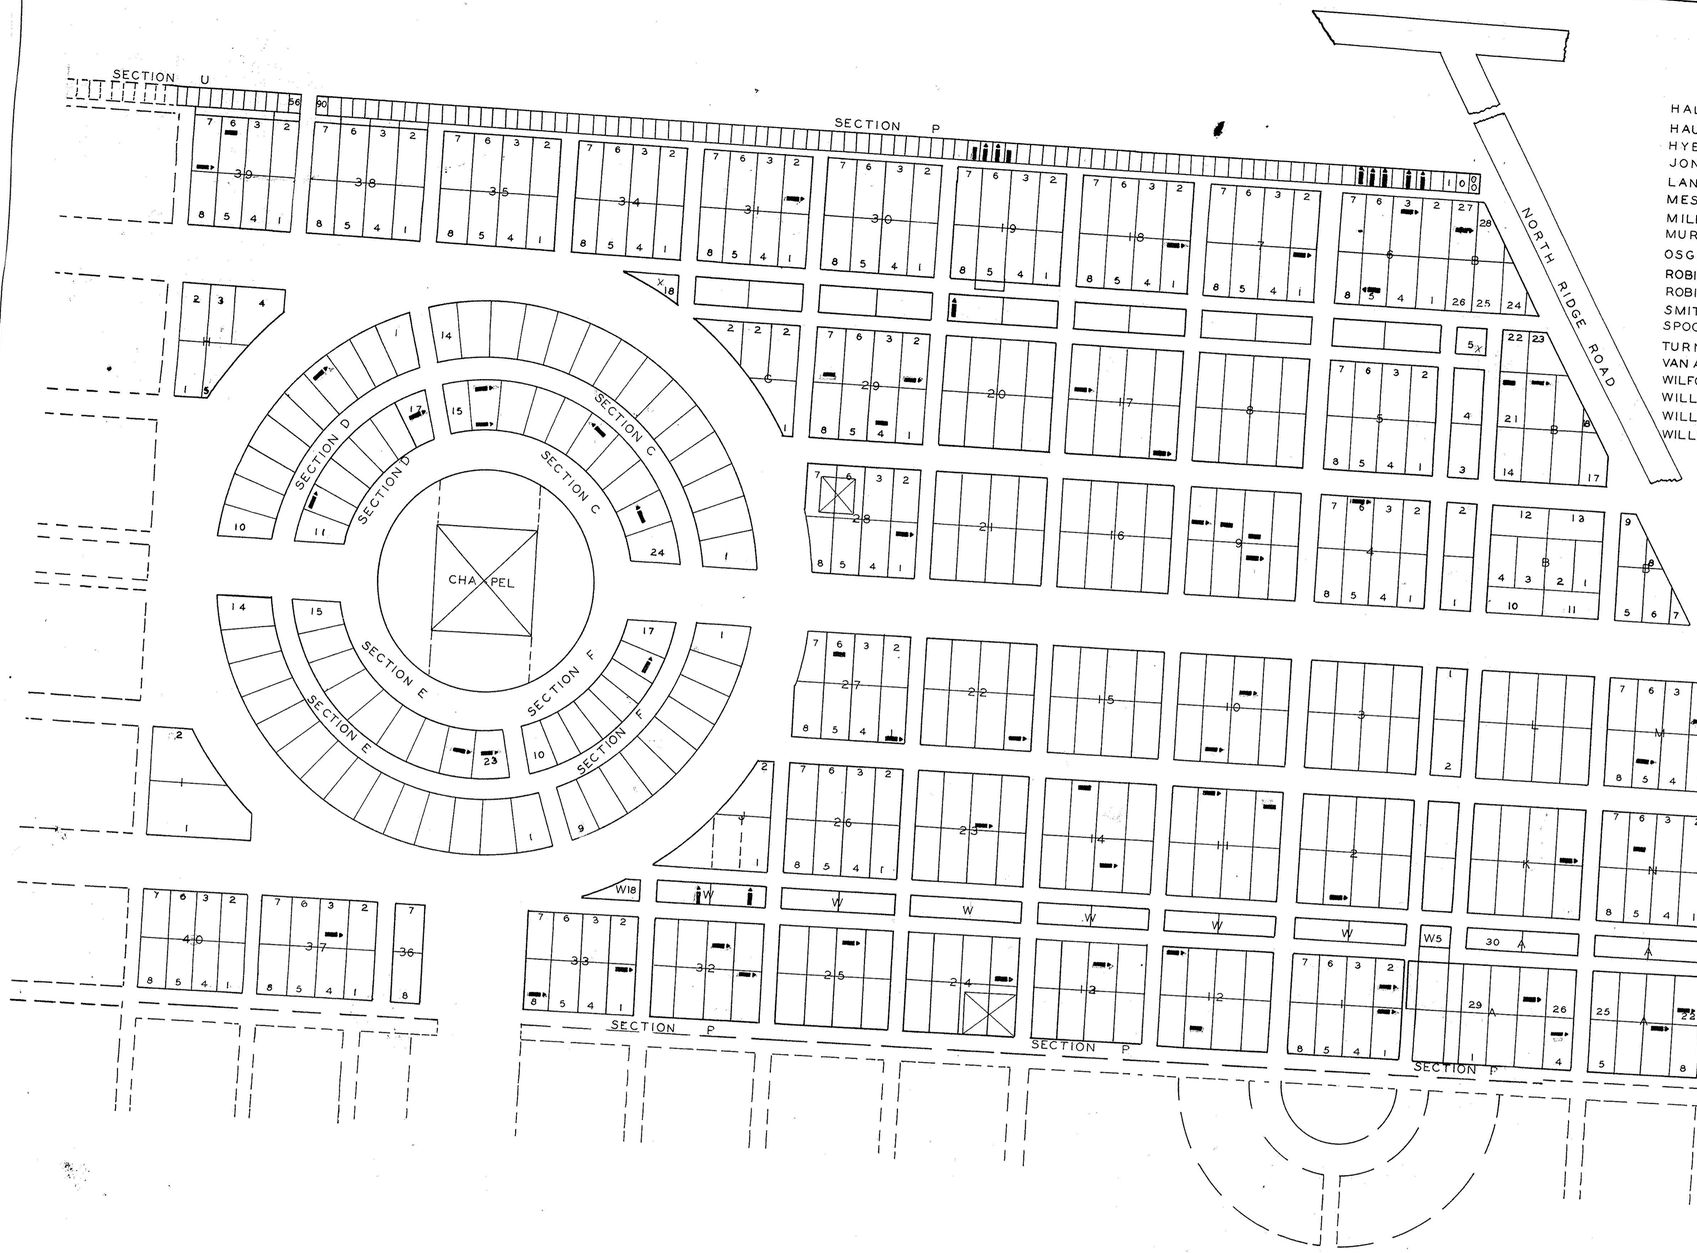

HALL JOHN	10	5	1647	19
HAUPT GUSTAVE	29	2	388	19
HYER J.F.	22	1	496	19
JONES G.W.	7	1	9	19
LANAGAN GEORGE P	39		1733	19
MESSMER ANDREW	1	1	112	19
MILLER GEORGE M	5		1891	19
MURPHY J.M. D	4		1043	19
OSGOOD HERBERT I	2		1062	19
ROBINSON THOMAS A	4		5	19
ROBINSON JOHN	4	6	1334	19
SMITH H. ALBERT	12	7	518	19
SPOONER GALVIN S.	13	3	866	19
TURNER J. THOMAS	32		3427	19
VAN ARMAN CHAS. C	16		2030	19
WILFORD JOSEPH M	2		1049	19
WILLIAMS C.H.	33	8	562	19
WILLIAM JOHN E	22		829	19
WILLIAMS L.C. C	23		1918	19

BRYON A.

NAME	BLOCK	LOT	GRAVE	WAR
BAKER FRED A	17	1	1347	19
BALDWIN AUGUST	27	6	7885	19
BREZNAN GEORGE	P		366	19
BOWEN J. E. CAPT.	F		16 4483	19
COX ISAIC J.	14	6	1271	19
DOANE CLARENCE E	33	1	7484	19
FERGUSON C R	9	3	3421	19
GREEN JERRY	P	38	8864	31
GILLMORE A	24	2	1819	19
HARRISON STEPHEN	P	6	8646	19
HOFFMAN GEO	29	4	8082	25
JEWETT JOSEPH	6	3	5428	19
JONES T H	25	3	144	19
KIMBURGH ELISHA C	39	6	5	19
LARDEN LLOYD E	P	7	8465	31
LASSEN ALFRED M	P	8	8260	31
LESLIE GILBERT D	W	16	5088	19
MENGAS SILAS	X	13	2802	19
NEWMAN HERMAN O	6	5	6612	19
PATERSON JAMES W	P	3	8766	31
REARICK EDWARD W	A	7	3343	19
RICHTER CHAS C F	39	7	5289	31
SARGENT URLIN	K	2	8419	31
SNYDER FRANK E	2	5	7742	31
SOUTHARD CLYDE E	P	4	8721	31
STEWARD WILLIAM	9	6	5201	19
SANDFORD JAMES S	27	1	497	25
TABOR J W	37	3	1895	25
TILLACK WILLIAM	28	1	5	19
VAHUE NATHAN	B	21	820	25
VIRGIN MARION E	P	37	8938	31
WHITFORD GEORGE	A	27	6738	19
WINSTONE STEPHEN J	9	4	4243	19
COTTON NEWTON L.	O	6	2160	19
KETCHUM STEPHEN L.	A	22	3369	19
MOORE GEORGE W.	23	3	2535	19
PENNEY DANIEL J	O	1	2182	19
SANFORD DARINS W	D	12	4524	19
SCHUMAKER CHARLES	C	16	6824	19
CONNALY THOMAS	29	7	1	19
SMITH W B	11	6	1	19
SMITH WILLIAM F	B	27	3	25
BADGER J.G.	31	2	258	19
BALL DANIEL S.	W	17	6160	19
BRAMAN G.J.	E	23	4938	19
CARNEY GEORGE B.	32	1	567	19
CARTER WILLIAM	C	20	1275	19
CONNOLLY WM.	D	17	4901	19
CONSTABLE GEO.	17	7	88	19
BLEER E. CHARLES	B	20	1174	19
CRAWFORD WILLIAM H.	1	1	507	19
CUSACK WILLIAM	12	5	625	19
DURTHART DAVID	9	7	0104	19
ELBRIDGE HURD	N	6	3	25
GOCHENOUR AMOS	10	3	4393	19

8999

CHAPEL-SECTIONS C-D-E-F & SEC. P
SCALE 1" = 20'

NAME	LOT	BLOCK	GRAVE	WAR
BABCOCK FRANK W	4	132A	7705	31
BEST AARON	5	108	3129	19
HARTZELL ALBERT	1	68	3831	19
HOLT WM	1	59	5785	31
KELLEY NORNAM F	5	70	6710	19
KEMERY ADAM	8	63	5765	19
LITZ JOHN N	5	42	7336	19
MATHEWS EDMUND G	7	50	8174	31
MOTTER JOHN W	4	79	2646	19
MEAD CHAUNCEY W	6	60	1629	19
RUSS JOS C	7	61	1801	19
SCOTTON WILLIAM	64	T	3529	19
STRIKE W R	6	104	7712	25
SONNENWALD OTTO E	5	115	7948	25
YOUNG HARRY W	1	45	4894	31
BRATTON HOMER	6	111	4845	33
COOKE CHARLES	3	109	3193	19
COOKE THADDEUS O.	4	70	5720	19
EYSTER JESSE	13	80	2021	19
GEORGE CLYDE A.	3	70	4621	25
MYERS CORNELIUS	6	79	7267	19
NAGLE GEORGE W.	5	76	2582	19
PIGGOTT JAMES L.	1	49	2756	19
SHAFFER JAS.	8	79	2282	19
WILLIAMS THOS. F.	1	70	2200	19
ADAMS HENRY W.	1	78	6206	19
BABCOCK A. H. SR.	2	55	1458	19
BODLES ANDREW	6	70	7347	31
BOISE GEORGE C.	3	115	3469	19
CAWLEY ROBERT J.	2	105	2527	19
COLEMAN JOSEPH R.	2	58	6015	31
GRIFFITHS DAVID	7	57	2623	19
HOLT MILTON	8	42	1011	19
JARVIS CHARLES F.	3	68	1949	19
JONES BERT	10	119	4854	31
MERRICK LEVIMUS	5	78	4412	19
PERKINS CHARLES E.	3	63	1849	19
POTTER CHARLES H.	6	42	1468	19
QUAIN PATRICK F.	3	114	3432	25
RANDALL GEORGE	3	104	6951	19
RENSIMER SCOTT	7	55	1828	19
ROBINSON JOHN M.	7	68	1987	19
ROWLEE ROBERT ALLISON	10	68	1921	19
SATTLER JOHN J.	2	70	3950	31
SMITH JAMES	5	86	2641	19
SMITH THOMAS	4	99	6236	19
STANG VALENTINE	7	48	1517	19
SNYDER JOHN P.	48	T	2905	19
TABOR JAMES	7	96	6425	19
WALKER WILLIAM	19	U	3093	19
ROTTARI THEODORE	78	T	3742	31
KELLON BUSTER	56-59B-7993-31			

UNKNOWN BURIAL LOCATION

NAME	WAR
SMITH WILLIAM	19

MEMORIAL ONLY

NAME	BLOCK	LOT	GRAVE	WAR
HAYES W J	41	4	1297	31

POTTERS FIELD

BABY SECTION

2700

2600

TOOL HOUSE

SECTION U

SECTION T

NAME	BLOCK	LOT	GRAVE	WAR
CURTIS W T	52	5	1088	19
HOLLOWAY FLOYD L	NA	1900	3	31
PLUMB PARRIS J		1904	3942	31

SECTIONS T & U WEST PART
SCALE 1"=20'