No. 50

RIDGELAWN CEMETERY

LORAIN CO. ELYRIA TWP.

OFFICIAL PROJECT NOS. 465-42-3-467 AND 665-42-3-232

14 ACRES

8 PAGES

LEGEND

(1) REVOLUTIONARY WAR
(10) WAR OF 1812
(19) CIVIL WAR
(25) SPANISH-AMERICAN WAR
(31) WORLD WAR

HISTORY

GLENWOOD ST

COLUMBUS ST

BLOCK 5
PAGE 174

BLOCK 4 PAGE 175

BLOCK 3A
PAGE 174

SECTION 4 PAGE 176

SECTION 3 PAGE 176

BLOCK 3 PAGE 175

SECTION 2 PAGE 173

SECTION 1 PAGE 173

BLOCK 2 PAGE 173

ROUTE 301

BLOCK 1
PAGE 177

RIDGE ST ELYRIA OHIO

SECTIONS 3&4 WEST & EAST PARTS OLD ADD & WEST PART EAST ADD
PAGE 176

WEST PART NEW ADDITION EAST PART

EAST RIVER

KEY MAP
SCALE 1" = 50'

N
S

RIDGELAWN
PAGE 172

SECTION 1

NAME	BLOCK	LOT	GRAVE	WAR
ALLEN JAMES E.	20	4	2	19
BATES ALFRED	10	10	1	19
BARTLETT CHAS.	16	4	1	19
BEESE FREDERICK	13	4	1	19
BIGGS JOHN	19	6	2	19
COLLINS JAMES	24	24	4	19
COLLINS LUKE	24	24	1	19
CORNING HOBERT E.	13	8	1	19
CRANDALL WARREN N.	15	2	4	19
DENNISTON G. C. CAPT	17	1	4	19
HARLEY JOHN W.	23	4	3	19
HOYT SAMUEL T.	11	1	3	19
KNAPP PHILEMAN	16	6	2	19
LAMBERTON ALEXANDER	21	3	3	19
LEE CHARLES F.	22	3	3	19
LEUSZLER J. H.	4	5	3	19
LEWIS JAMES	18	1	4	19
PECK XENOPHON	21	7	2	19
PHILPOTT ALFRED R	19	2	1	19
REEVE JAMES	5	7	3	19
ROBINSON W. D.	18	4	5	19
ROLLING LOUIS	22	7	5	19
SMITH JOHN	10	7	1	10
WILLIAMS GEORGE D.	10	2	1	19
WORDEN JONATHAN	24	33	2	19
WILFORD SAMUAL G	16	2	4	19
KNAPP LORENZO H.	16	6	1	19
PETERS JOHN	16	5	3	10
WHITEMAN WALTER L	24	1	3	25
DAVIS WILLIAM	24	26	1	19
PETERS JOHN	24	5	3	19

SECTION 2

BARHYTE	14	7	4	19
CHANDLER MARY A	19	2	2	19
DIBBLE FREDERICK	14	12	1	19
DILL C. W.	23	N 7	1	19
DOOLITTLE G. J.	7	3	5	19
DOOLITTLE LEONARD	7	2	3	19
FARMER GEORCE B.	5	1	4	19
FRENCH E. P.	10	4	2	19
GANZENT ADOLPH	3	1	4	19
HALL ALVIN	7	1	1	19
HAMMER HENRY	16	9	2	19
HINMAN EDGAR H.	14	4	3	19
HOUGHTON HENRY H.	10	1	2	19
HUDSON J. W.	16	1	3	19
MINER GEORGE N.	16	5	1	19
MORSE H. L.	21	6	2	19
PECKHAM G. F.	17	3	1	19
SHELDON ELAM M	21	2	8	19
BULCROFT GEO.	17	2	2	19
TUTTLE CHARLES H	10	4	2	19
VOGLEY HENRY	7	1	1	19
WILSON CHARLES E.	16	2	6	19
CHANDLER CHARLES	19	2	1	19
THOMPSON GEORGE	10	4	4	19

NEW ADDITION

SMITH WILLIAM H.	15	1		19
ADAMS IRVIN C	200	1		19
ALLEN JAMES	85	1		19
ALLEN RICHARD	85	5		19
BATH GILES	127	3		19
BEMIS ERI N	32	2		19
BRAMAN MARTIN J	251	3		19
BRAMAN R.	29	3		19
BUSH OSCAR N	222	1		19
CAHOON E A	186	4		19
CAHOON W E	222	2		19
COCHRAN MORRIS B	25	3		19
COOK MILO A	110	1		19
FAXON HORACE S	191A	5		31
GOODRICH HENRY B	83	3		19
GRISWOLD EDSON A	32	3		19
GRISWOLD LUTHER D	119	1		19
HAINES ELWOOD P	125	3		19
HAYDEN ELIJAH	24	2		19
JENNINGS SILAS H	7	5		19
JONES ROBERT L	124	5		19
KALEY JOHN A	169	5		19
LINNELL THOMAS H	216	3		19
MANTER F R	135	7		19
PARKER HENRY S	203	1		19
PHIPPS ABEL S	226	5		19
ROE WILLIAM	10	1		19
SLOAT GEORGE E	108	1		19
TURNER C H	88	5		19
COON WILLIAM S	86	2		19
WEST ROBERT R	185 B	1		31

NEW ADDITION

BAUER JOHN B	37	1		19
BRUSH ELBERT A	173	4		19
BULLOCK J. W.	232	1		19
ELDER M. A.	157	2		19
ELWELL EDWARD C.	156	3		19
GAUDERN EDWARD E.	79	5		19
HAMLIN A.F.	74	1		19
MOORE EMANDER	241	3		19
MOUNTAIN JNO.	36	3		19
PHIPPS GEORGE	245	1		19
POND HORACE R.B.	152	1		19
TRUMBULL WM	170	1		19
DONNELLY IRA MAX	153	3		31
POST HARRY RAY	83B	2		31
TAYLOR ALBERT S	4 A	1		19
WARD JAMES	78	1		19

BLOCK 1-2 - NEW ADDITTION
SCALE 1" = 20'

BLOCK 2

NAME	LOT	GRAVE	WAR
LEWIS MILTON	R 8	167	19
LUTCH CHAS. O.	7	2	19
SCHULTZ ARTHUR	22	3	31
SMITH FREDERICK	10	5	19

BLOCK 5

BURDUE CHARLES LEE	21	25	
PARKER CHARLES	73	19	
BANKS OLIVER	142	31	

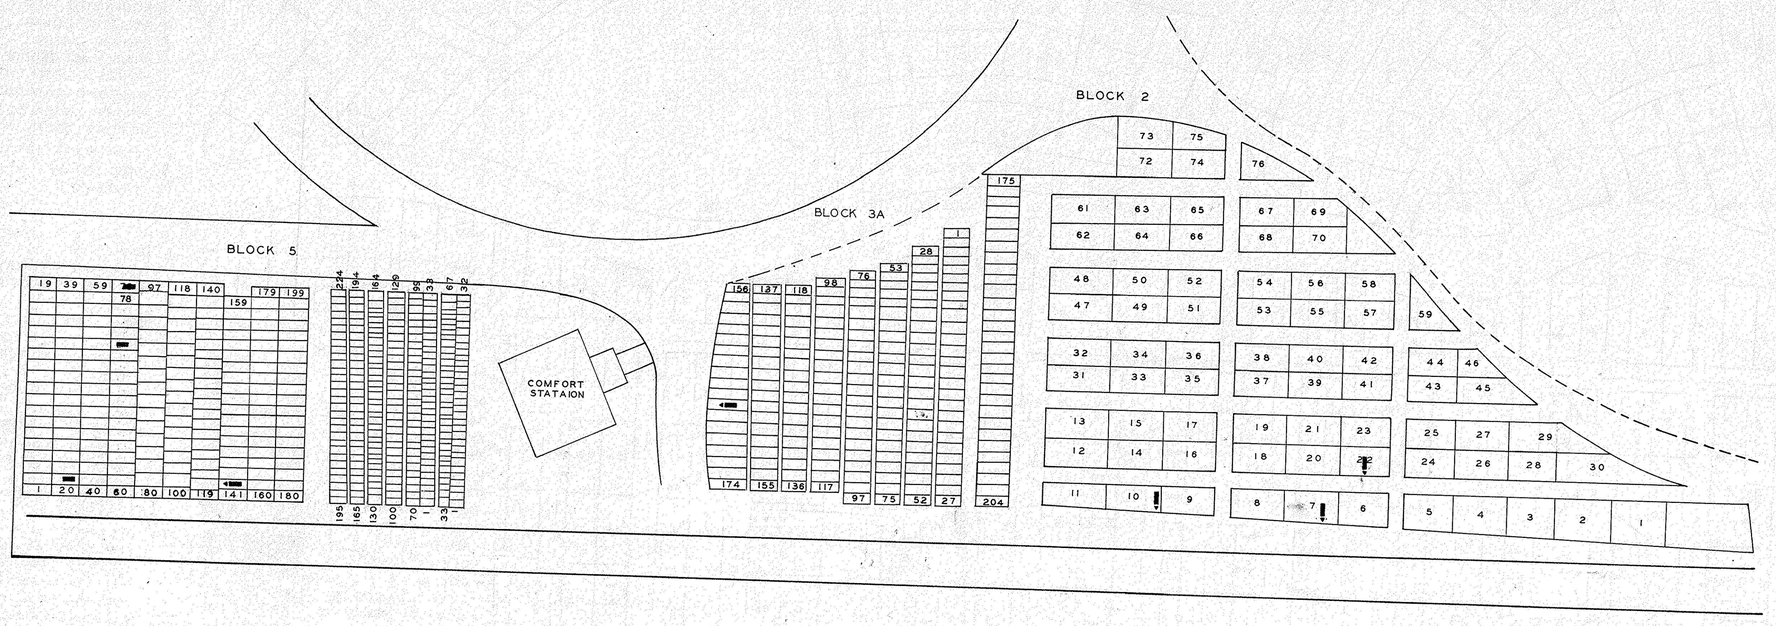

BLOCKS 2 - 3A - 5
SCALE 1" = 20'

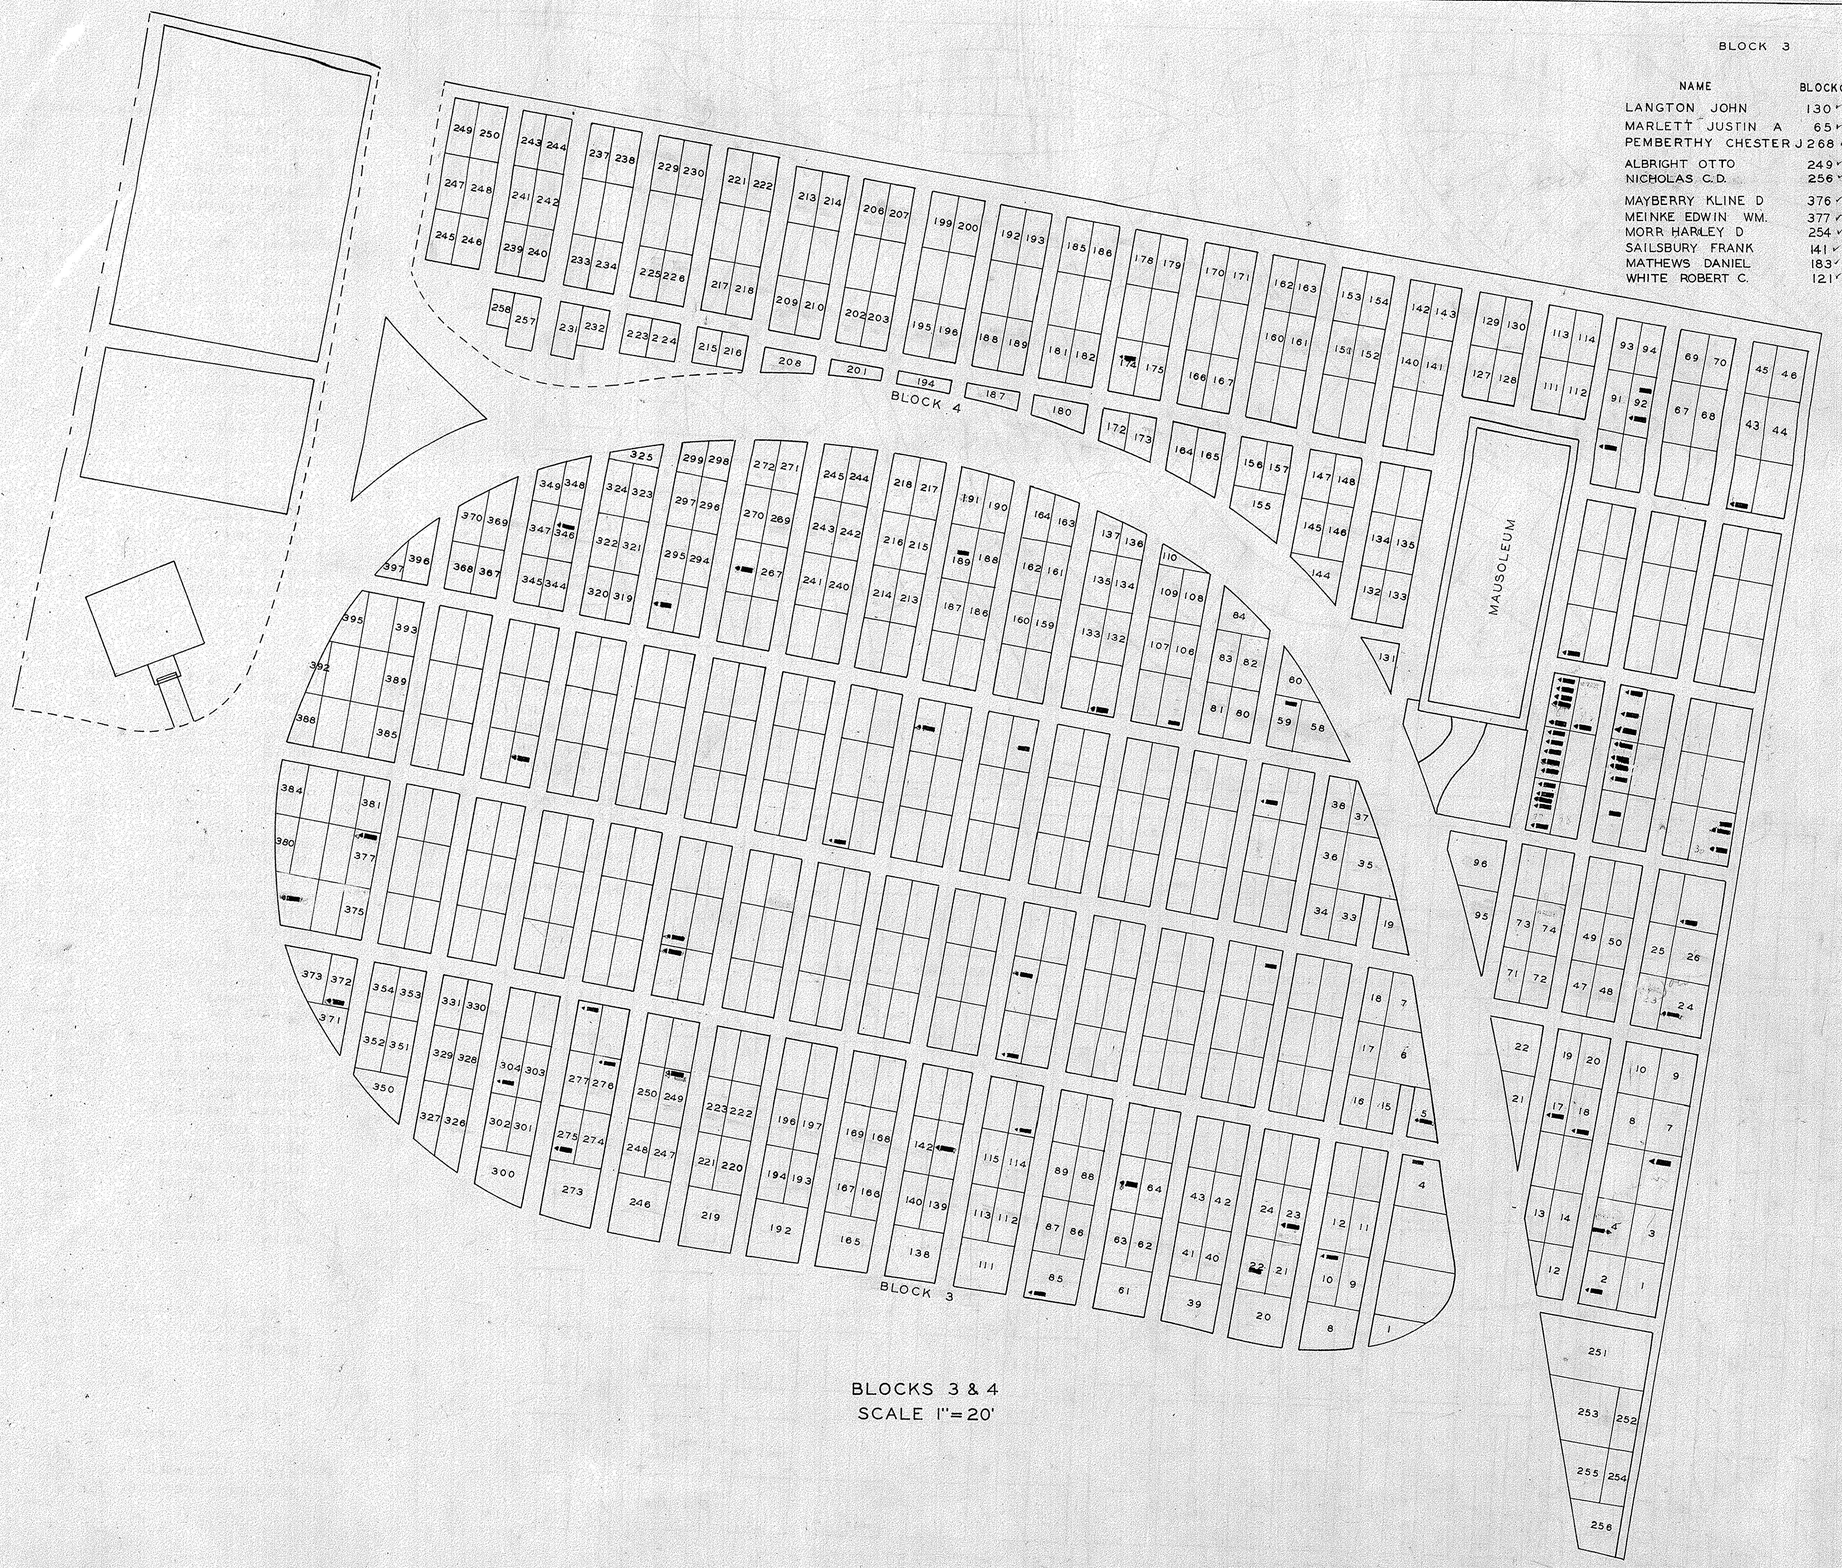

BLOCKS 3 & 4
SCALE 1"=20'

BLOCK 3

NAME	BLOCK	GRAVE	WAR
LANGTON JOHN	130	5	19
MARLETT JUSTIN A	65	3	25
PEMBERTHY CHESTER J	268	3	31
ALBRIGHT OTTO	249	5	19
NICHOLAS C.D.	256	1	19
MAYBERRY KLINE D	376	5	31
MEINKE EDWIN WM.	377	5	31
MORR HARLEY D	254	5	31
SAILSBURY FRANK	141	3	25
MATHEWS DANIEL	183	3	19
WHITE ROBERT C.	121	5	31

BLOCK 3

NAME	LOT	GRAVE	WAR
AGNEW SAM	189	3	19
CHAPMAN WM. B.	155	3	25
DEAN HENRY	85	1	19
EVANS ALFRED	50	2	31
GOODWIN E.R.	59	1	19
HENRY THEO C.	116	5	25
HUMMER GEORGE W.	304	4	19
JEFFERIES THEO. G.	57	2	31
KELBLE HUGH E.	119	1	19
PETERS WALTER A.	206	1	31
REISINGER J.G.	10	5	19
SEDERIS SAMUEL	279	5	31
SWEET LUCIUS B.	276	5	19
WHITNEY JAMES V.	104	1	19
HAAKE ALBERT H.	275	2	25
ALLEN WALTER L	293	3	31
ENSIGN CALVIN	23	5	19
GILLMORE SCOTT E	338	3	31
LA BAR SEPTIMUS B	372	5	19

BLOCK 4

ATKINS FRANK	81	2	25
CLINE WM. A.	28	5	31
CODNER JOHN A.	79	3	31
EIGHMY CHARLES	89	2	19
FLINT JACKSON A.	79	1	31
GLENN GEORGE A.	77	5	31
GRATZ WILLIAM	174	2	19
GANDER WILLIAM	57	2	31
HORTON. IRA W.	55	3	31
JOHNSON ELMER B.	77	2	31
JOHNSON GAY	77	1	31
LOCKE CLARENCE C.	53	3	25
LOUNSBROUGH IRVING B.	57	1	31
MILLER GEORGE A.	17	4	25
MILLER WILLIAM H.	18	5	19
MURPHY STANLEY	92	4	31
PILLIVANT WM.	79	5	31
POWELL GEORGE K.	30	2	31
SCHANBACHER E.	79	2	31
SHIFLET BRADY H.	77	3	31
SHREVE CHARLES A.	41	5	25
SHUTE RICHARD H.	83	5	19
SMITH FRANK B.	92	2	25
SMITH HERBERT A.	2	4	19
PERKINS GEORGE H.	24	2	31
THOMPSON WILLIAM	55	1	31
WELCH CLARENCE L.	81	1	31
WENDLING GUY C.	55	4	31
ZIMERLA CARL	57	3	31
COREY EVERLY E	82	5	31
DOUGLASS WILLIAM	81	5	25
MARINGER ALVIN F	81	3	31
MC CLAIN THOMAS	30	4	31
MCGINNIS CHARLES D	79	4	31
WORTHINGTON ERWIN JOSEPH	5	4	19
ROLAND AMOS	30	5	31
CLIFFORD EARL	55	4	31
MACH JOSEPH	77	4	31
DELLEFIELD ELMER C.	81	4	31
CLAPP ROGER L.	4	5	31

BLOCK 3

RONK WILLIAM H.	5	5	25
GILSON WILBUR LYNN	346	3	31
BUTTS GEO.	22	2	19

SECTION 3

NAME	BLOCK	LOT	GRAVE	WAR
BUDD JAS. H.	10	5	1	19
CLINE JACOB	6	1	8	19
COLBURN NATHAN D.	6	1	2	19
GALLANDERS JOHN	6	1	4	19
GILTNER MARSHALL	6	1	5	19
HALSEY W.B.	6	1	6	19
MARSHALL ANDREW	4	3	3	19
McNALLY PETER	6	1	9	19
PERKINS HENRY E.	10	14	2	19
REYNOLDS LIEUT. E.P.	6	1	7	19
SHARPE GEO.O.	12	4	3	19
SHELDON P.C.	8	1	5	19
WADE LEWIS F.	6	1	1	19
WHITE CORPL. JOSEPH	6	1	3	19
WITTLESLEY H.M.	7	2	4	19
JONES J.C.	12	2	3	19
THOMAS DAVID	9	3	1	19

SECTION 4

BIGGS JOHN C.	1	11	3	19
BROWN FRANKLIN	1	13	5	19
PHIPPS OWEN	6	2	1	19
SAGE WILLIAM	1	14	2	19
SMART WALLACE	5	2	2	19
WELLS ADDISON	1	15	5	19

WEST PART OLD EAST ADDITION

DOUGLASS GEORGE	106A	1	19
GREGG EBENEZER	55A	5	1
HANNAN JOHN W.	17A	3	19
HOLDSWORTH THOS	1A	1	19
LYON GEO.	185	3	19
ABBE HORACE	37	4	19
ALLEN WM.	66	2	19
EMMON A. J.	9	1	19
GOWMAN GEO.	195	3	19
BINGHAM M.A.	198	5	19
WALKER WILLIAM	195	1	19

WEST PART EAST ADDITION

BALDWIN DAVID C.	83	2	19
FARMER HENRY	6	1	19
GREGG ARTHUR L.	27	3	19
GREGG COL.WM.	28	3	19
GRIFFIN L.B	8	1	19
HASEROOT LEWIS E	1	3	19
HAWKINS HOMER V.	214	1	19
HENSON WILLIAM	161	4	19
HOUGHTON JOHN T.	133	2	19
JONES SIMEON	214	1	19
MORRIS WILLIAM	23	2	19
PARK ARCHIBALD S.	120	2	19
PARK LEUT. COL. CHAS. A.	121	1	19
PARK W.H.	121	3	19
RED JOHN	5	2	19
WHITE HENRY K.	118	3	9
MAPLE HENRY T	4	3	19
SMITH THOMAS	114	3	19
HOWLAND WM.	UNKNOWN		19

EAST PART OLD ADDITION

BENNINGTON R.A.	206	5	19
BURNHAM GEORGE	168	4	19
DUMAS PAUL	202	1	19
SPRING CHAS. B	171	3	19
WOOD LOREN	169	5	19
GRIFFITH EBENEZER	155A	5	10
HURLBUT JOSEPH F.	152A	5	19
METCALF GEORGE P.	151A	3	19
SUTTON JOHN	146A	3	10
FRARY EDSON S.	124A	3	19
FLINT CORNELIUS G.	174-175	1	19

BETWEEN EAST & WEST OF OLD ADD.

BIGGS WILLIAM S	165A	5	19
DANEY JOHN	172A	5	19

UNKNOWN

LONG NOAH			19
PERRY LEONARD C.			19
PORTER HORACE B.			19

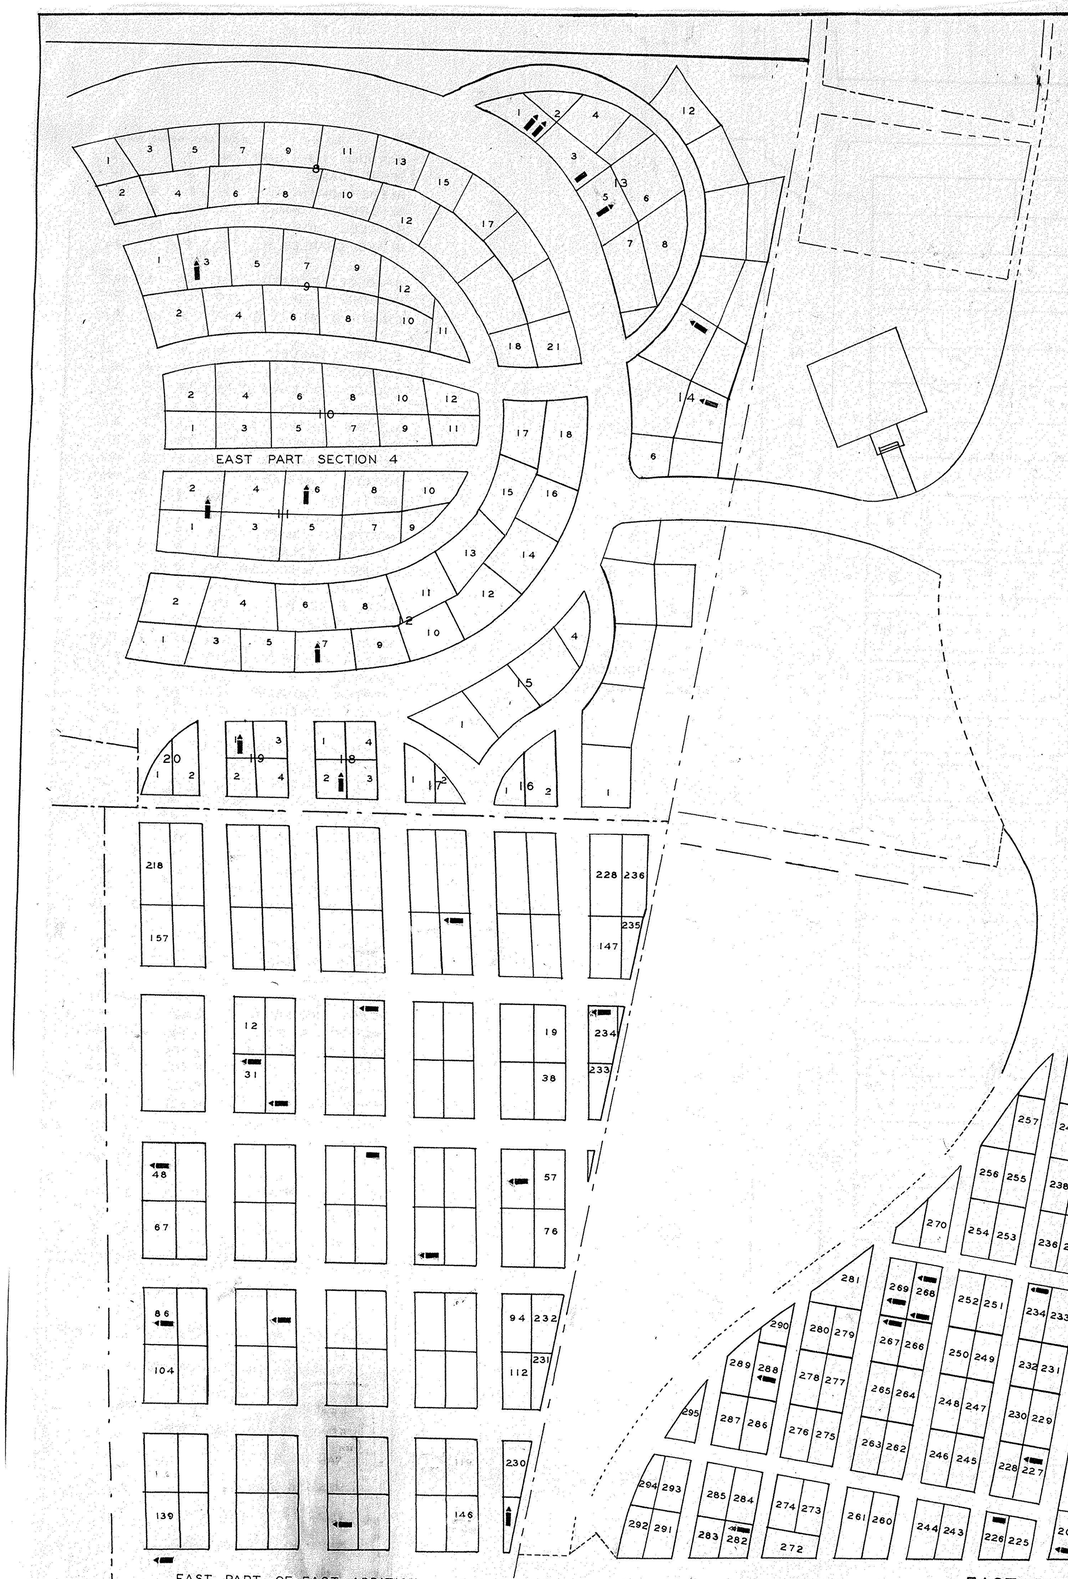

BLOCK 1

EAST PART SECT. 4

NAME	BLOCK	LOT	GRAVE	WAR
BLANCHARD JOHN	19	1	2	19
DUTTON MYRON L.	13	1	4	19
FLOWER JAMES F.	18	2	1	19
HITSMAN JAS. M.	13	1	5	19
JOHNSON E. G.	11	112	5	19
OLIVER JOHN M.	14	8	5	19
PARSONS ANDREW F.	14	4	5	19
SMITH FRANK BAXTER	13	3	1	19
TURNER J. T.	9	3	3	19
WALLACE JAMES W.	12	7	3	19
WILLIAMS SERGT. C. H.	11	6	3	19
WRIGHT L. F.	13	5	3	19

EAST PART OF EAST ADDITION

CAMPBELL GEO. C.	31	5	19
CLARK DAVIS MILES	89	3	19
COOLEY FESTUS	86	3	10
FITCH ARTHUR W.	6	3	19
FITCH HARRY C. SOUTH	139	1	19
GEIPEL JULIUS	56	3	19
GRIGSBY HIRAM D.	32	2	19
GRISWOLD CAPT. A. O.	143	3	19
HALL CHAS. L.	48	3	19
HYLAND DANIEL W.	234	5	19
LORD ADDISON E.	73	1	19
PARCH PETER	53	1	19
ROCKWOOD A. F.	150	1	19
TEASDALE BENJ.	15	1	19

SECT. 1

NAME	LOT	GRAVE	WAR
ALDRICH HIRAM A.	192	2	19
ANDREWS D. B.	226	1	19
BILLINGS HENRY M.	269	2	19
CAHOON HORACE J.	288	3	19
CARPENTER ROY H.	194	5	31
COFFMAN JAMES D.	189	4	19
CONNABY SEGT. CHARLES	10	1	19
CRISP GEORGE E.	46	1	19
DEMPSTER ANTHONY G.	6	3	25
DENHAM JAMES T.	73	8	19
FAXON THEODORE S.	150	5	19
FLOHR PHILLIPP	16	5	19
FOLGER THOMAS	65	2	19
HILLIER JACOB	15	6	19
HUNTLEY PHILO B.	80	3	19
KELLEY CHAS. W.	167	3	19
LEWIS JOHN	143	1	19
LOWRY E. D.	157	3	19
MILLER ADAM G.	39	2	31
MALLERY JOHN F.	211	3	25
McCLOY HARRISON	227	2	19
McROBERTS ALBERTS J	268	5	31
MYERS LOREN J.	267	1	19
MYNDERSE A. D	200	5	19
NEUFER GEO.	163	2	19
ORT DAVID W.	268	2	19
PAPWOTH GEORGE (PAPWORTH?)	16	6	19
ROCKWELL DWIGHT W.	82	2	19
ROE LEWIS L.	52	4	19
RONK SAMUEL V.	54	1	19
SCHMIDT JACOB C.	16	3	19
SMITH LEWIS S.	16	4	19
STODDARD ALBERT H.	88	3	19
TAYLOR JOHN B.	202	1	19
TERREL EDSON	15	4	9
THAYER LINUS S.	208	1	19
WEBBER GILBERT G.	101	4	25
WILLARD J. E.	183	5	19
WILLSON HENRY F.	200	2	19
WISSINGER BENJAMIN F.	11	2	19
BISHOP CHARLES E	298	4	25
BAKER HENRY	282	4	19
GRIFFIN JOHN LEWIS	143	2	19
MARLETT EDWARD F.	81	2	25
McGINTY WM. DR.	224	1	19
WILBUR GEORGE W.	234	1	19

EAST PART OF EAST ADDITION EAST PART SECTION 4 AND SECTION 1
SCALE 1" = 20'