01-00-003-640-001

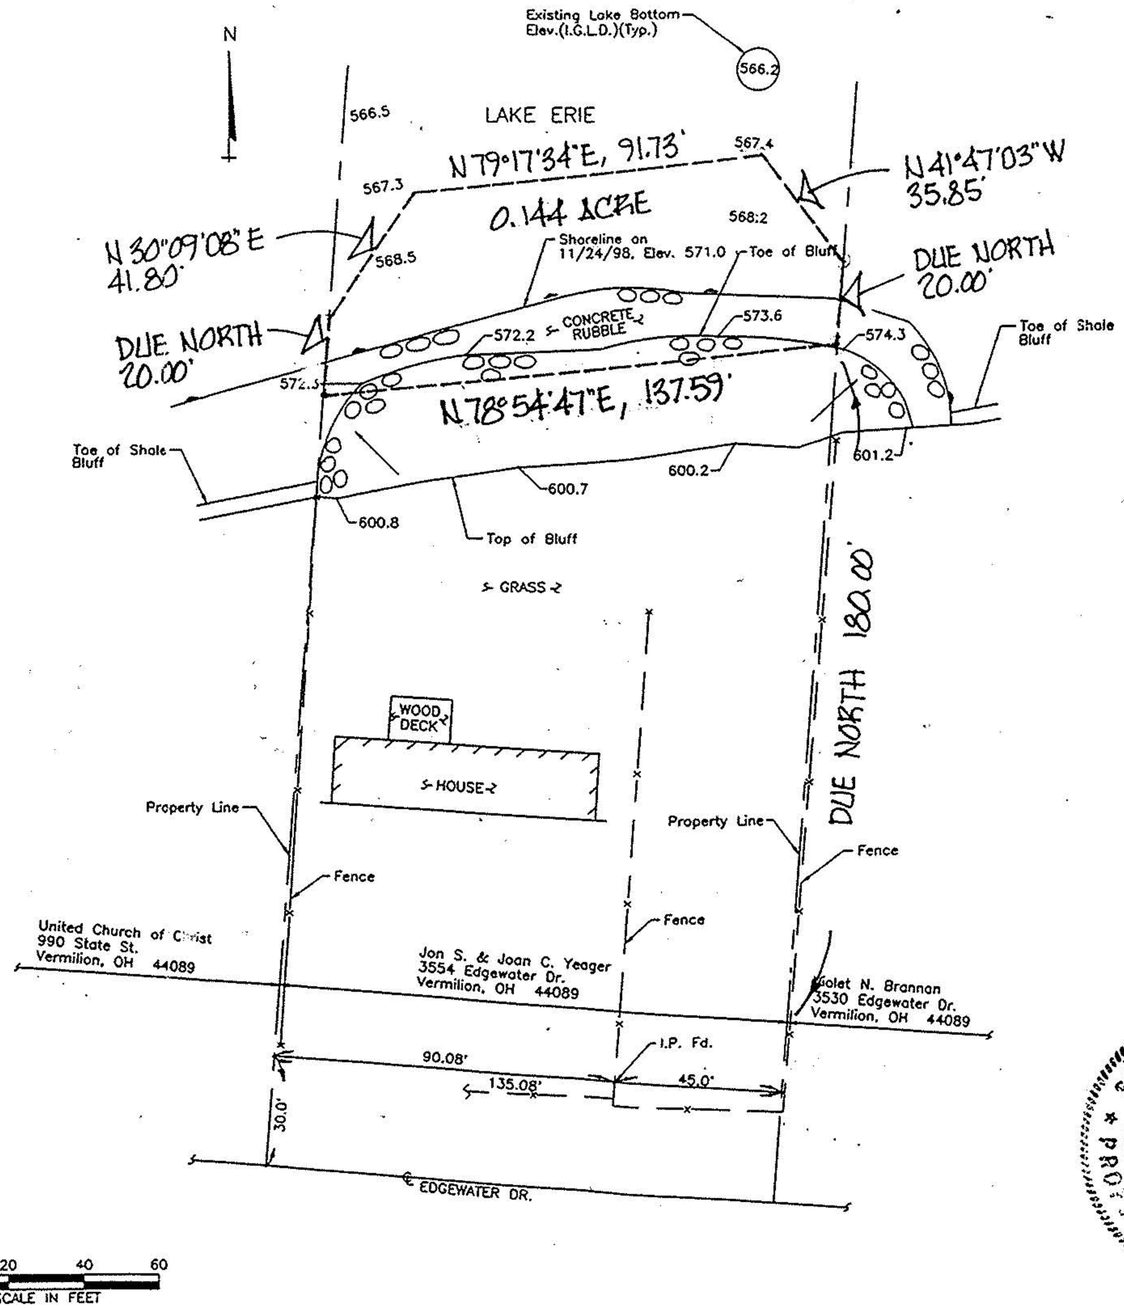

EXISTING SITE PLAN
SCALE: 1" = 20'

STATE OF OHIO
M. G. HURA
No. 4712
REGISTERED PROFESSIONAL SURVEYOR

STATE OF OHIO
JOHN S. MATRICARDI
E-044003
REGISTERED PROFESSIONAL ENGINEER

#00269
APPROVED
LORAIN CO.
MAP DEPT.
DATE 11/29/99
PARCEL 1-00-003-B
BY T. Dalk
ADD AFTER 00269

MATRIX ENGINEERING, INC.
16817 MADISON AVE. LAKEWOOD, OHIO 44107
SCALE AS NOTED
DATE 1/6/99
DRAWN BY J.J.C.
NEW ARMOR STONE REVETMENT AT 3554 EDGEWATER DR., VERMILION, OHIO
EXISTING SITE PLAN
DRAWING NUMBER 1270-1