FED. RD. DIVISION	STATE	PROJECT	
2	OHIO		

168

26/26

OBERLIN AVE.
CITY OF LORAIN
RIGHT OF WAY

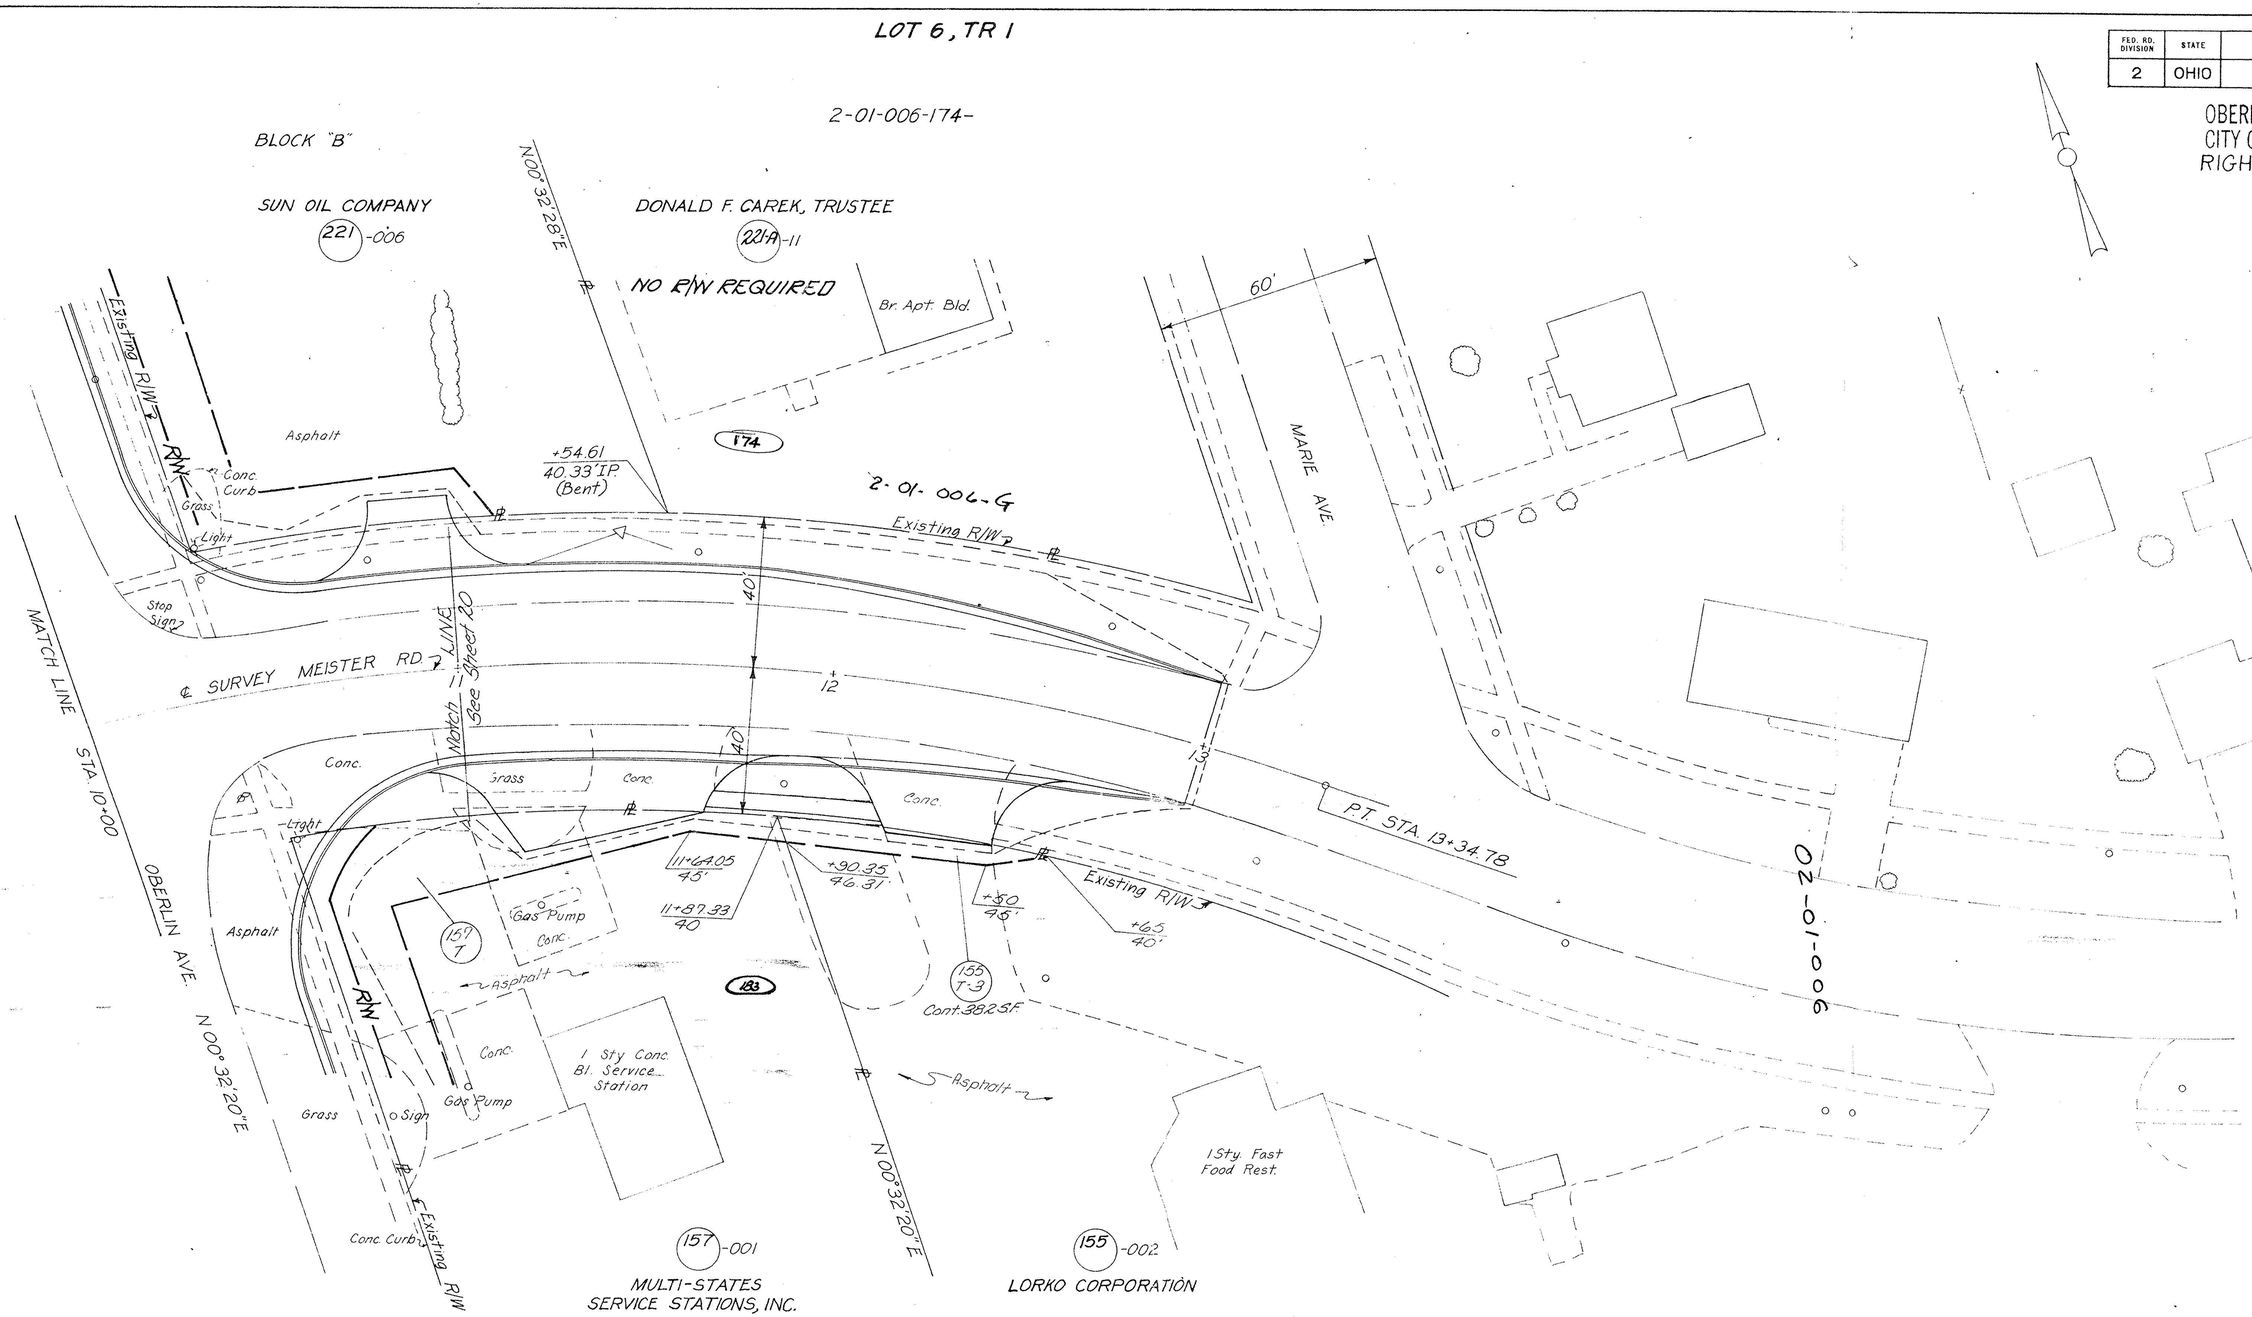

CURVE DATA
PI STA. 11+51.04
$\Delta = 39°51'31''$
$R = 551.61'$
$T = 200'$
$L = 383.74'$
$E = 35.14'$

02-01-006-174

REVISIONS		
DATE	DESCRIPTION	INIT.
1-25-72		

LOT 6, TRACT I
BLACK RIVER TWP
CITY OF LORAIN
COUNTY OF LORAIN

MEISTER RD RIGHT OF WAY PLAN STA 10+00 TO STA 13+00