STATE JOB NUMBER	F.H.W.A. DISTRICT	STATE	PROJECT	
03452(0)	5	OHIO	M-9C00(1)	

139/142

LOR-WALKER ROAD R/W PLANS

9/12

0 — 40

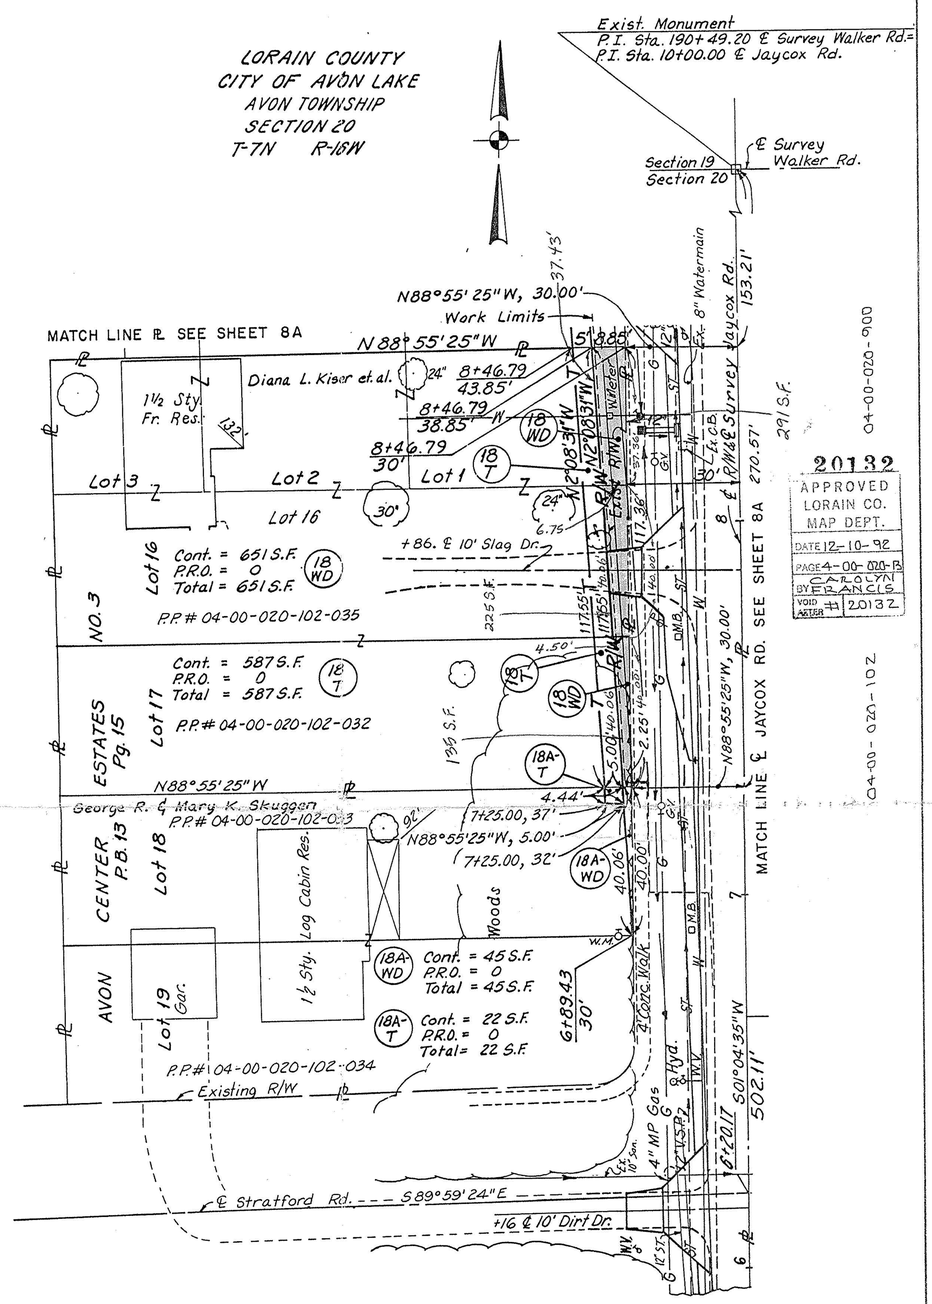

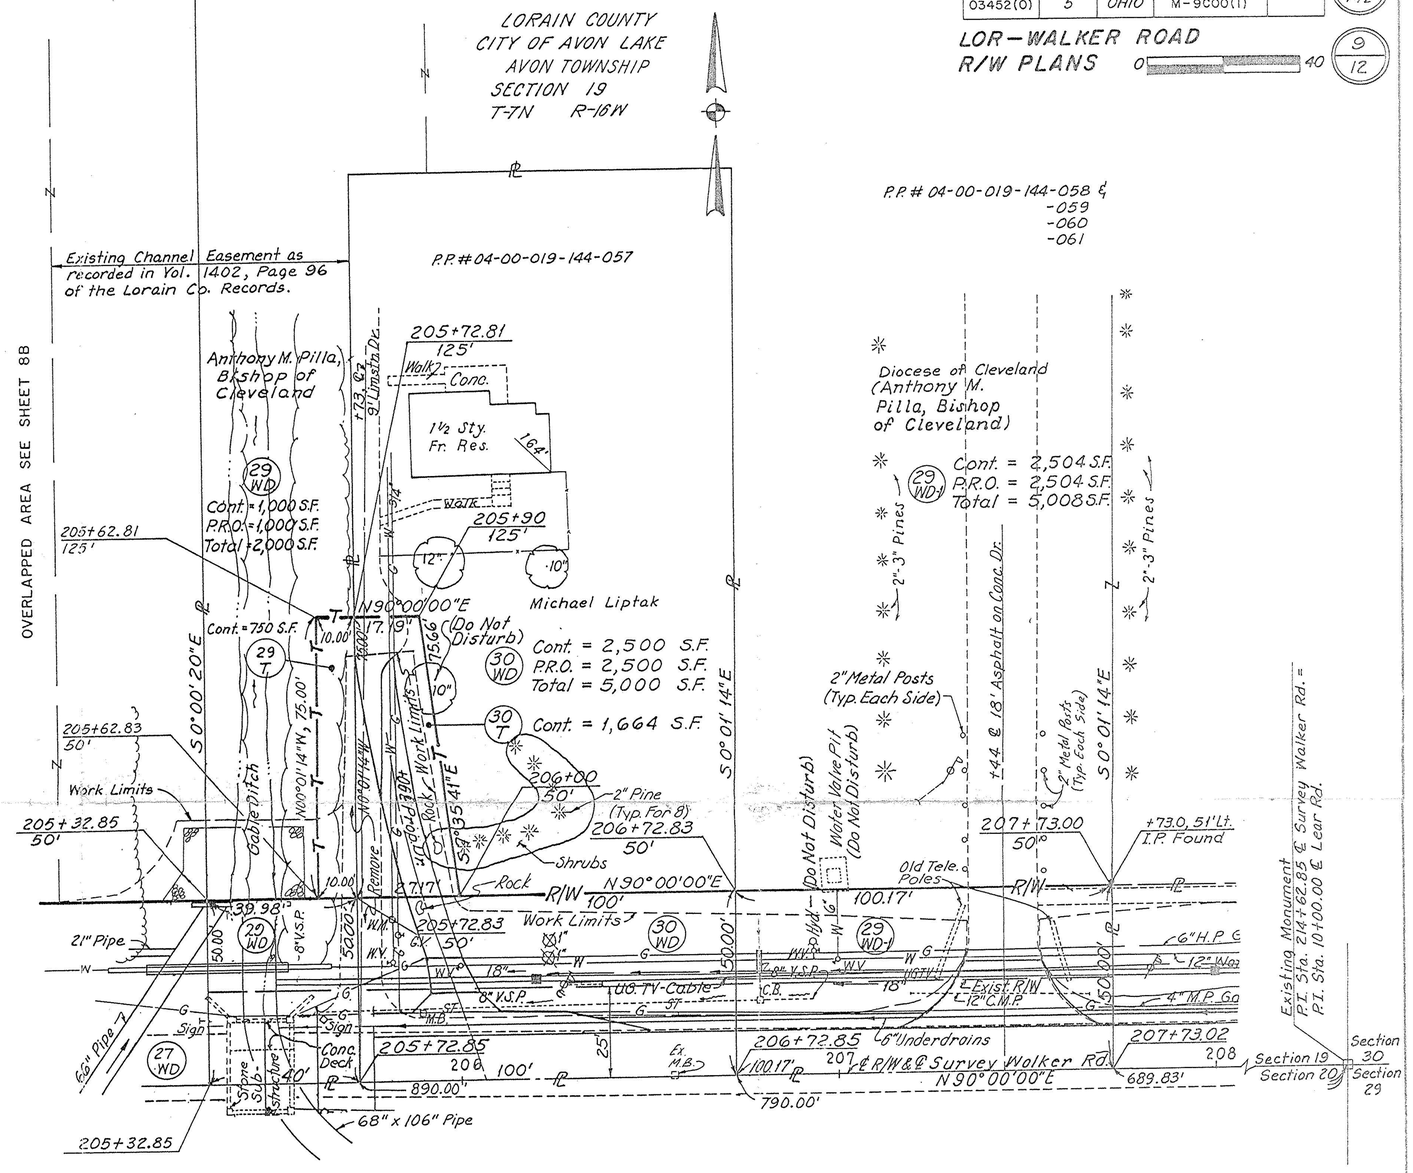

Note:
For additional R/W data, see Supplementary Plats attached to these plans.

TYPE FUNDS ···· M

COMPLETION DATE ····		
REV.	DATE	DESCRIPTION

Updated 9/91 By Burgess & Niple

R/W PLAN, PARCELS 18, 29 AND 30