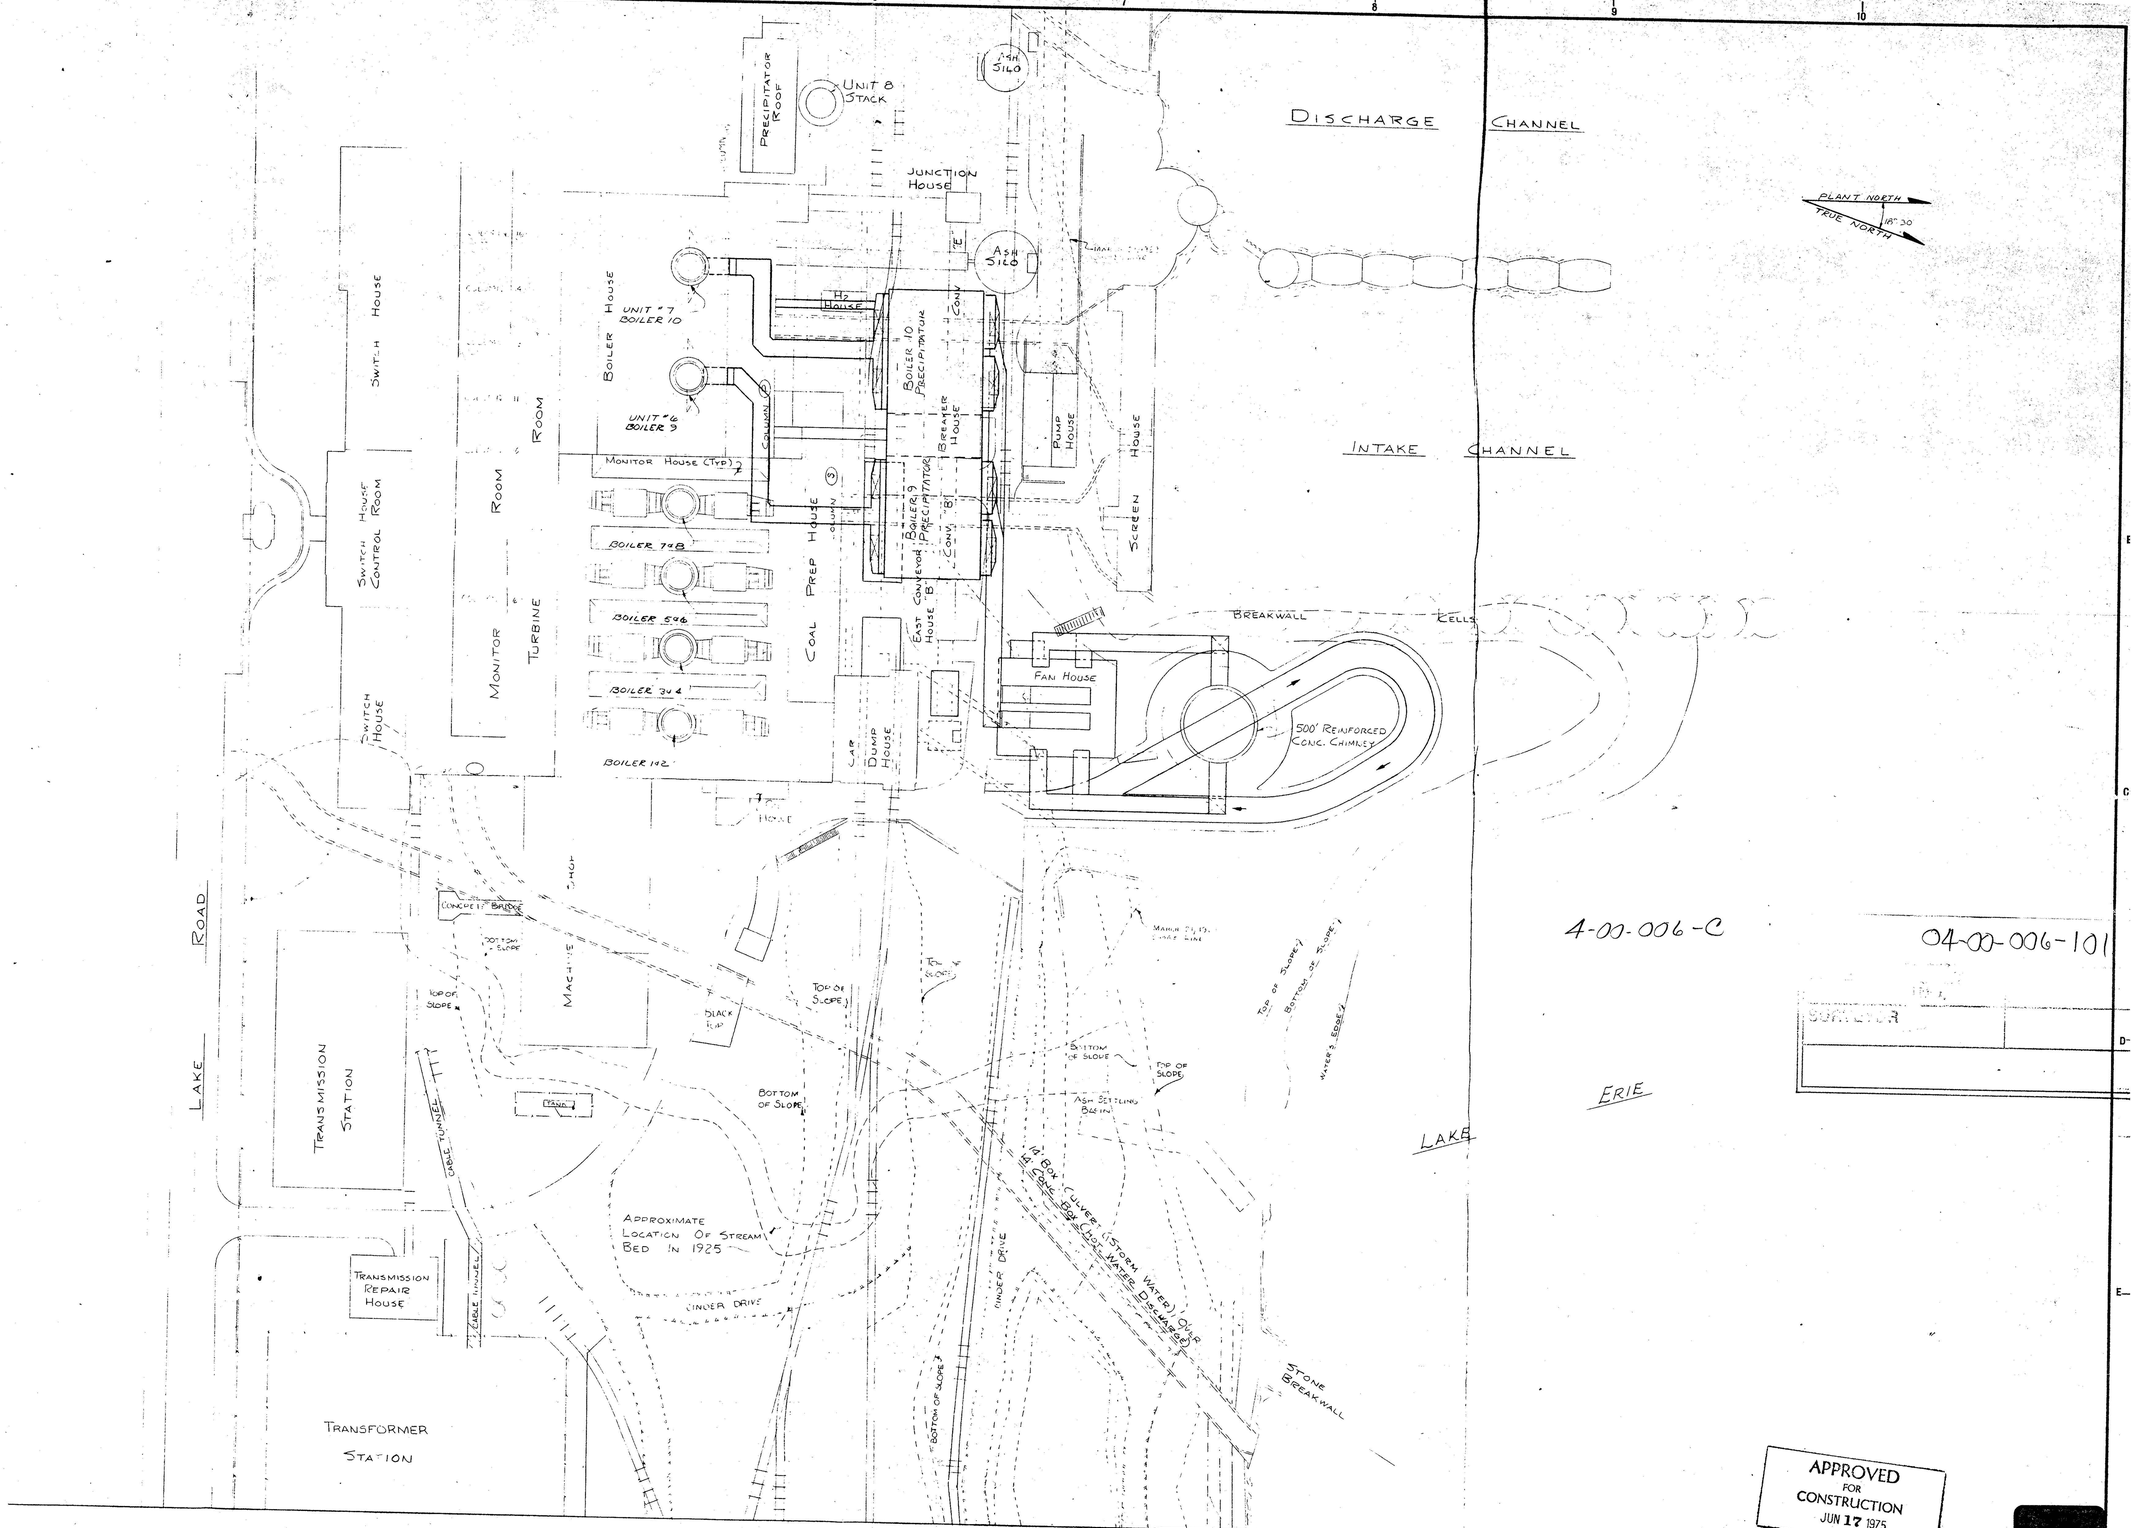

4-00-006-C

04-00-006-101

SUPERSEDES

APPROVED FOR CONSTRUCTION JUN 17 1975

Q	MADE	N	MADE	L	MADE	J	MADE	G	MADE	E	MADE	C	MADE	A	MADE
	CHKD.		CHKD.		CHKD.		CHKD.		CHKD.		CHKD.		CHKD.		CHKD.
	APPD.		APPD.		APPD.		APPD.		APPD.		APPD.		APPD.		APPD.
	APPD.		APPD.		APPD.		APPD.		APPD.		APPD.		APPD.		APPD.
	DATE		DATE		DATE		DATE		DATE		DATE		DATE		DATE
R	MADE	P	MADE	M	MADE	K	MADE	H	MADE	F	MADE	D	MADE	B	MADE
	CHKD.		CHKD.		CHKD.		CHKD.		CHKD.		CHKD.		CHKD.		CHKD.
	APPD.		APPD.		APPD.		APPD.		APPD.		APPD.		APPD.		APPD.
	APPD.		APPD.		APPD.		APPD.		APPD.		APPD.		APPD.		APPD.
	DATE		DATE		DATE		DATE		DATE		DATE		DATE		DATE

REFERENCES	ELECTRICAL ENG.			CIVIL AND MECH. ENG.		
		NAME	DATE		NAME	DATE
68V-926 to 68V-931	MADE			MADE		
	TRCD.			TRCD.		
	CHKD.			CHKD.		
	APPD.	E. J. Jackowski	6-16-75	APPD.	A. J. Vandeker	6-16-75
	APPD.			APPD.		

TITLE SITE LAYOUT
AVON LAKE BOILERS 9 & 10

SCALE 1"=40'-0"
DRAWN G. DAVISSON 5-2-75
CHECKED B.E. KIBLER 6-16-75
ENGINEER J.W. ERD 6-16-75
APPROVED Ian W. Francey 6-17-75

PREPARED UNDER RESPONSIBLE SUPERVISION OF
IAN W. FRANCEY
OHIO PROFESSIONAL REGISTRATION NO. E-36184
AT OFFICES OF
COMMONWEALTH ASSOCIATES, INC.
"208 E. WASHINGTON AVE. JACKSON, MICH."

JOB NO. 0768-048-243
DWG. NO. 6000 SH. 1 REV.

THE CLEVELAND ELECTRIC ILLUMINATING COMPANY
CLEVELAND, OHIO

DRAWING NO. 68V-236 REV.