STATE JOB NUMBER	F.H.W.A. DISTRICT	STATE	PROJECT	
03452(0)	5	OHIO	M-9C00(1)	

142/142

12/12

LOR-WALKER ROAD R/W PLANS

0 — 40

LORAIN COUNTY
CITY OF AVON LAKE
AVON TOWNSHIP
SECTION 29
T-7N R-16W

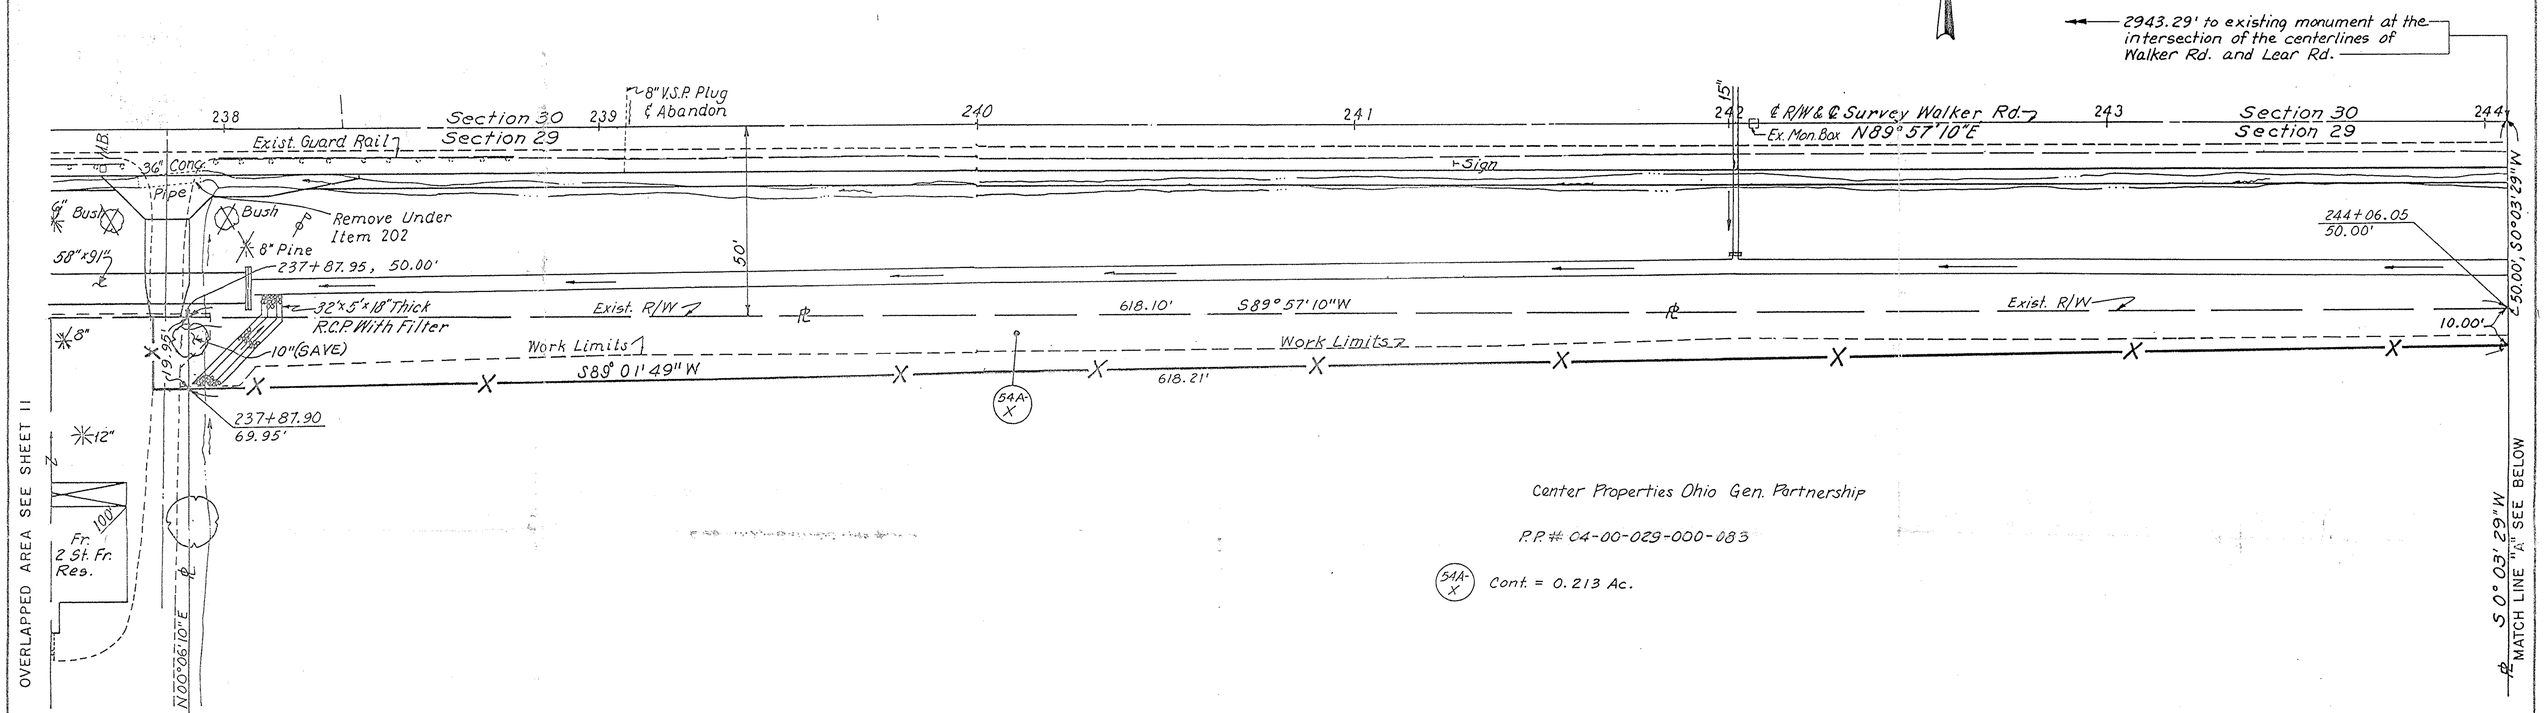

Center Properties Ohio Gen. Partnership

P.P.# 04-00-029-000-083

54A-X Cont. = 0.213 Ac.

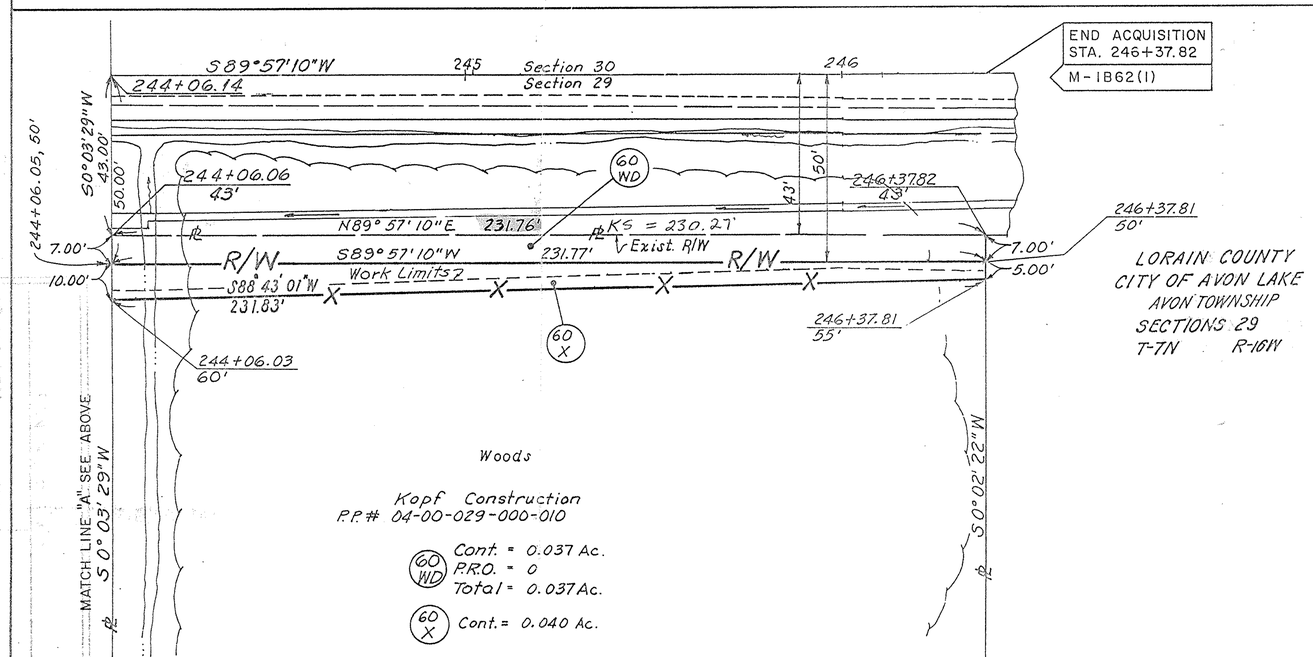

Kopf Construction
P.P.# 04-00-029-000-010

60 WD Cont. = 0.037 Ac.
P.R.O. = 0
Total = 0.037 Ac.

60 X Cont. = 0.040 Ac.

LORAIN COUNTY
CITY OF AVON LAKE
AVON TOWNSHIP
SECTIONS 29
T-7N R-16W

Note:
For additional R/W data, see Supplementary Plats attached to these plans.

TYPE FUNDS ···· M

COMPLETION DATE ····

REV.	DATE	DESCRIPTION	