GLADYS COURT ROAD AND SEWER PLANS

ORIGINAL LOT 96 — RUSSIA TOWNSHIP
OBERLIN CITY — LORAIN COUNTY — OHIO

PLAN SCALE: 1" = 50' — MARCH 1959

DRAWN BY Gary E. Perfound — REG. SURVEYOR NO. 4457
APPROVED BY Harvey M. Holcomb — REG. ENGINEER NO. 631

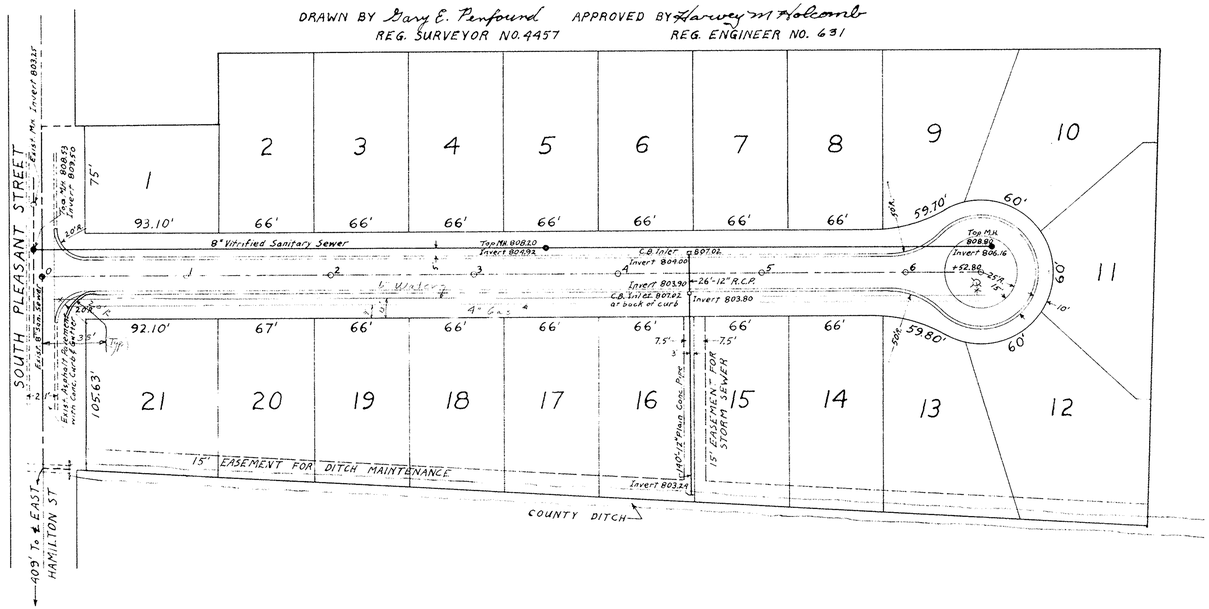

RESIDENTIAL ASPHALTIC PAVEMENT
TYPICAL SECTION

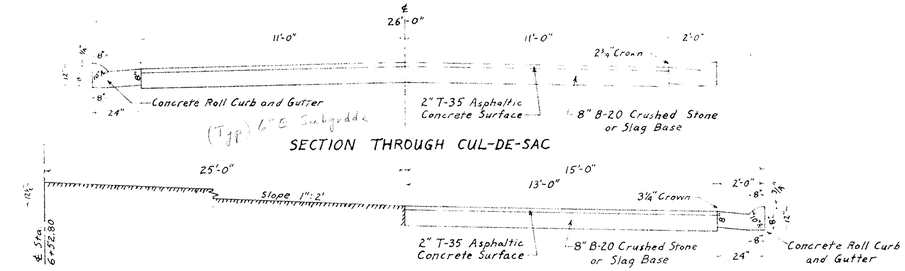

RESIDENTIAL CONCRETE PAVEMENT (ALTERNATE)
TYPICAL SECTION

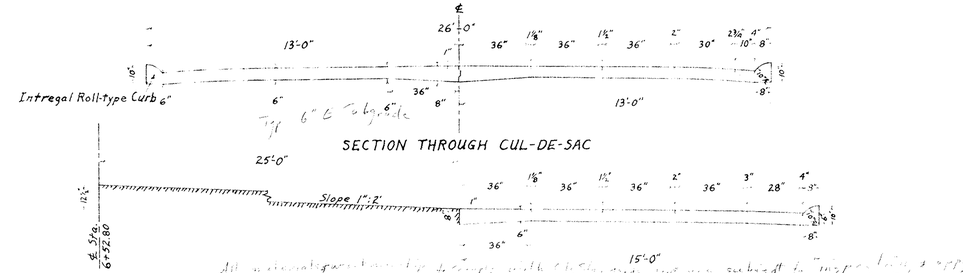

All materials and workmanship to be in accordance with City Standards and are subject to inspection by and approval of City Engineer.

NOTE: Concrete Pavement shall be constructed in accordance with City of Oberlin Design Standards for Residential Concrete Pavement dated December 1958.

Catchbasins to be 24" x 24" x 4' with 8" sump & frame N.F.Co. #228 or approved equal
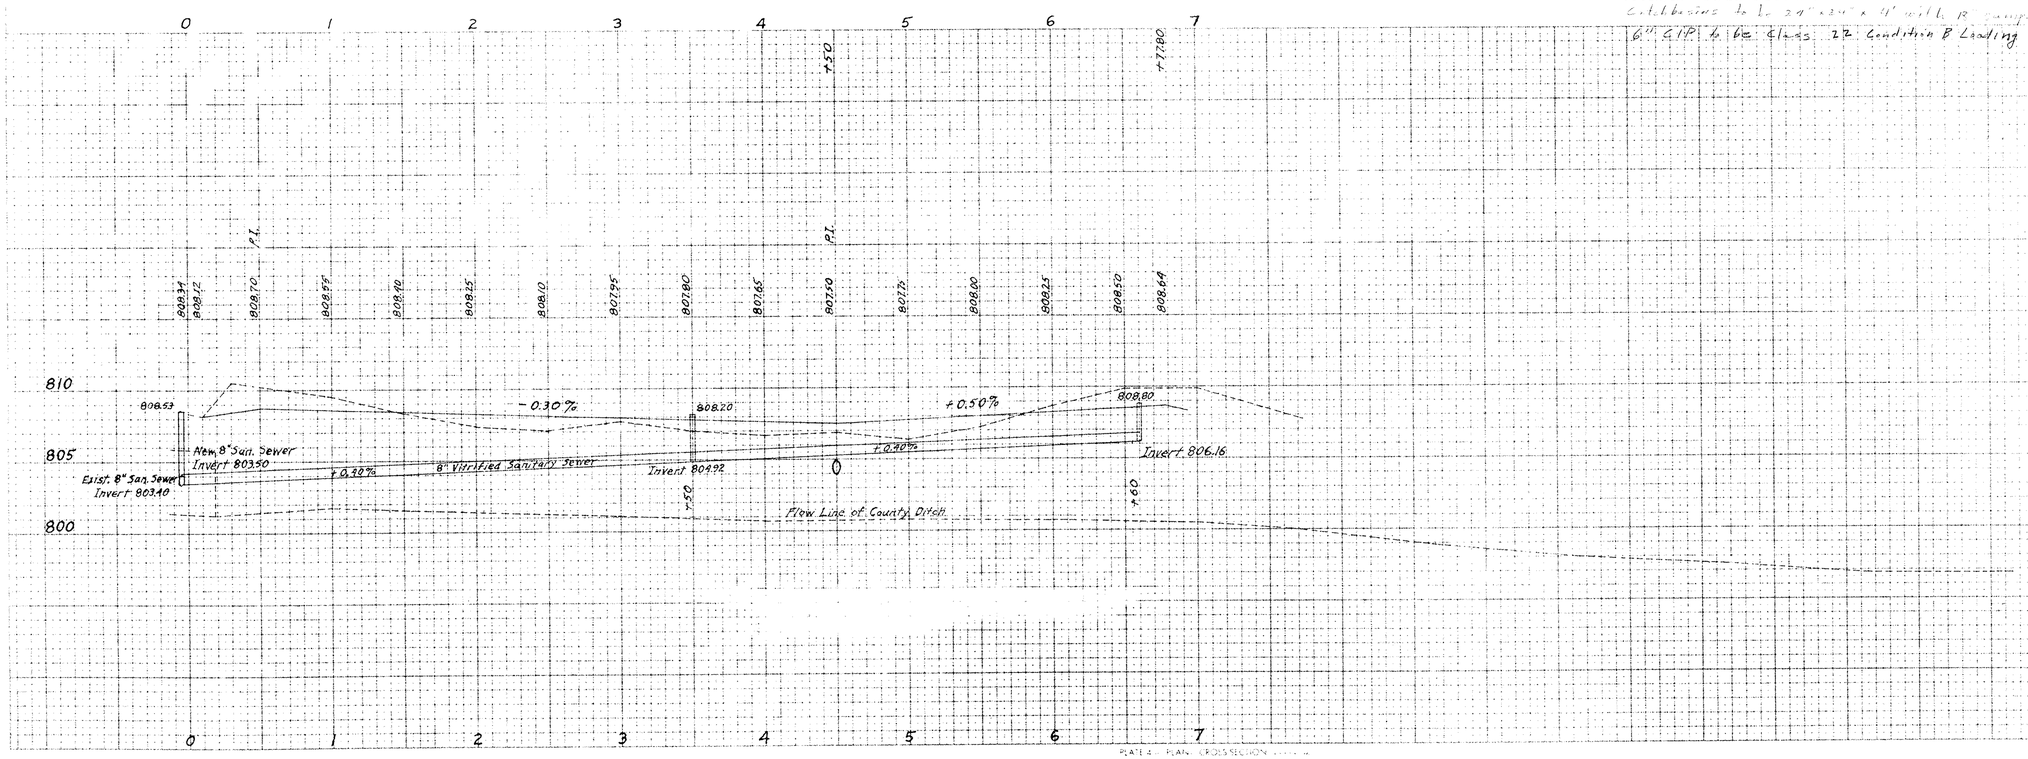
6" CIP to be Class 22 Condition B Loading ASA Spec A21.6 or A21.8