GLADYS COURT ROAD AND SEWER PLANS

ORIGINAL LOT 96 — RUSSIA TOWNSHIP
OBERLIN CITY — LORAIN COUNTY — OHIO
PLAN SCALE: 1"=50' — MARCH 1959

DRAWN BY Gary E. Perfound — REG. SURVEYOR NO. 4457
APPROVED BY Harvey M. Holcomb — REG. ENGINEER NO. 631

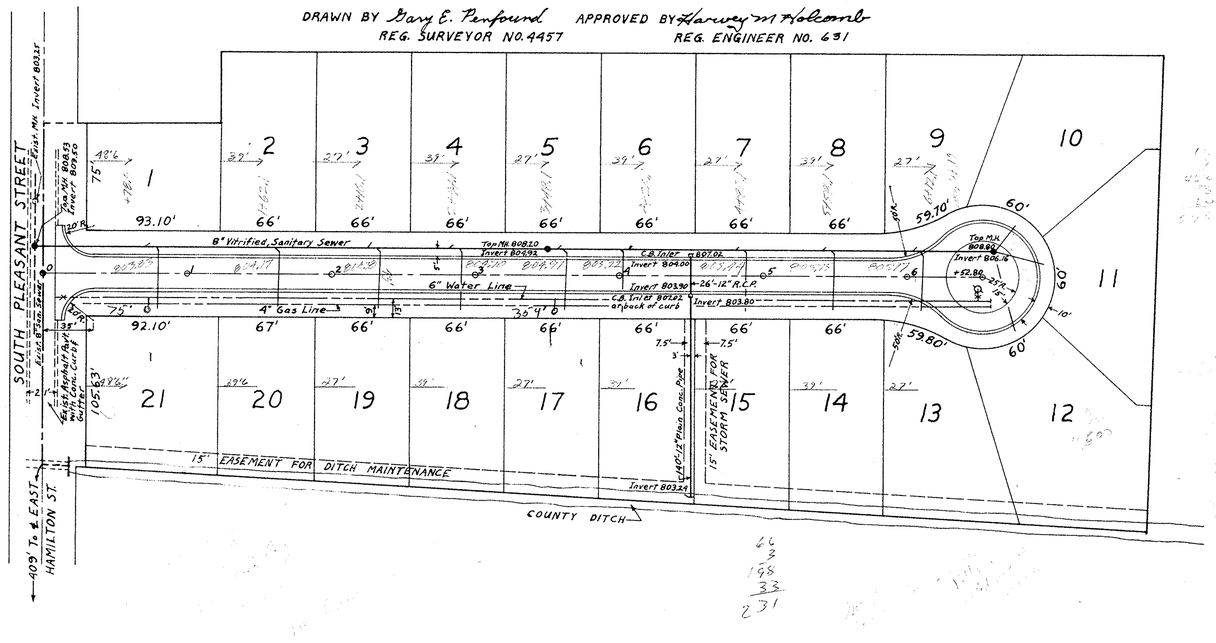

RESIDENTIAL ASPHALTIC PAVEMENT
TYPICAL SECTION

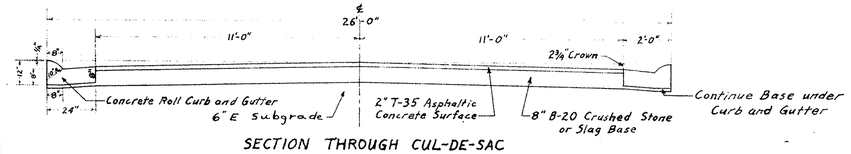

SECTION THROUGH CUL-DE-SAC

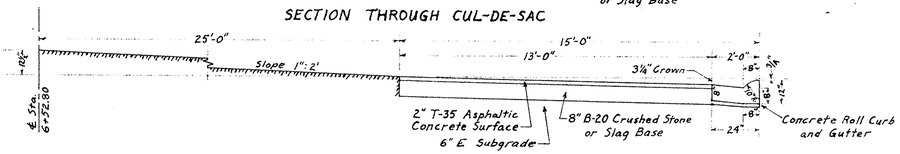

RESIDENTIAL CONCRETE PAVEMENT (ALTERNATE)
TYPICAL SECTION

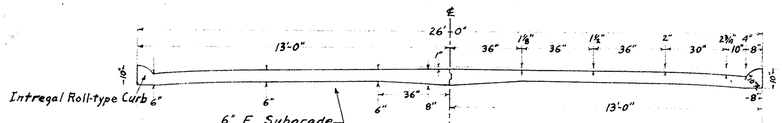

SECTION THROUGH CUL-DE-SAC

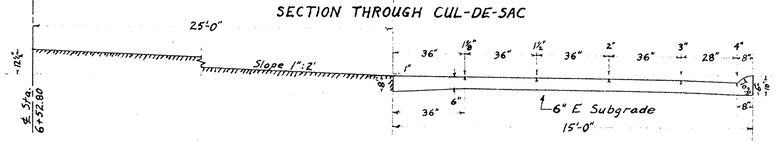

NOTE: Concrete Pavement shall be constructed in accordance with City of Oberlin Design Standards for Residential Concrete Pavement dated December 1958. All materials and workmanship to comply with City Standards and are subject to inspection and approval of City Engineer.

Catch basins to be 24"x24"x4' with 18" sump. Frame and grate N.F. Co. #3228 or approved equal.

6" CIP to be Class 22 Condition B Loading ASA Spec. A21.6 or A21.8

Sewer to be VCP-C-13 with "Tylox" or equal joints.

Approved for Construction
City of Oberlin
By: [illegible] 5/8/59

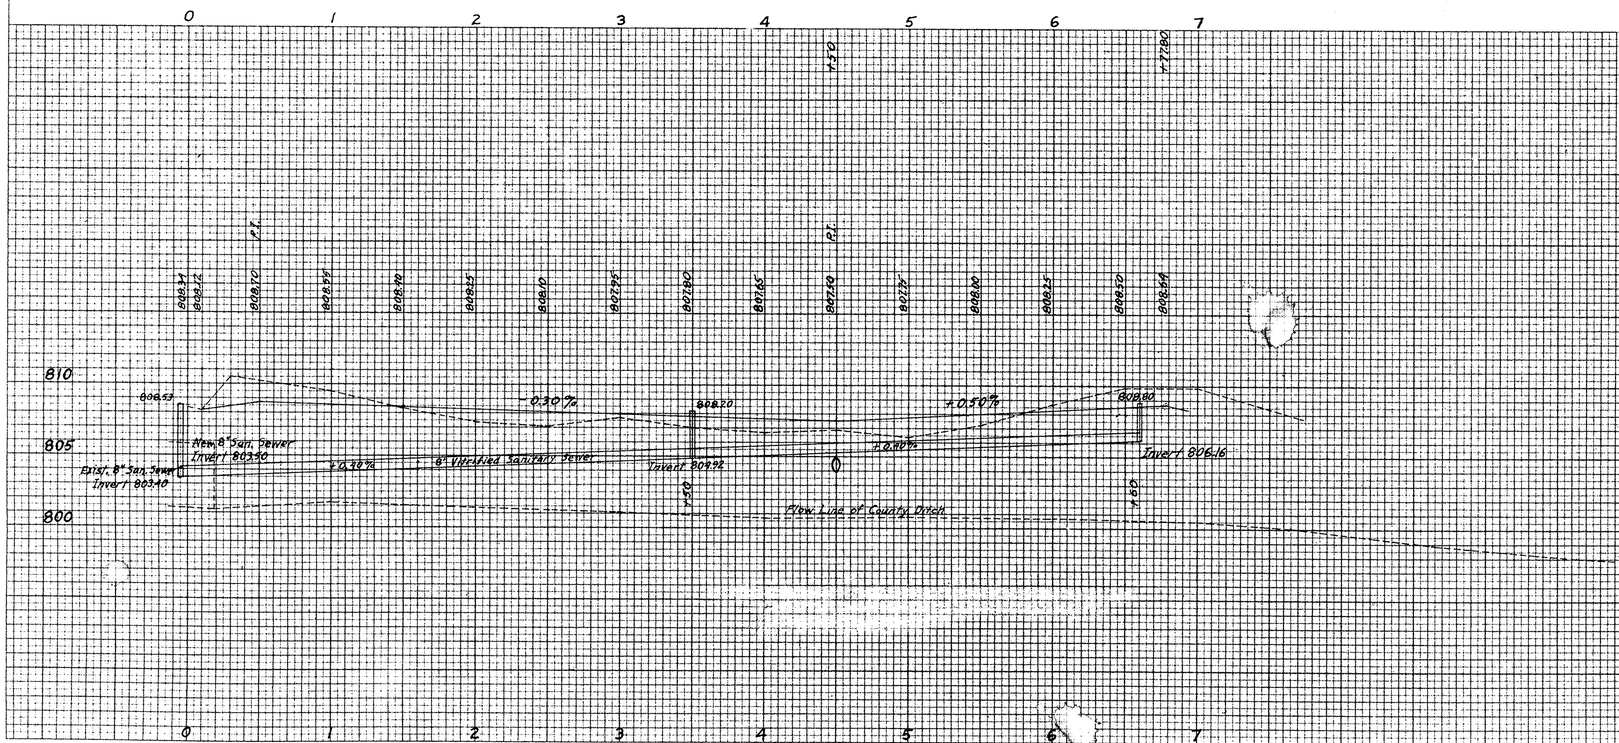

PLATE 4 — PLAN—CROSS SECTION
ELLCO VEL TRACING PAPER
B. K. ELLIOTT CO., PITTSBURGH · CLEVELAND · DETROIT