GLADYS COURT ROAD AND SEWER PLANS

ORIGINAL LOT 96 — RUSSIA TOWNSHIP
OBERLIN CITY — LORAIN COUNTY — OHIO
PLAN SCALE: 1" = 50' — MARCH 1959

DRAWN BY Gary E. Penfound — REG. SURVEYOR NO. 4457
APPROVED BY Harvey M. Holcomb — REG. ENGINEER NO. 631

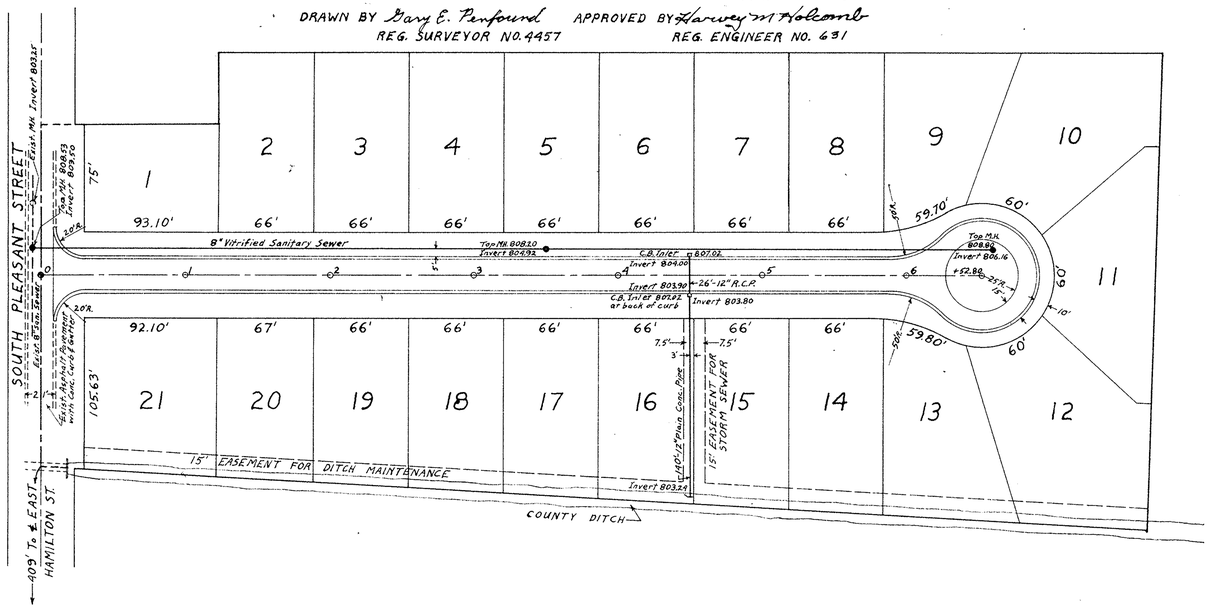

RESIDENTIAL ASPHALTIC PAVEMENT
TYPICAL SECTION

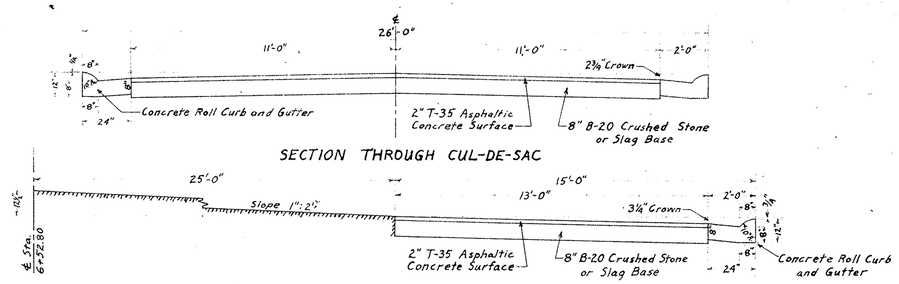

RESIDENTIAL CONCRETE PAVEMENT (ALTERNATE)
TYPICAL SECTION

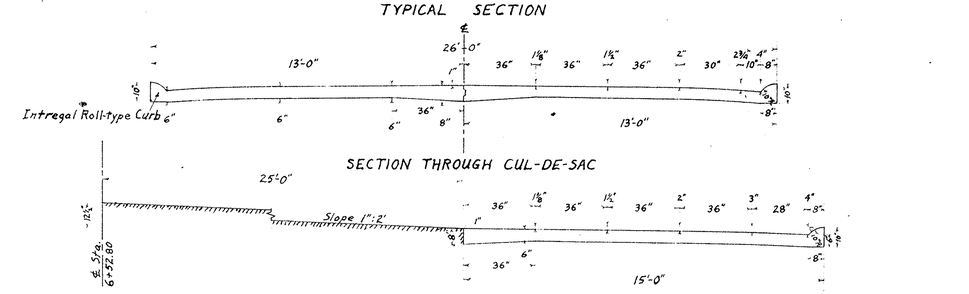

NOTE: Concrete Pavement shall be constructed in accordance with City of Oberlin Design Standards for Residential Concrete Pavement dated December 1958.

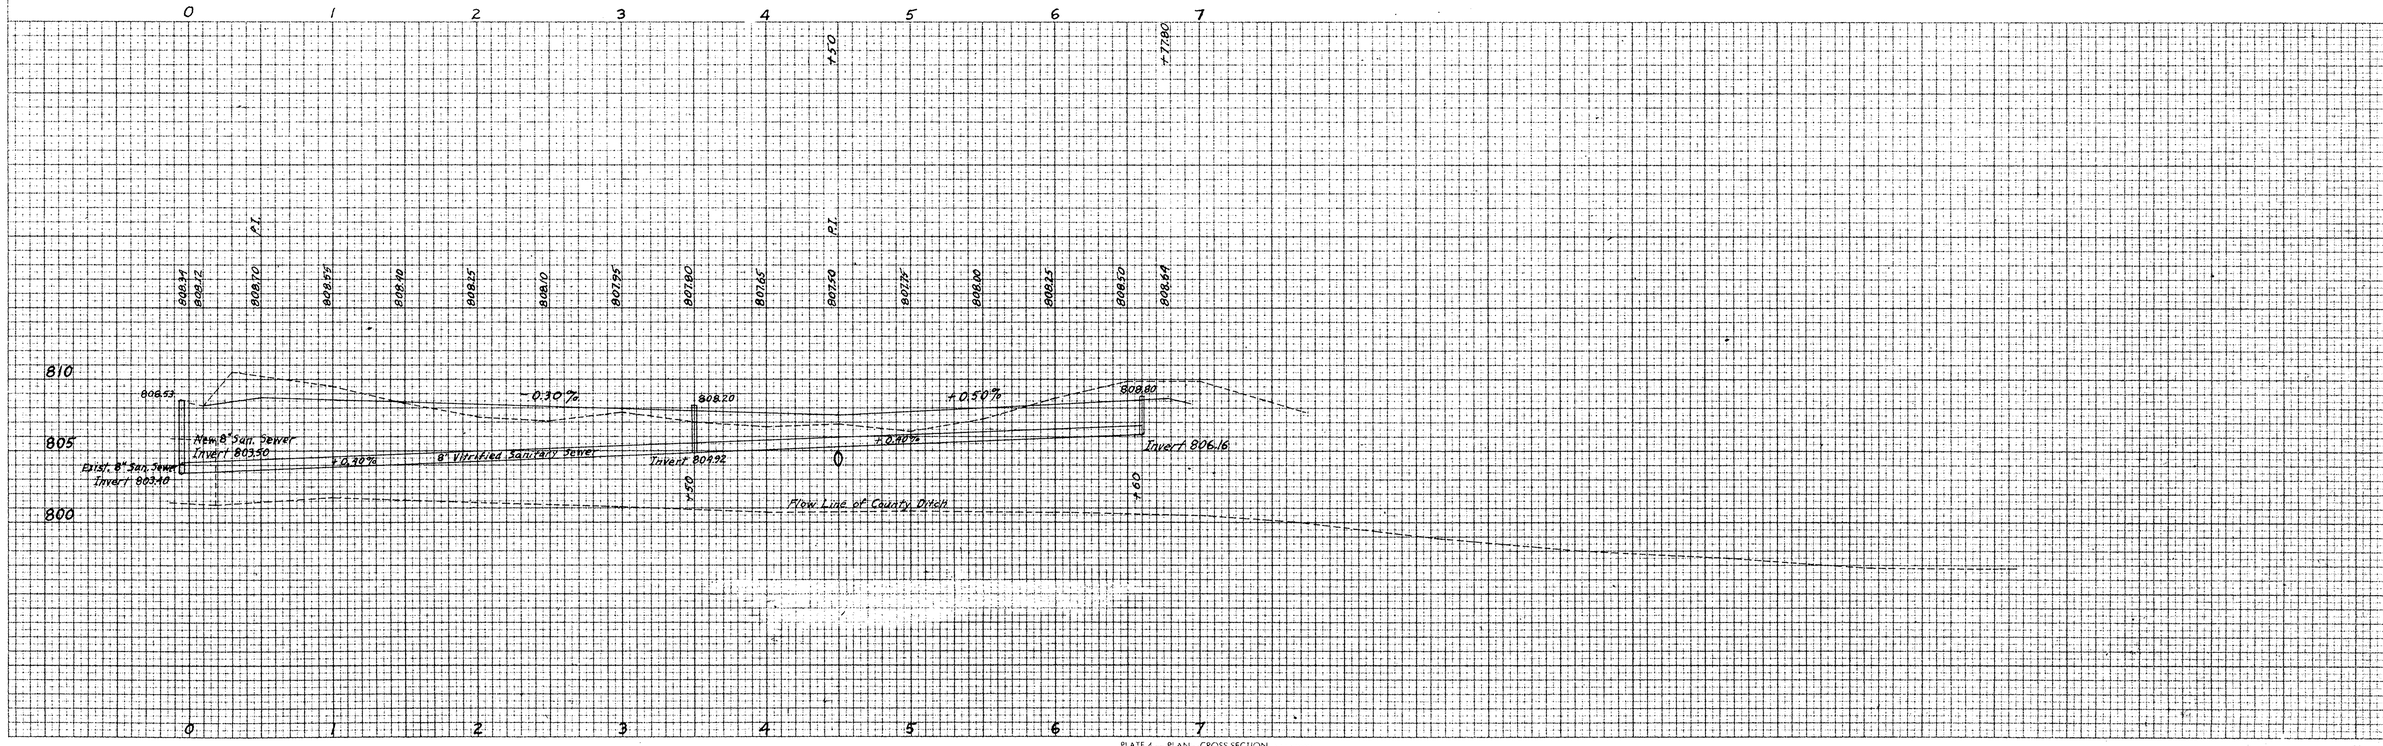

PLATE 4 — PLAN — CROSS SECTION
ELLCO VEL TRACING PAPER
B. K. ELLIOTT CO., PITTSBURGH · CLEVELAND · DETROIT