NOTE: 6" Water Line to cross beneath ditch between bridge footers and Right-of-Way line. (See Profile below.)

1. I-12 Concrete Curb & Gutter combined with Standard Catch Basins
2. B-20 or B-119 4" Waterbound Macadam Base Course
3. B-20 or B-119 4" Waterbound Macadam Second Base Course
4. T-35 2" Plant Mixed Bituminous Surface Course
5. I-19 2" Granular Insulation Course

TYPICAL SECTION

SCALE: 1" = 5'-0"

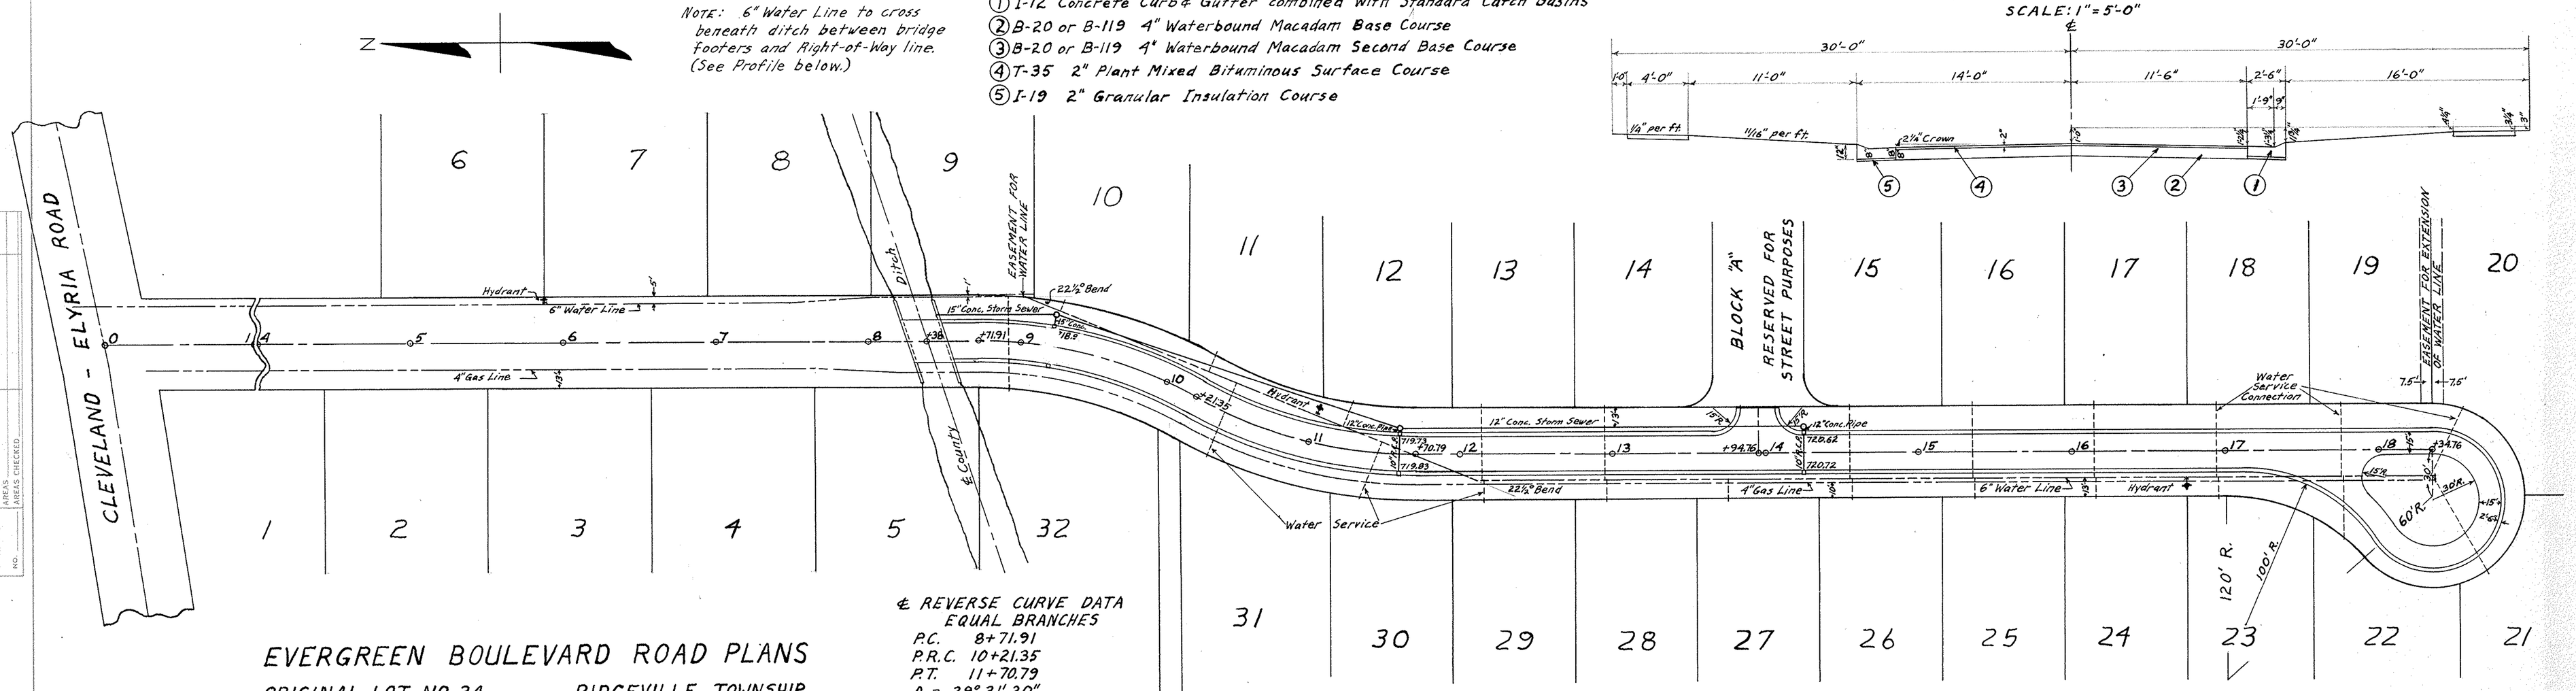

NOTE: 4" Gas Line to cross ditch at same elevation as bridge slab so as not to interrupt flow of water.

Catch Basins to be 1'-6" by 2'-0" as shown Lorain County Design Standards for Subdivision and Allotment Streets. Basin Grating & Frame to be James B. Clow No. F-3775 or Equal.

℄ REVERSE CURVE DATA EQUAL BRANCHES

P.C.	8+71.91
P.R.C.	10+21.35
P.T.	11+70.79
Δ =	29° 31' 30"
R =	290'
D =	19° 45' 26"
T =	76.42'
L =	149.44'

EVERGREEN BOULEVARD ROAD PLANS

ORIGINAL LOT NO. 34 RIDGEVILLE TOWNSHIP
NORTH RIDGEVILLE VILLAGE
LORAIN COUNTY OHIO

PLAN SCALE: 1" = 50' AUGUST 1959

DRAWN BY: Gary E. Renfound APPROVED BY:
REG. SURVEYOR NO. 4457 REG. ENGINEER NO.

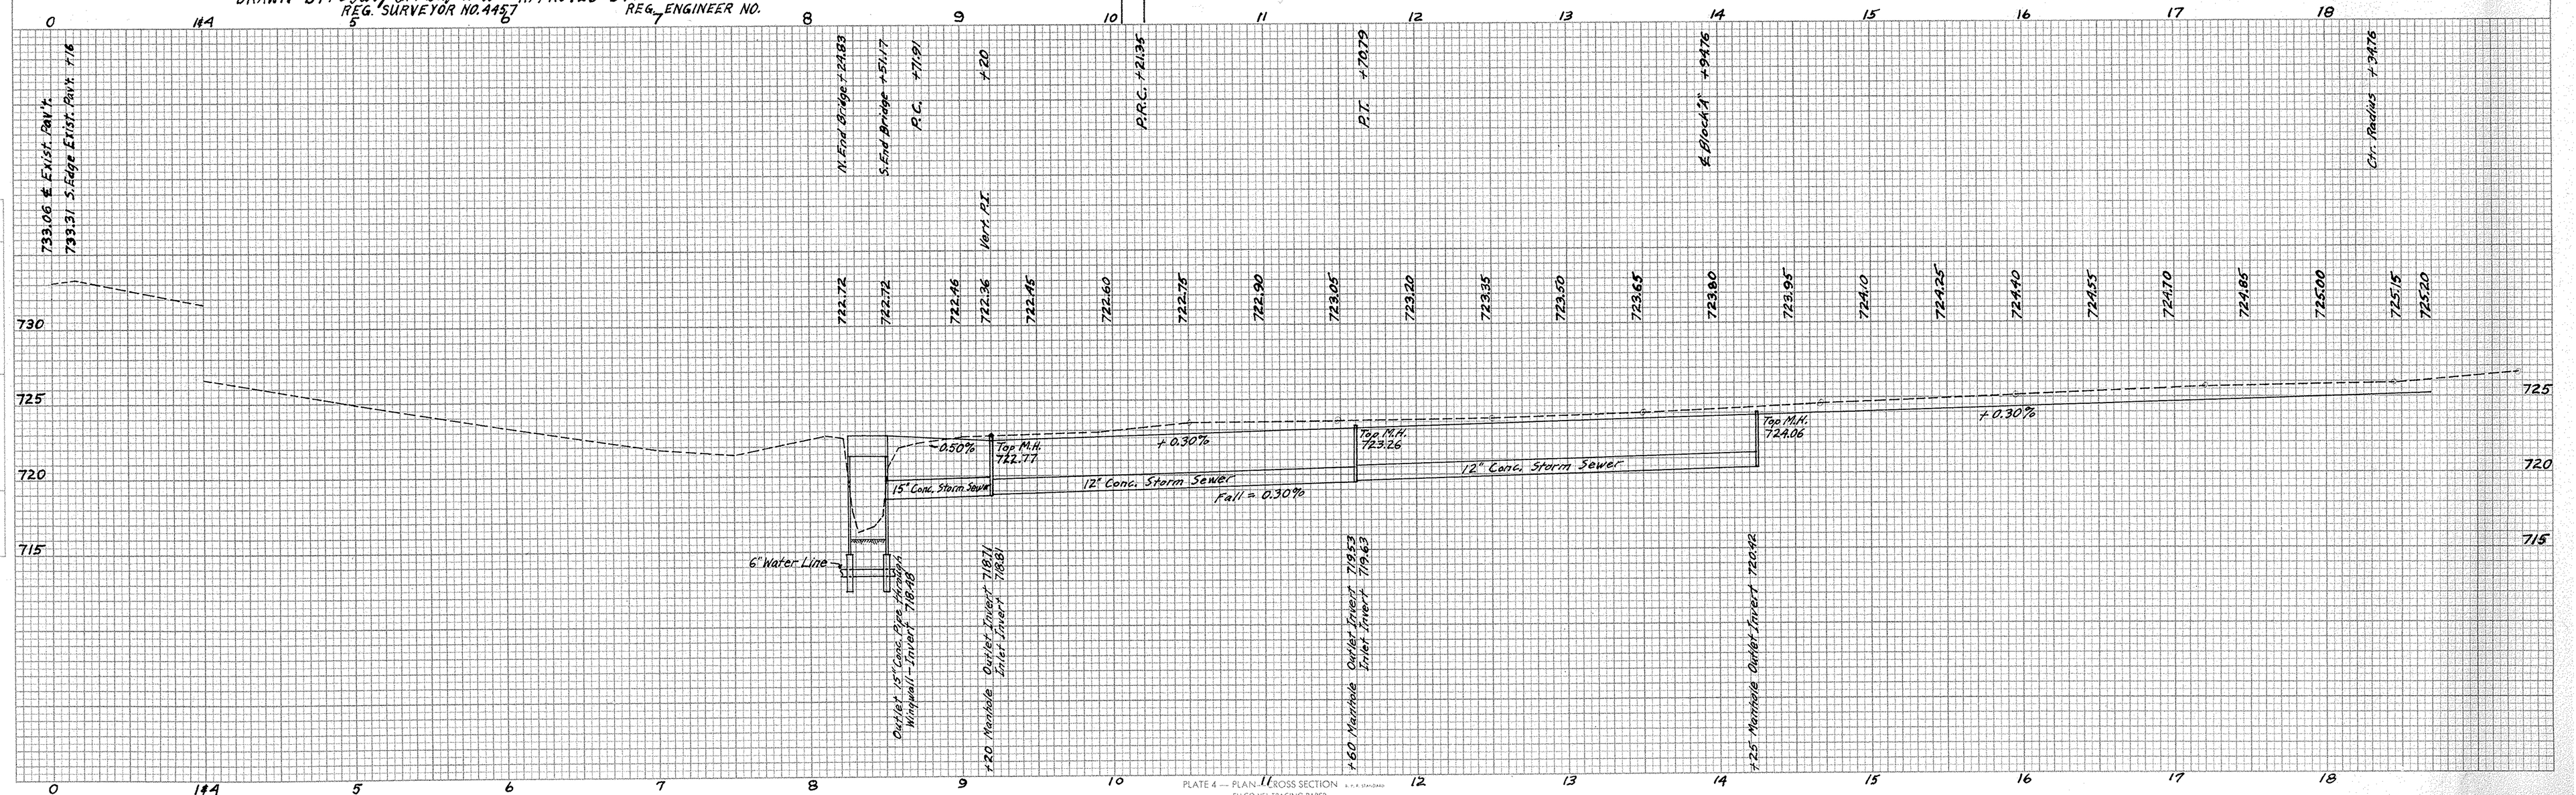

ELLCO-VEL TRACING PAPER
B. K. ELLIOTT CO., PITTSBURGH · CLEVELAND · DETROIT