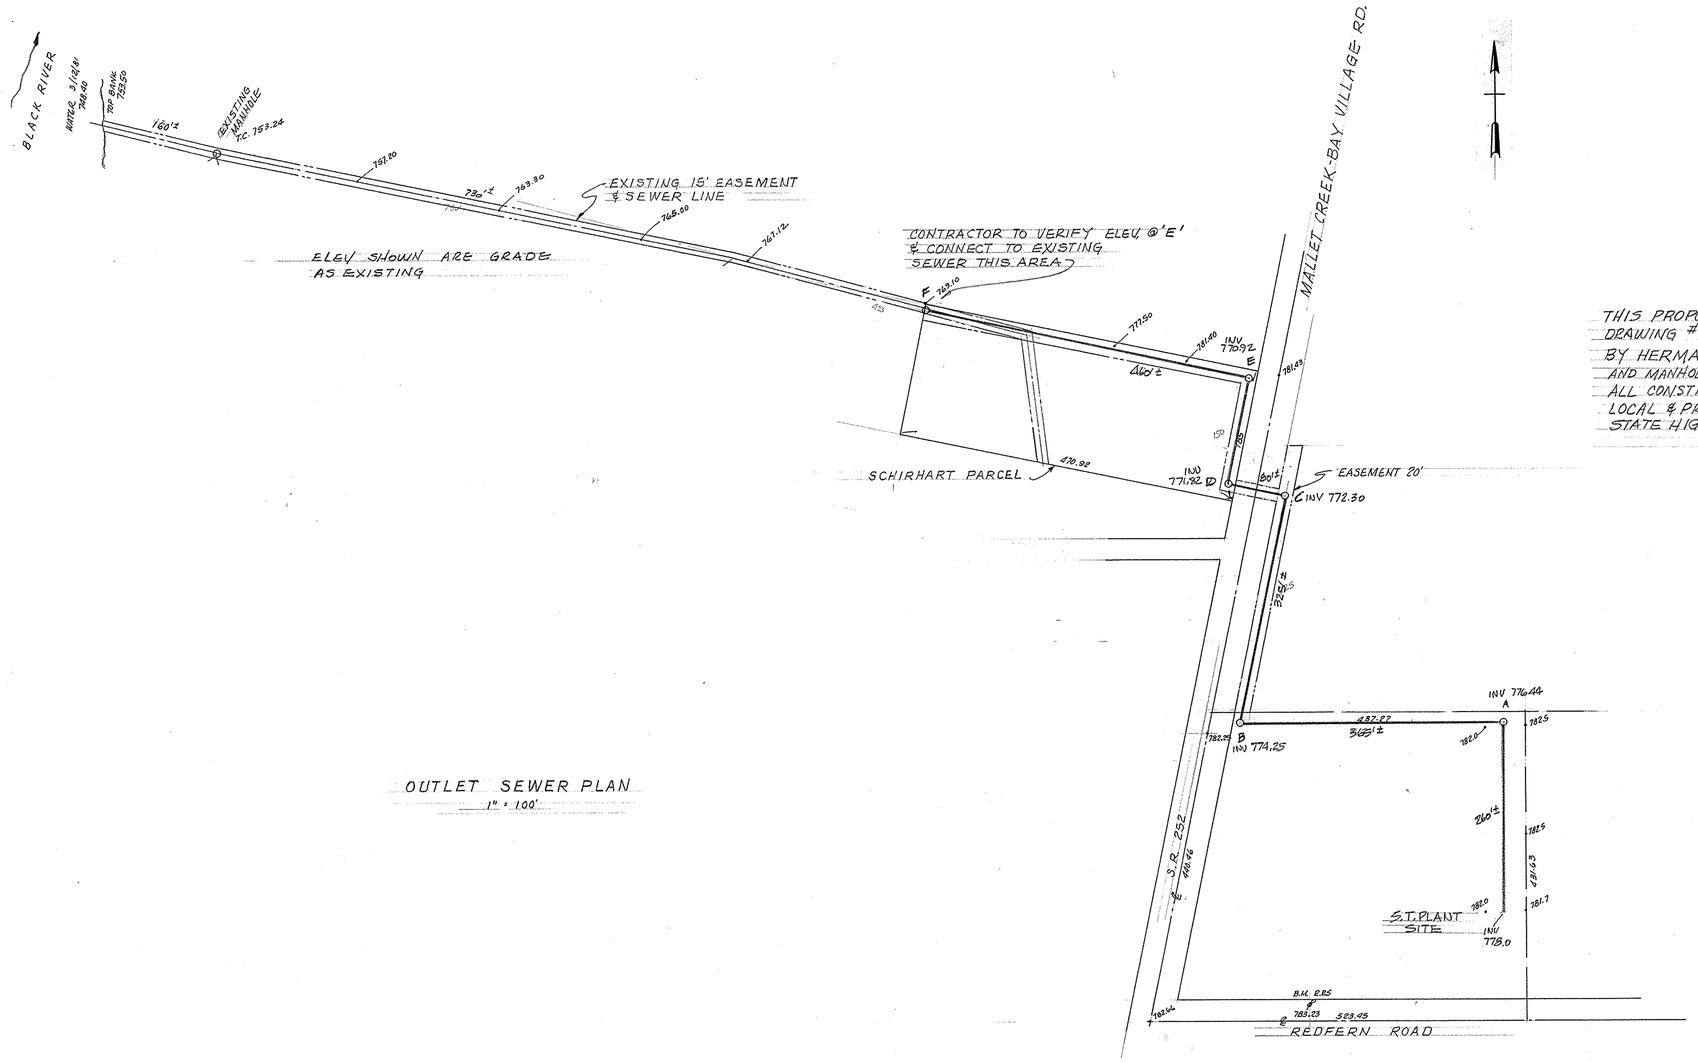

OUTLET SEWER PLAN
1" = 100'

THIS PROPOSED PLAN TO BE USED WITH DRAWING # SP-1 REV 1 dated 2-18-81 AS PREPARED BY HERMANSON CONSTRUCTION FOR MATERIALS AND MANHOLE DETAIL.
ALL CONSTRUCTION TO BE IN ACCORDANCE WITH LOCAL & PREVAILING CODES.
STATE HIGHWAY CROSSING AS APPROVED BY O.D.T.

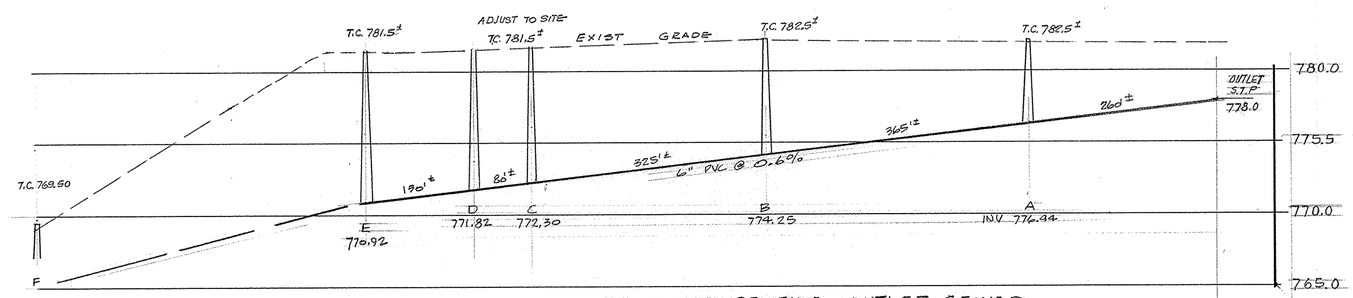

INSTALL CONTRACTOR TO VERIFY LOCATION OF EXISTING SEWER AT PT 'F' AND INSTALL NEW LINE TO MEET

PROPOSED PROFILE - OUTLET SEWER
SCALE: VERT: 1" = 5' - HORIZ: 1" = 100'

ROUTE of PROPOSED OUTLET SEWER FOR THE VILLA CAMILLUS NURSING HOME
COLUMBIA TWP - LORAIN COUNTY, OHIO
PART ORIG LOT 21

McGLINCHY AND ASSOCIATES
PROFESSIONAL ENGINEERS AND SURVEYORS
110½ MIDDLE AVE. ELYRIA, OHIO

SCALE: AS NOTED DRAWN BY: DLI
DATE: MAR. 1981 JOB NO: 806362-B