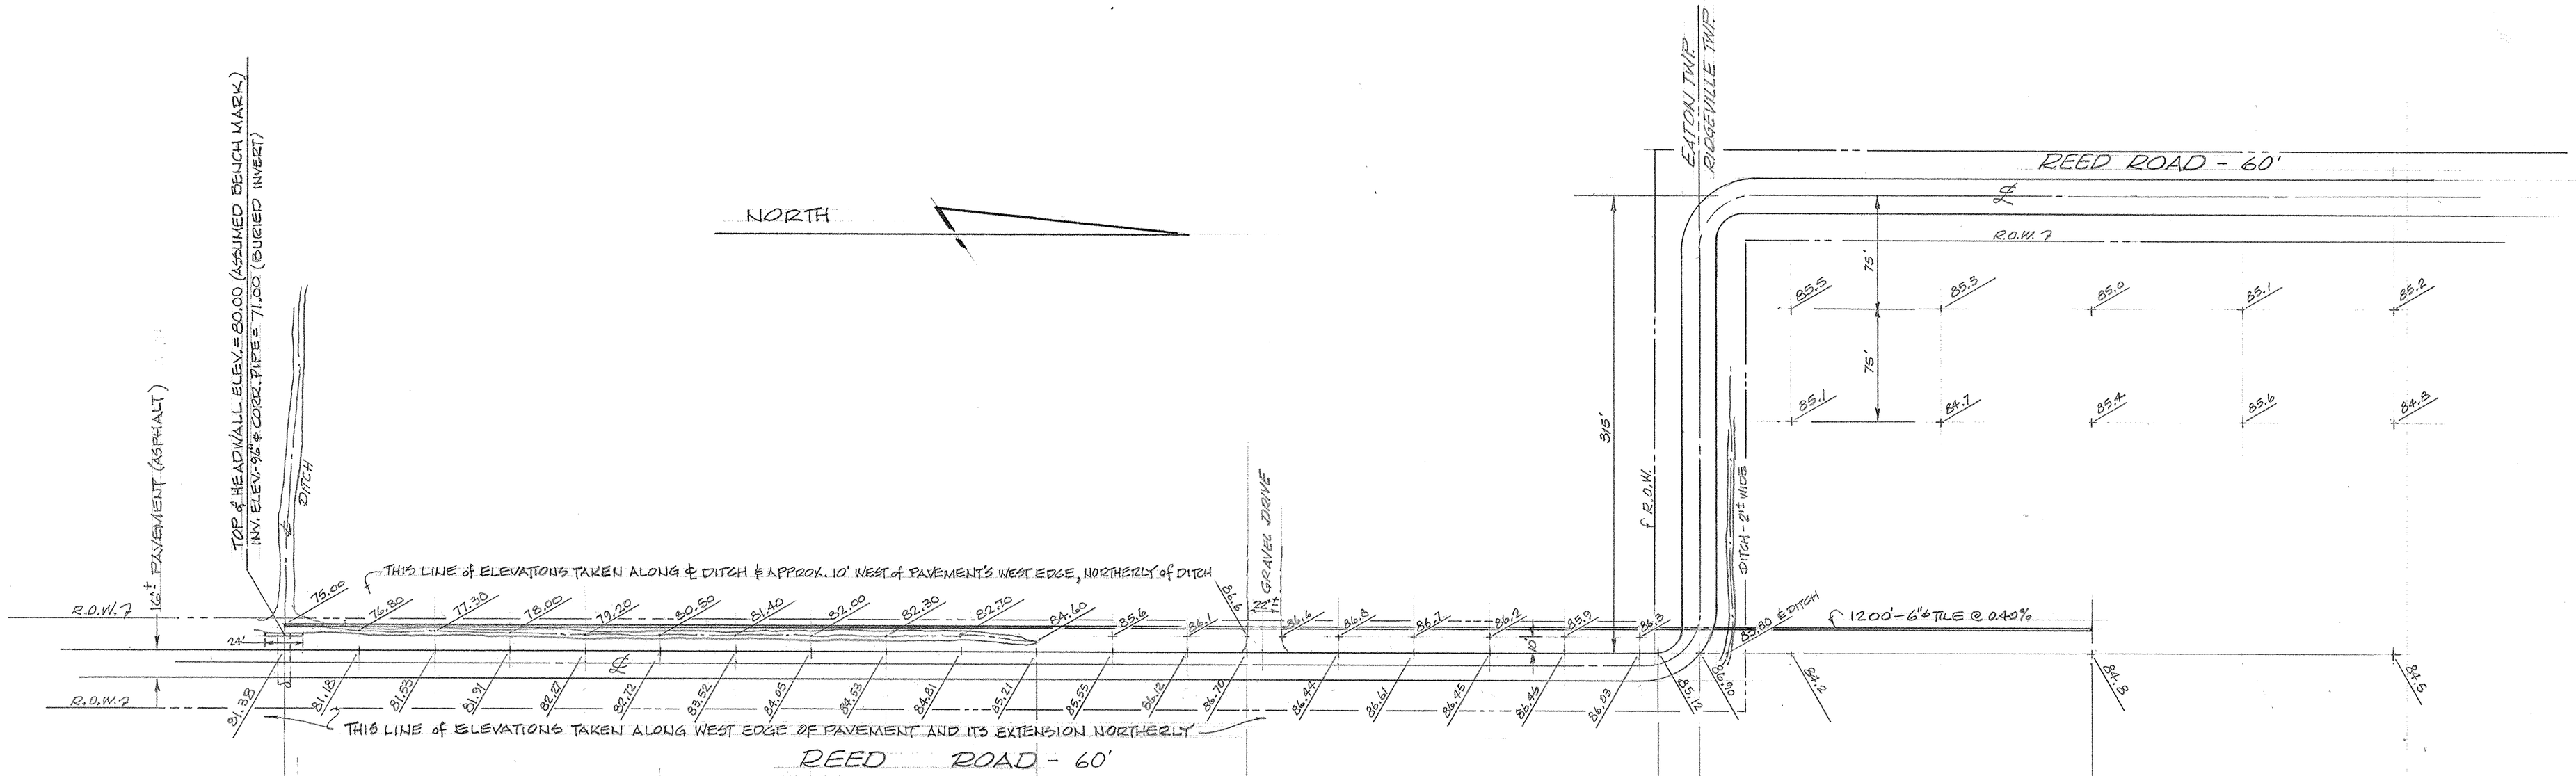

PLAN VIEW SCALE: 1"=50'

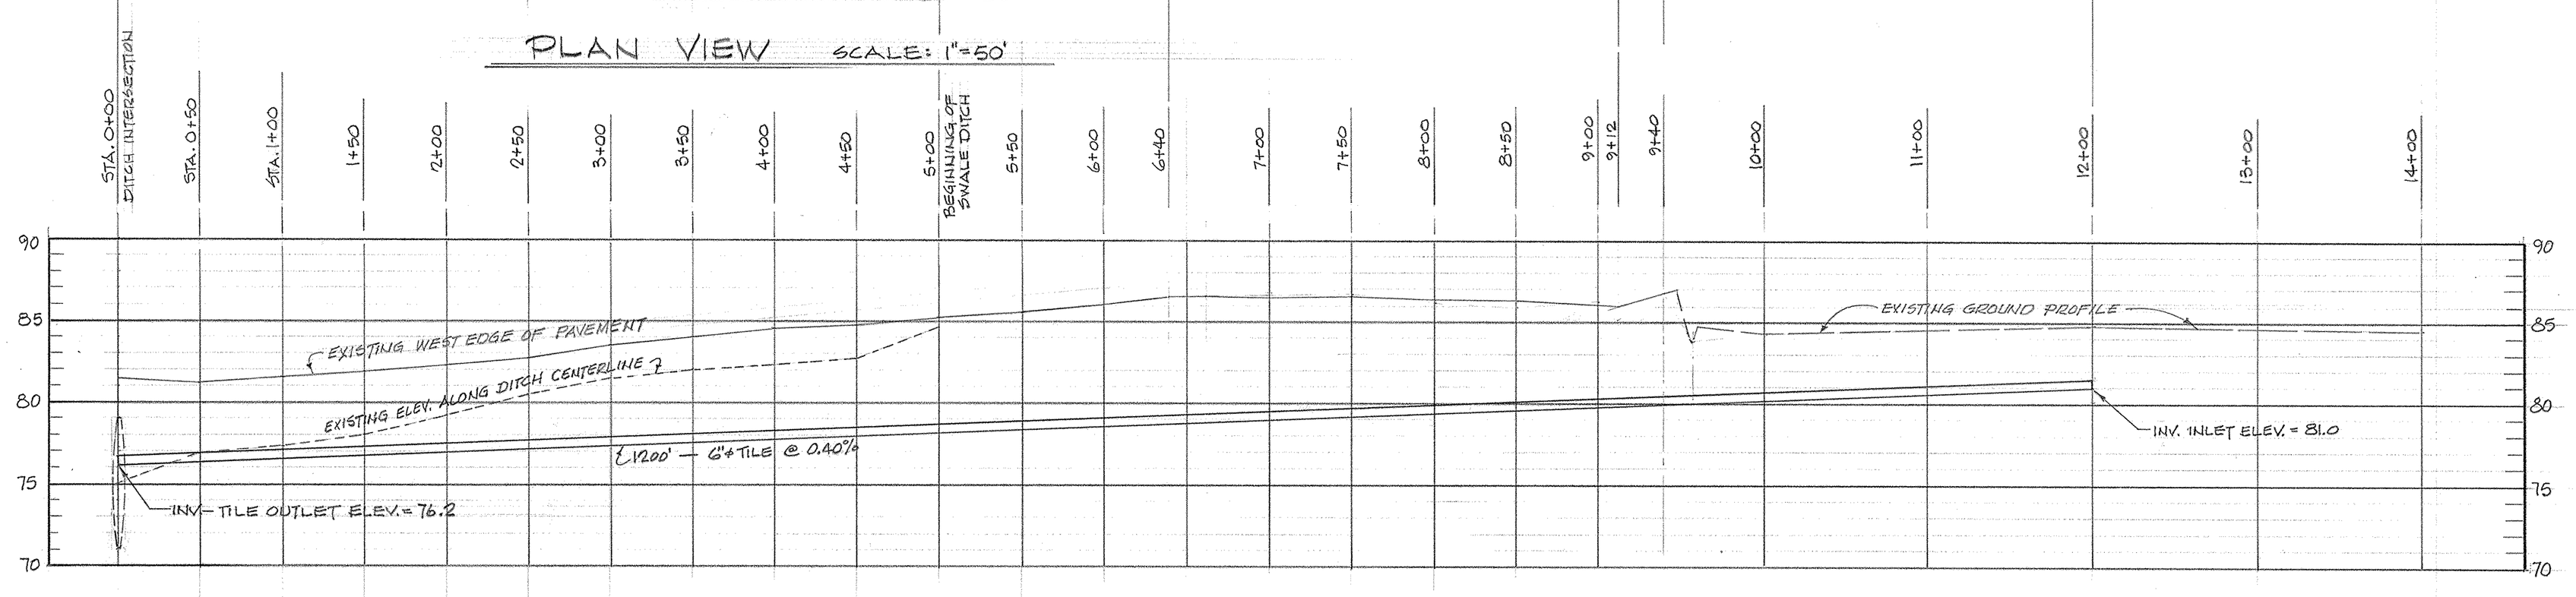

PROFILE VIEW
SCALE: HORIZ. 1"=50'
VERT. 1"=5'

EXTRA STRENGTH PIPE IS REQUIRED UNDER ROADWAY & DRIVEWAY AREAS
ALL PIPE & TILE IS TO BE INSTALLED ACCORDING TO SPECIFICATIONS OF THE LORAIN COUNTY BOARD OF HEALTH, EATON TOWNSHIP TRUSTEES & THE CITY OF NORTH RIDGEVILLE
RLCWA INDICATES THERE IS NO WATER LINES IN THIS AREA
CONTRACTOR IS RESPONSIBLE FOR TRAFFIC CONTROL, RESTORATION OF CONSTRUTION AREA INCLUDING PAVEMENT RESURFACING, SEEDING & MULCHING
CONTRACTOR TO NOTIFY ALL AFFECTED UTILITIES

MAP of TOPOGRAPHICAL SURVEY

PREPARED FOR KEN CAMPANA
PARTS of RIDGEVILLE TWP. LOT 12 and EATON TWP. LOT 30
CITY of NORTH RIDGEVILLE and TWP. of EATON, LORAIN Co., OHIO

McGLINCHY and ASSOCIATES INC.
PROFESSIONAL ENGINEER and SURVEYORS
110½ MIDDLE AVE. ELYRIA, OHIO
JUNE, 1982 #82-248