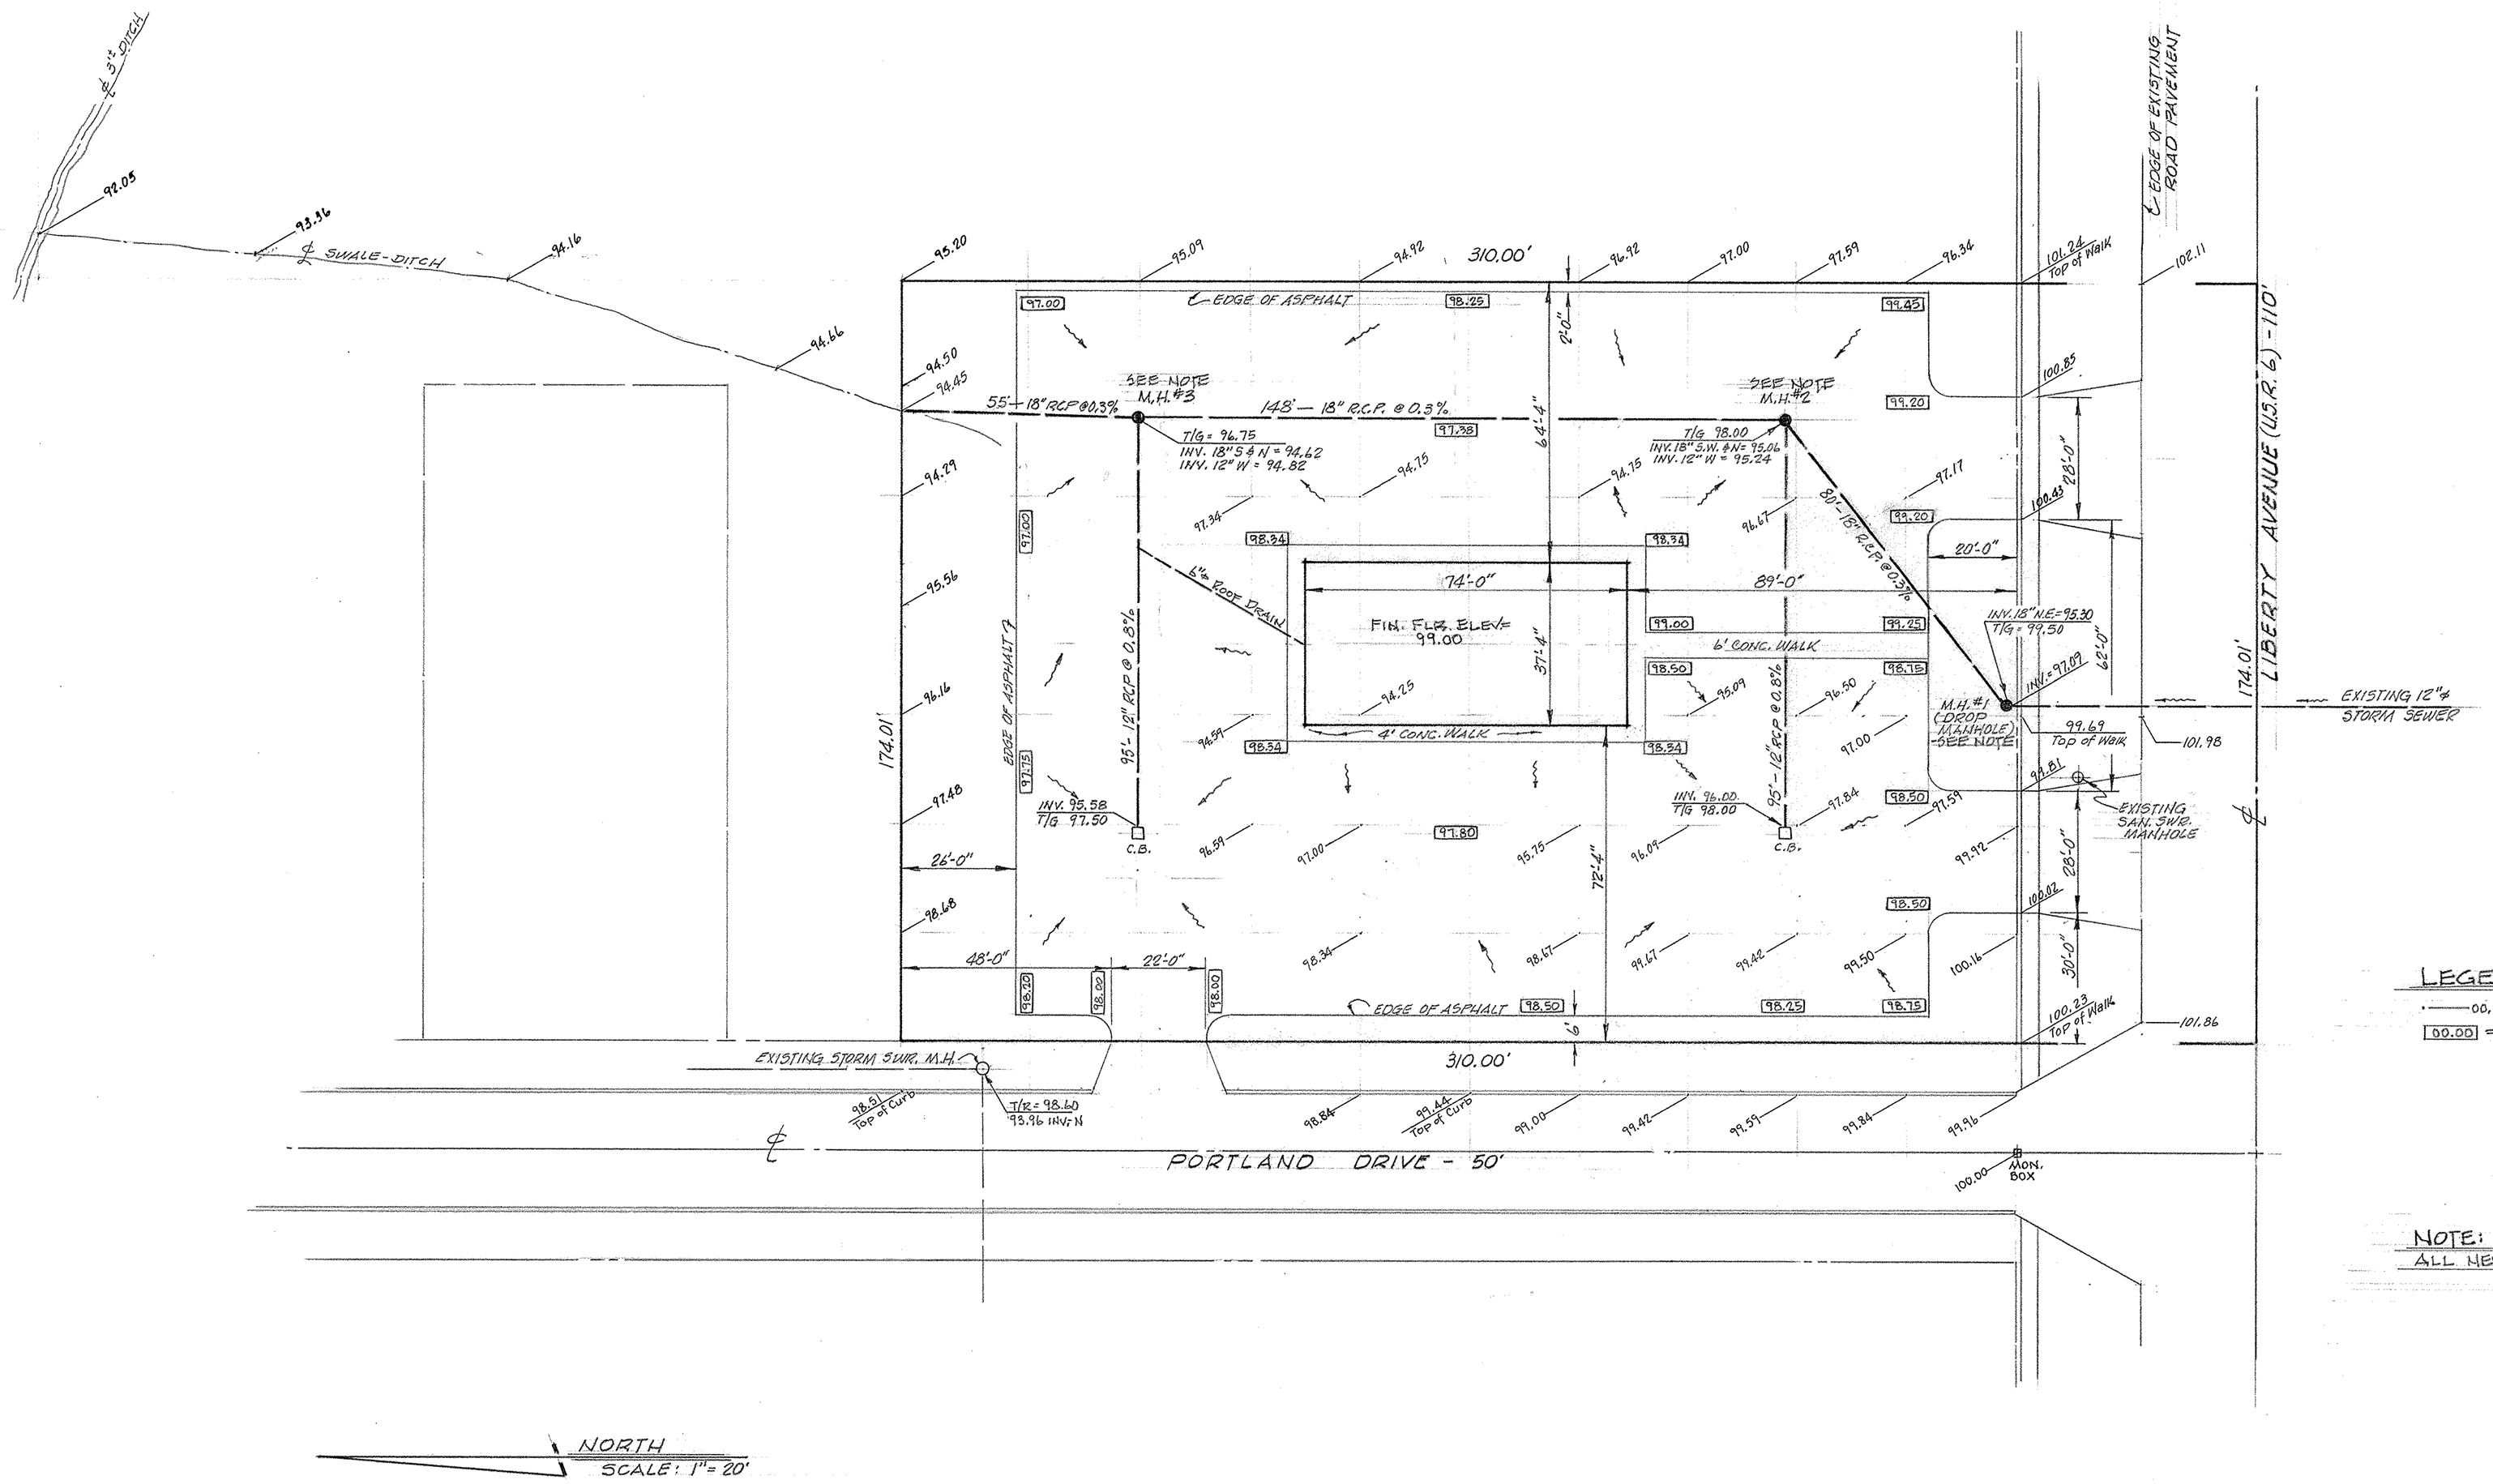

LEGEND:

·——00.00 = EXISTING GROUND ELEVATIONS

[00.00] = PROPOSED TOP of ASPHALT ELEVATIONS

NOTE:

ALL NEW MANHOLES TO HAVE GRATED COVERS.

PROPOSED DRAINAGE PLAN

PREPARED FOR ROBERT HOY

PART of ORIGINAL BROWNHELM TOWNSHIP LOT 1

CITY of VERMILION, LORAIN COUNTY, OHIO

McGLINCHY AND ASSOCIATES

PROFESSIONAL ENGINEERS AND SURVEYORS

538 WEST BROAD ST. ELYRIA, OHIO

SCALE: 1" = 20 DRAWN BY: BOB

DATE: 4-10-78 JOB NO: 783145