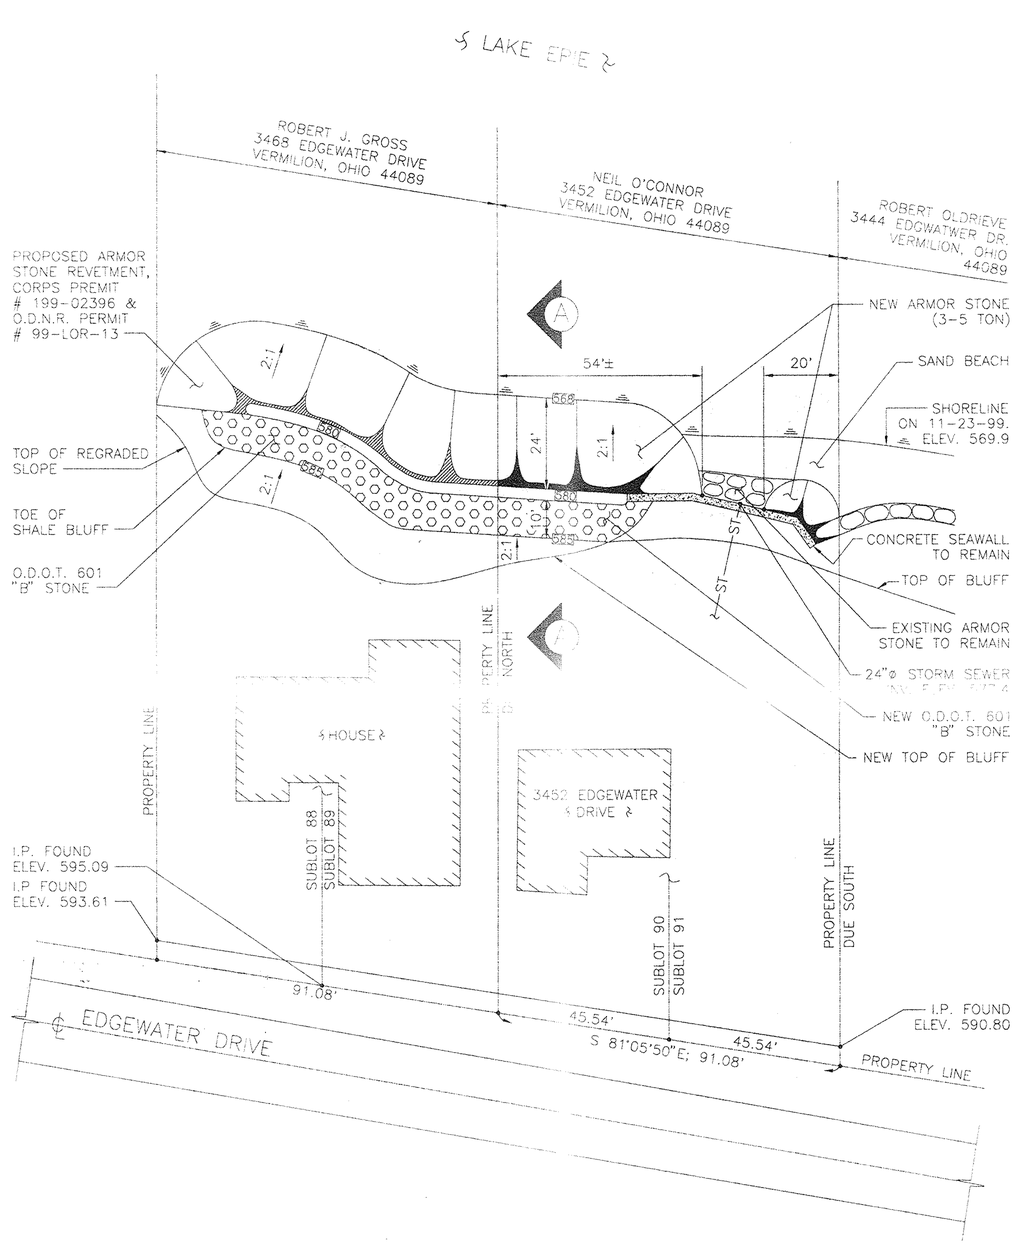


SITE PLAN

SCALE: 1" = 20'

#00535
APPROVED
LORAIN CO.
MAP DEPT.
DATE 3/24/00
FILE 1-00-003-B
BY T. SPILLMAN
P.B. 00535

STATE OF OHIO
JOHN S. MATRICARDI
E-044003
REGISTERED
PROFESSIONAL ENGINEER

MATRIX ENGINEERING, INC.

16817 MADISON AVE. LAKEWOOD, OHIO 44107

| DATE: | SCALE: | APPROVED BY: | DRAWN BY: |
|---|---|---|---|
| 03-17-00 | 1" = 20' | J.S.M. | O.C.J. |

NEW ARMOR STONE REVETMENT AT
3452 EDGEWATER DRIVE, VERMILION, OHIO

DRAWING TITLE: SITE PLAN

DRAWING NUMBER: 1307-2

JOHN MATRICARDI, MATRIX ENGINEERING 3/18/00 10:46 AM 1307-1.dwg