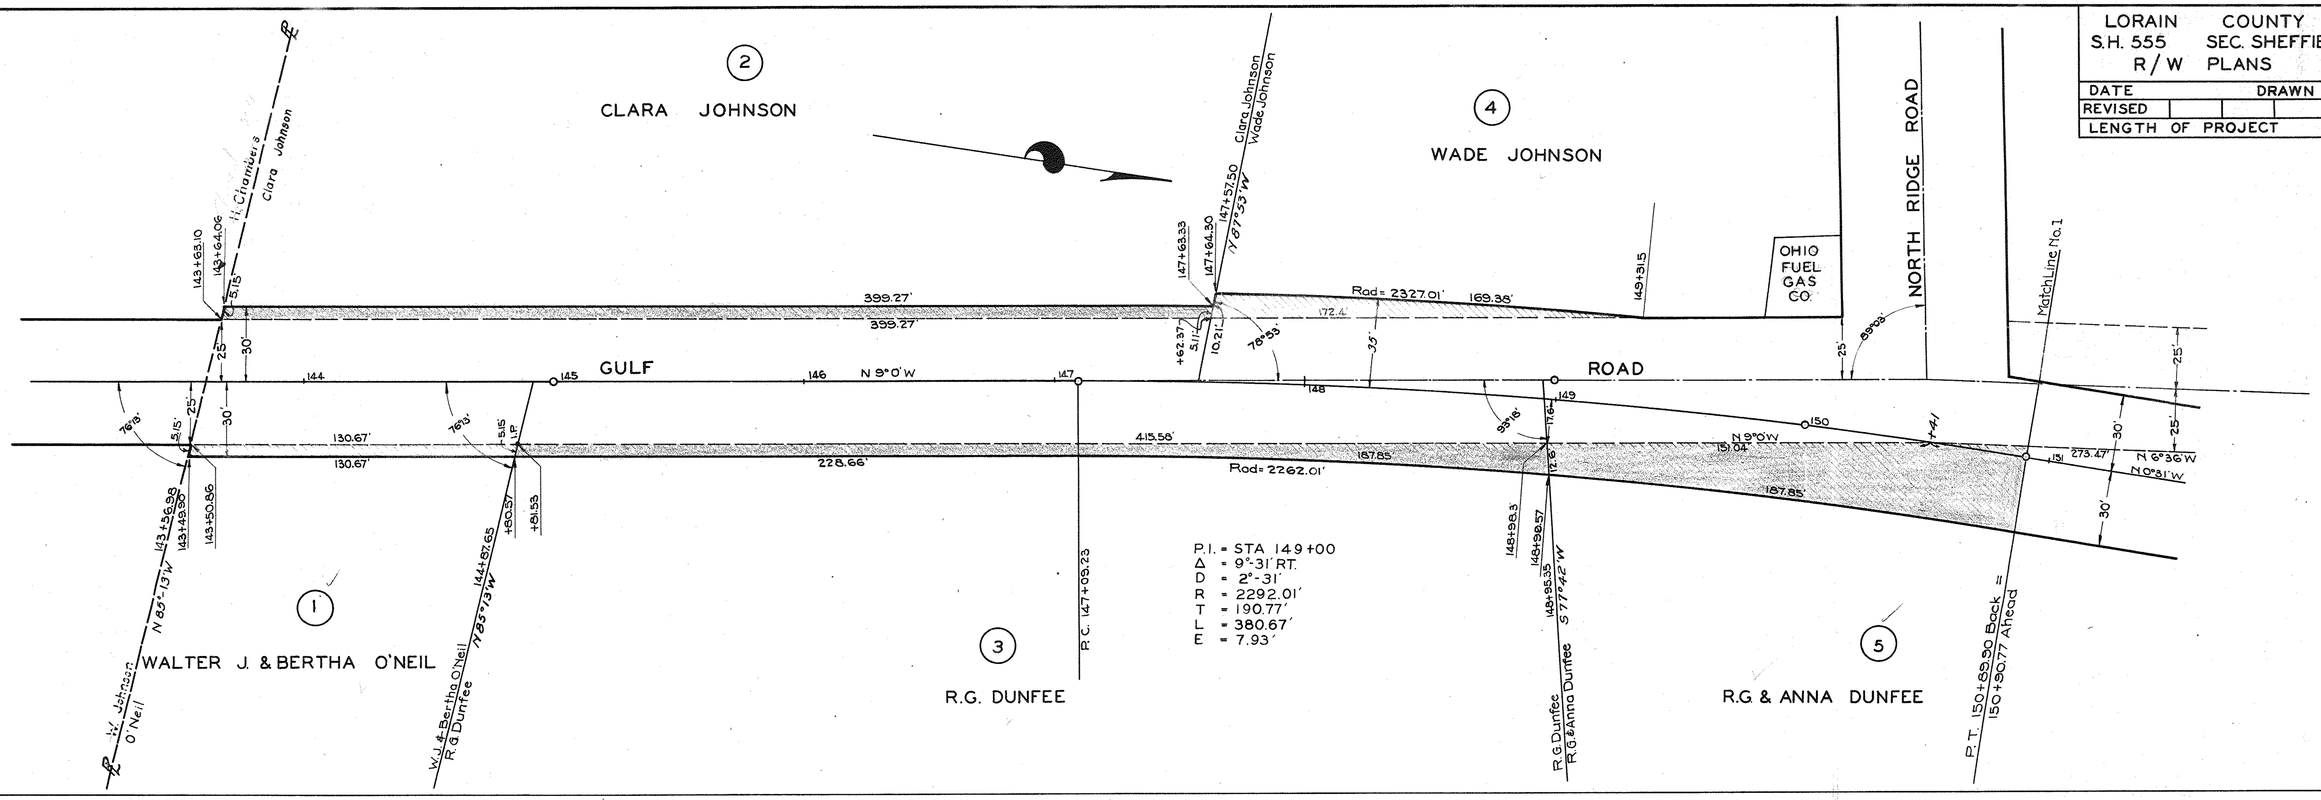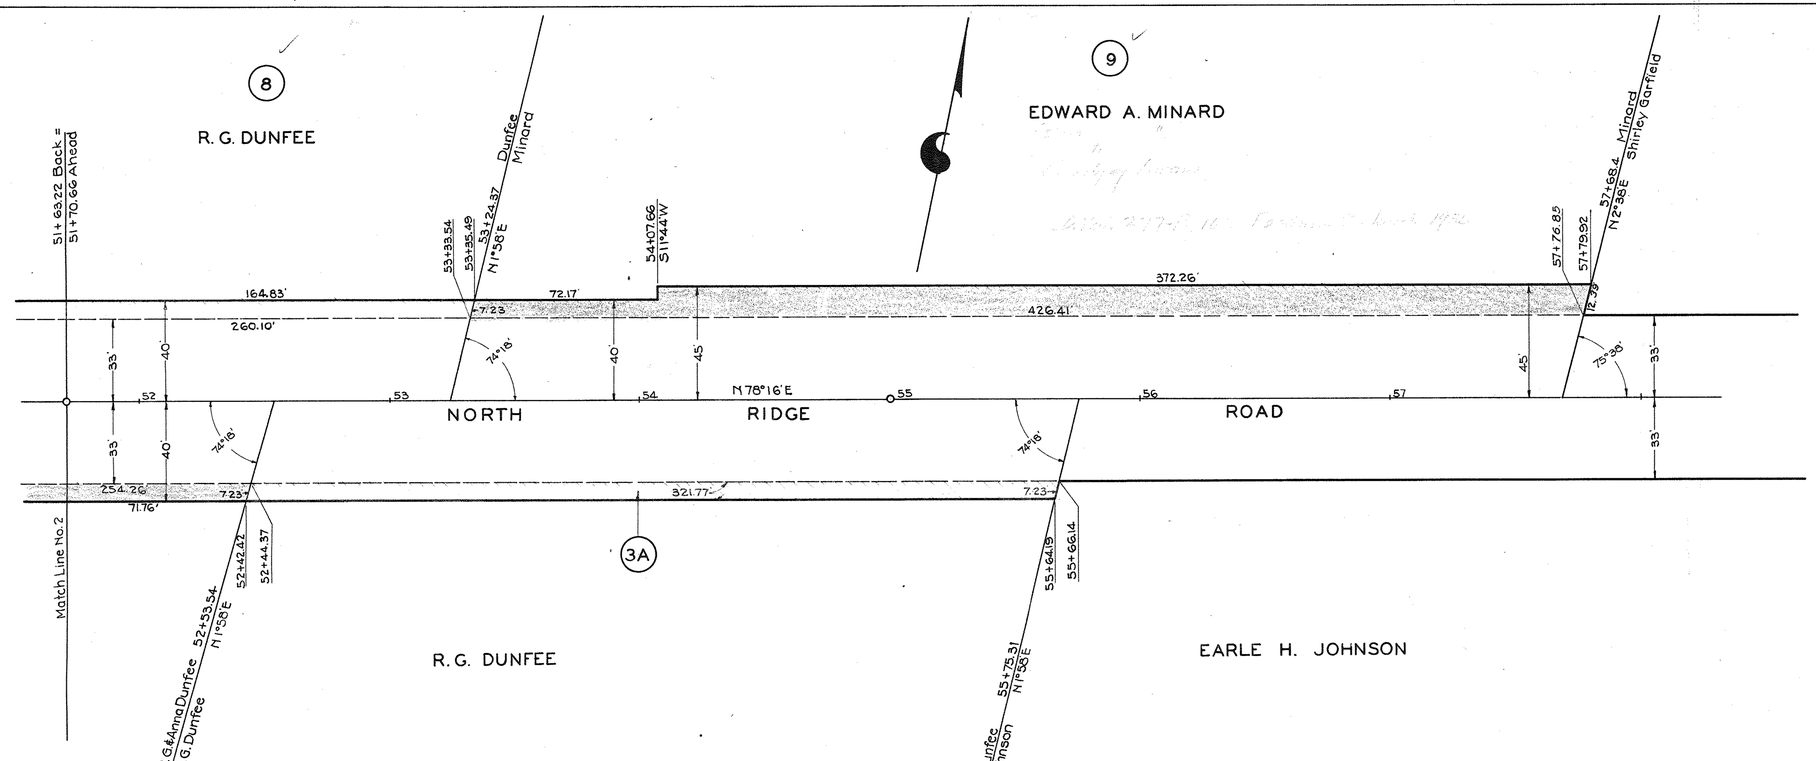LORAIN COUNTY S.H. 555 SEC. SHEFFIELD R/W PLANS	2/2
DATE	DRAWN BY A.F.V.
REVISED	
LENGTH OF PROJECT	MILES