NOTES:
ALL STATIONS AND OFFSETS GIVEN ARE IN REFERENCE TO CENTERLINE OF RIGHT OF WAY OF ROOT ROAD.

EXISTING RIGHT OF WAY WIDTHS AND LOCATIONS WERE DETERMINED USING:

1) W.P.A. STATE WIDE HIGHWAY PROJECTS
   STATE WIDE OFFICIAL PROJECT OP-665-42-1-119
   S.H. 827 SEC. LORAIN PT. & SHEFFIELD PT. S.R. 611
2) O.D.O.T. R/W PLAN
   COLORADO AVENUE S.R. 611
3) LORAIN COUNTY TAX MAPS
4) STREET DEDICATION PLATS

LORAIN COUNTY
CITY OF LORAIN
ORIGINAL LOTS 57 AND 58
TOWNSHIP 7 NORTH, RANGE 18 WEST

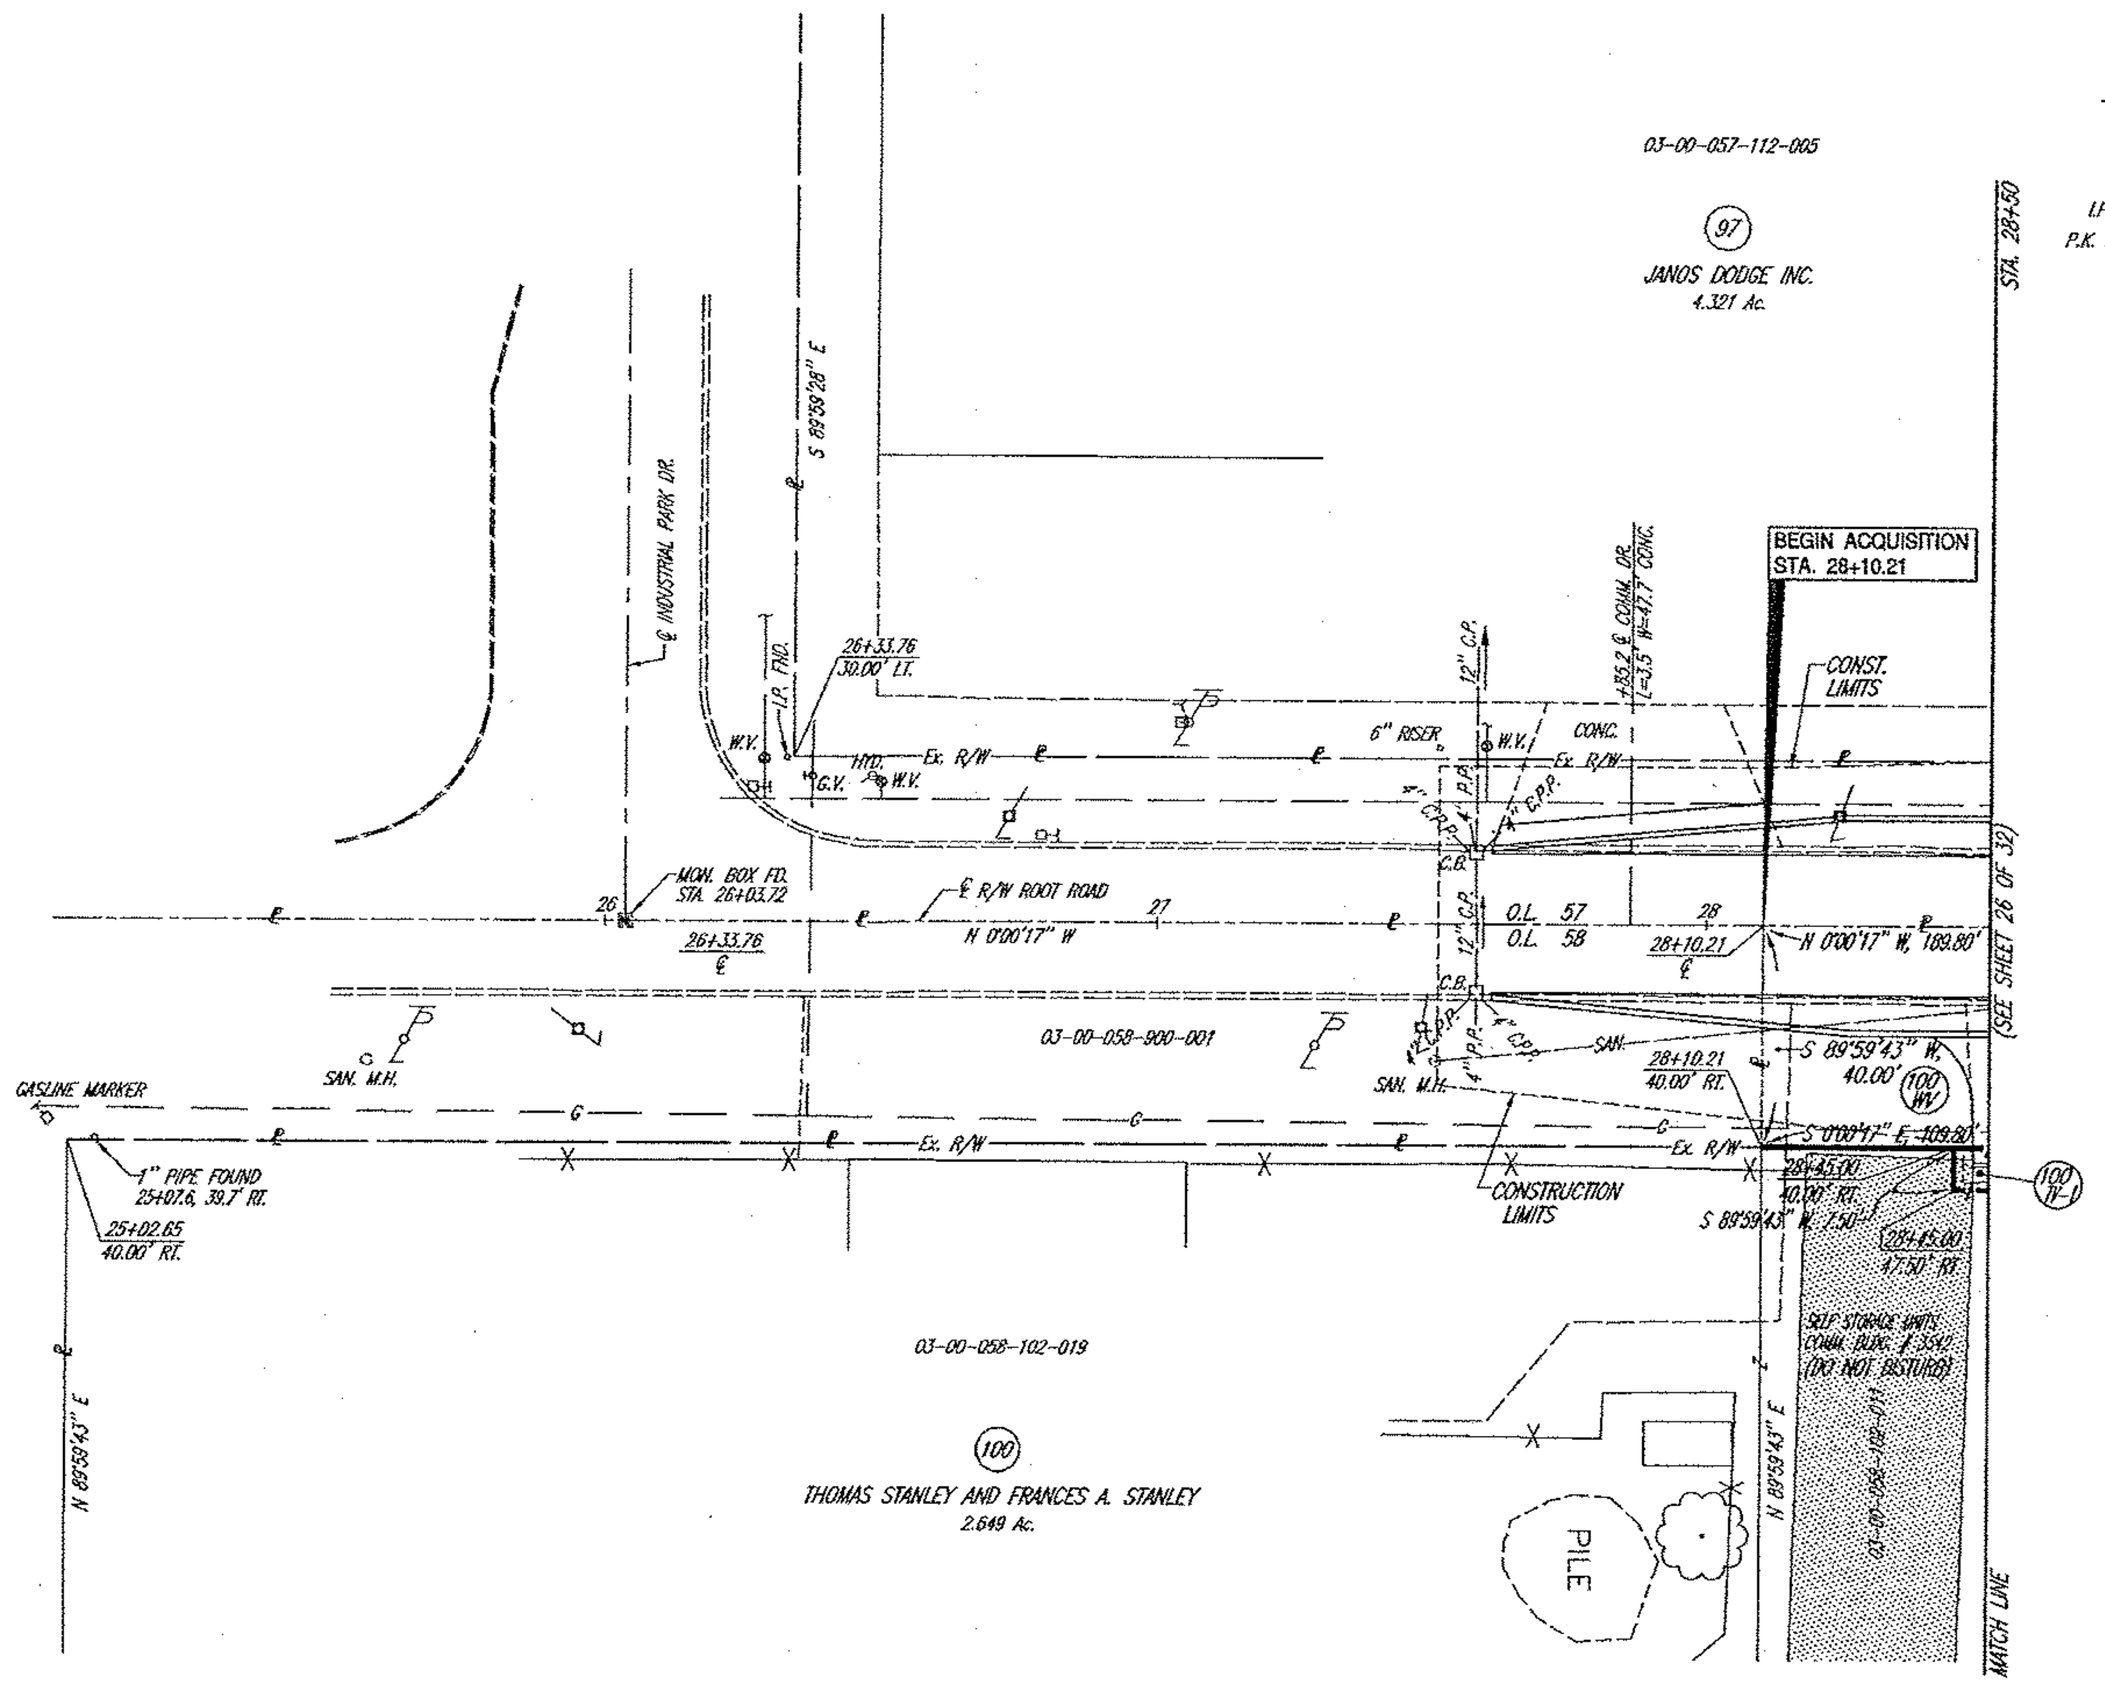

SEE SHEET 26/32 FOR DETAIL OF PARCEL 100TV-1.

REV.	DATE	DESCRIPTION
DATE OF COMPLETION		November 30, 2001

N

HORIZONTAL SCALE IN FEET
0 10 20 40

PID NO. 4062

R/W DESIGNER T.L.L.
R/W REVIEWER B.P.M.

RIGHT OF WAY DETAIL SHEET
ROOT RD. ~ STA. 25+50 TO STA. 28+50

LOR - 611 - 4.38

31 / 32

219 / 220

DRAFTED BY: K.E. McCARTNEY & ASSOCIATES INC., DATE: 11/28/01, XRB TITLE: RR-122 SHEET (NAME: 611RWP18.dwg SCALE: 1" = 20'