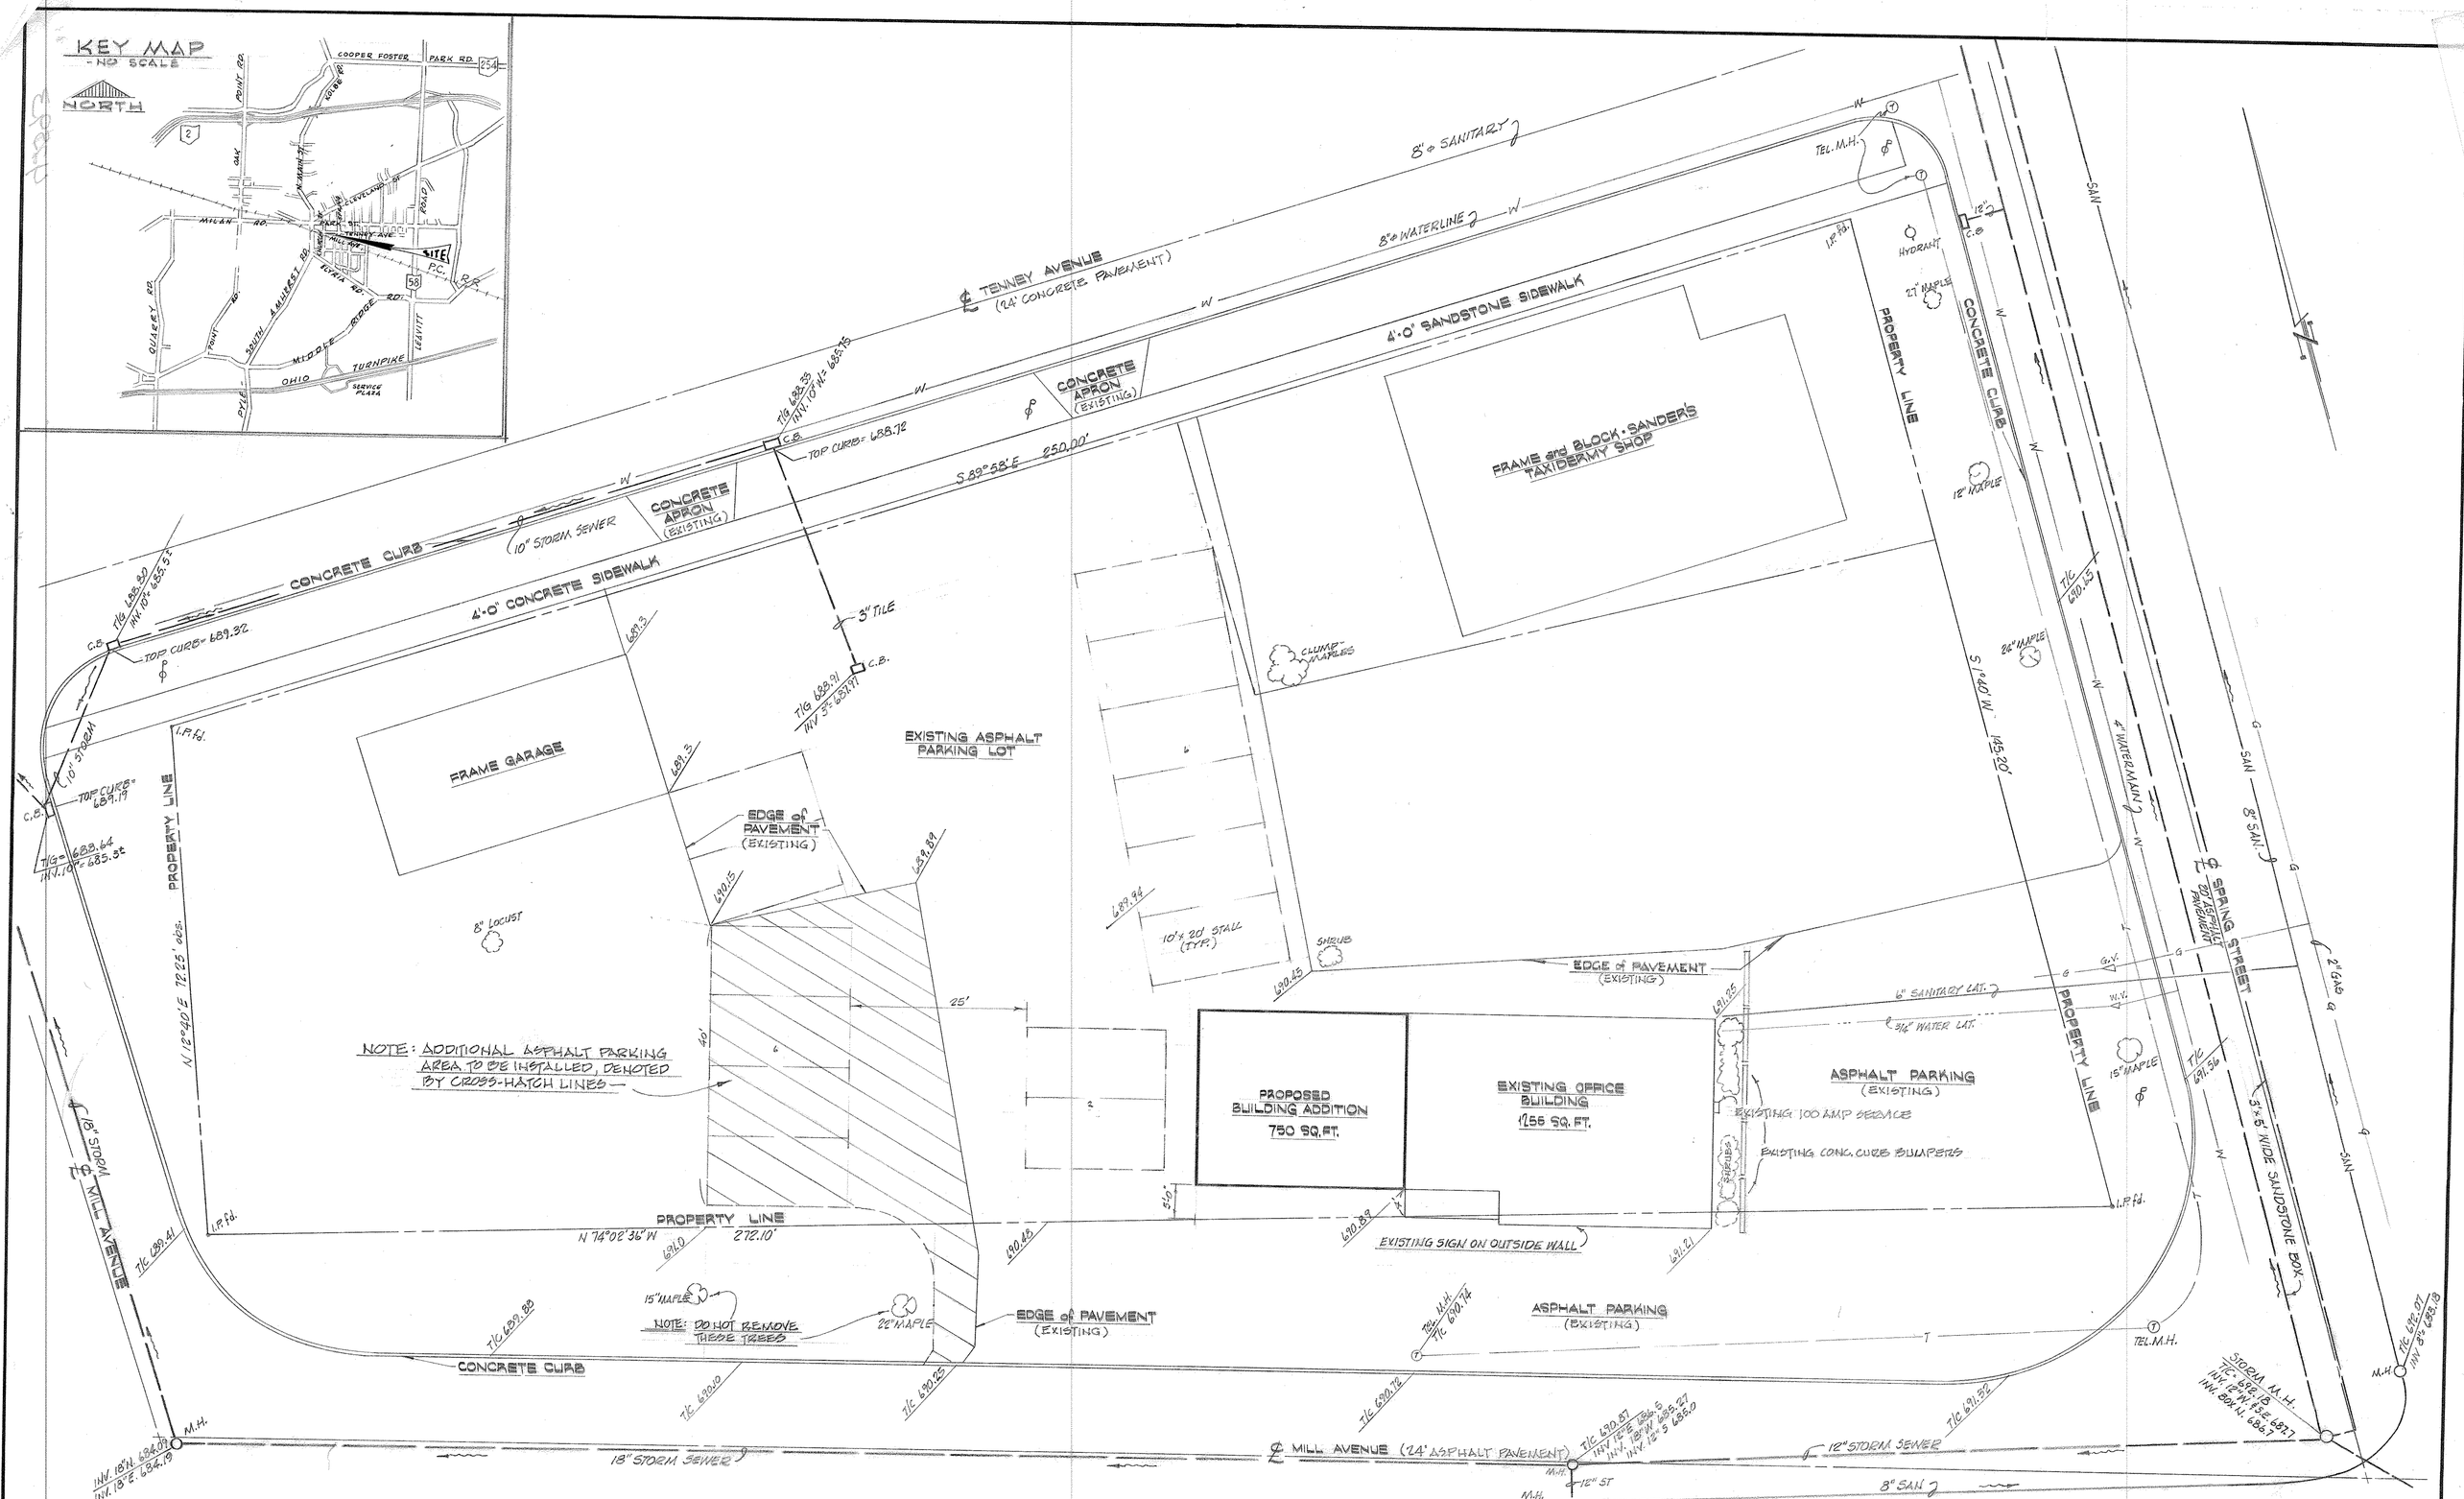


SITE PLAN

NOTE: UTILITIES WERE LOCATED PER FIELD CHECKS & UTILITY DEPT. RECORDS. THE ACCURACY OF SAID DEPT. RECORDS NOT BEING GUARANTEED.

VERIFY LOCATION OF PERTINENT UTILITIES PRIOR TO CONSTRUCTION

BENCH MARK: CROSS AT NE CORNER of 2nd PORCH STEP AT #286 TENNEY AVE.
ELEV. = 691.44

## SHEET INDEX

| | |
|---|---|
| SHEET 1 | SITE PLAN |
| SHEET 2 | FLOOR PLAN and ELEVATIONS |
| SHEET 3 | BUILDING SECTION, FINISH SCHEDULE and DETAILS |
| SHEET 4 | FOUNDATION, PLUMBING, HEATING and ELECTRICAL PLANS |

McGLINCHY and ASSOCIATES
PROFESSIONAL ENGINEERS AND SURVEYORS
538 WEST BROAD STREET - ELYRIA, OHIO

SCALE: 1" = 10'-0" APPROVED BY: DRAWN BY MACK
DATE: JUNE 1977 REVISED

PROPOSED BUILDING ADDITION FOR DR. WALTER WAGNER 355 MILL AVENUE AMHERST, OHIO

76966 DRAWING NUMBER SHEET 1 of 4