02-02-020-104-008 thru-014

02-02-020-B

J11E4

2-2-20

DEVELOPMENT PLAN

FOR PART OF

COUNTRY CLUB HOME SITES

LORAIN, OHIO

SCALE · 1" = 30' SEPTEMBER, 1958

BY RAY E. HOLLIS, REGISTERED ENGINEER & SURVEYOR

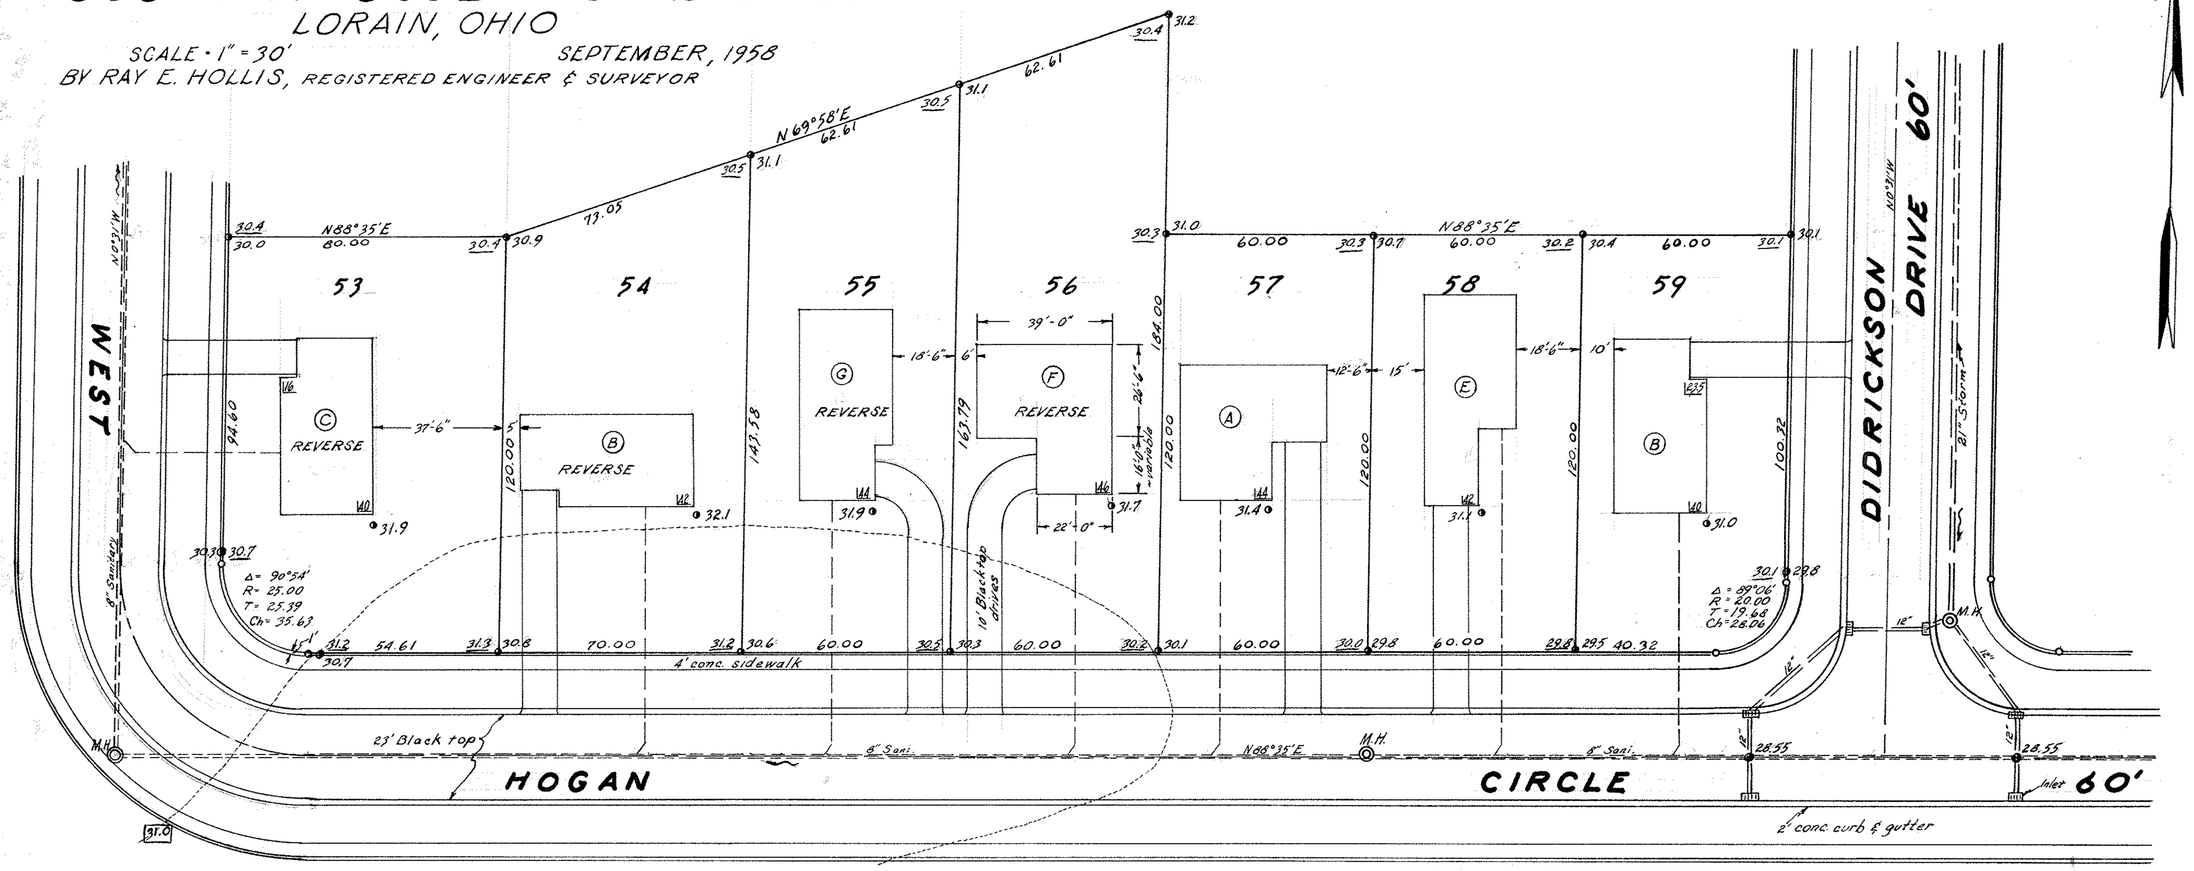

~LEGEND~

Existing ground contour	31.0
Existing elevation	30.0
Finished elevation	• 29.0
Finished floor elevation	(A)
Offset from ℄	42

B-2-2-20 (18)

D10-P10