06-25-075-101-001
6-121

PPN 06-25-075 101-001

MAP PG 6-121
43343

SURVEY AND TOPO

ELYRIA MEMORIAL HOSPITAL

PROPOSED PARKING FACILITY

HOBILL ALLOTMENT PLAT VOL. 8 PG. 15
CITY OF ELYRIA, LORAIN COUNTY, OHIO
SCALE 1" = 20' FEB., 1969
LAUNDON, HUFFMAN & SIMON
ENGINEERS & SURVEYORS

NOTE:
ALL NEW STORM DRAINAGE TO BE DIRECTED INTO 15" STORM SEWER ON EAST RIVER STREET. - RECOMMENDED BY ELYRIA CITY ENGINEER.
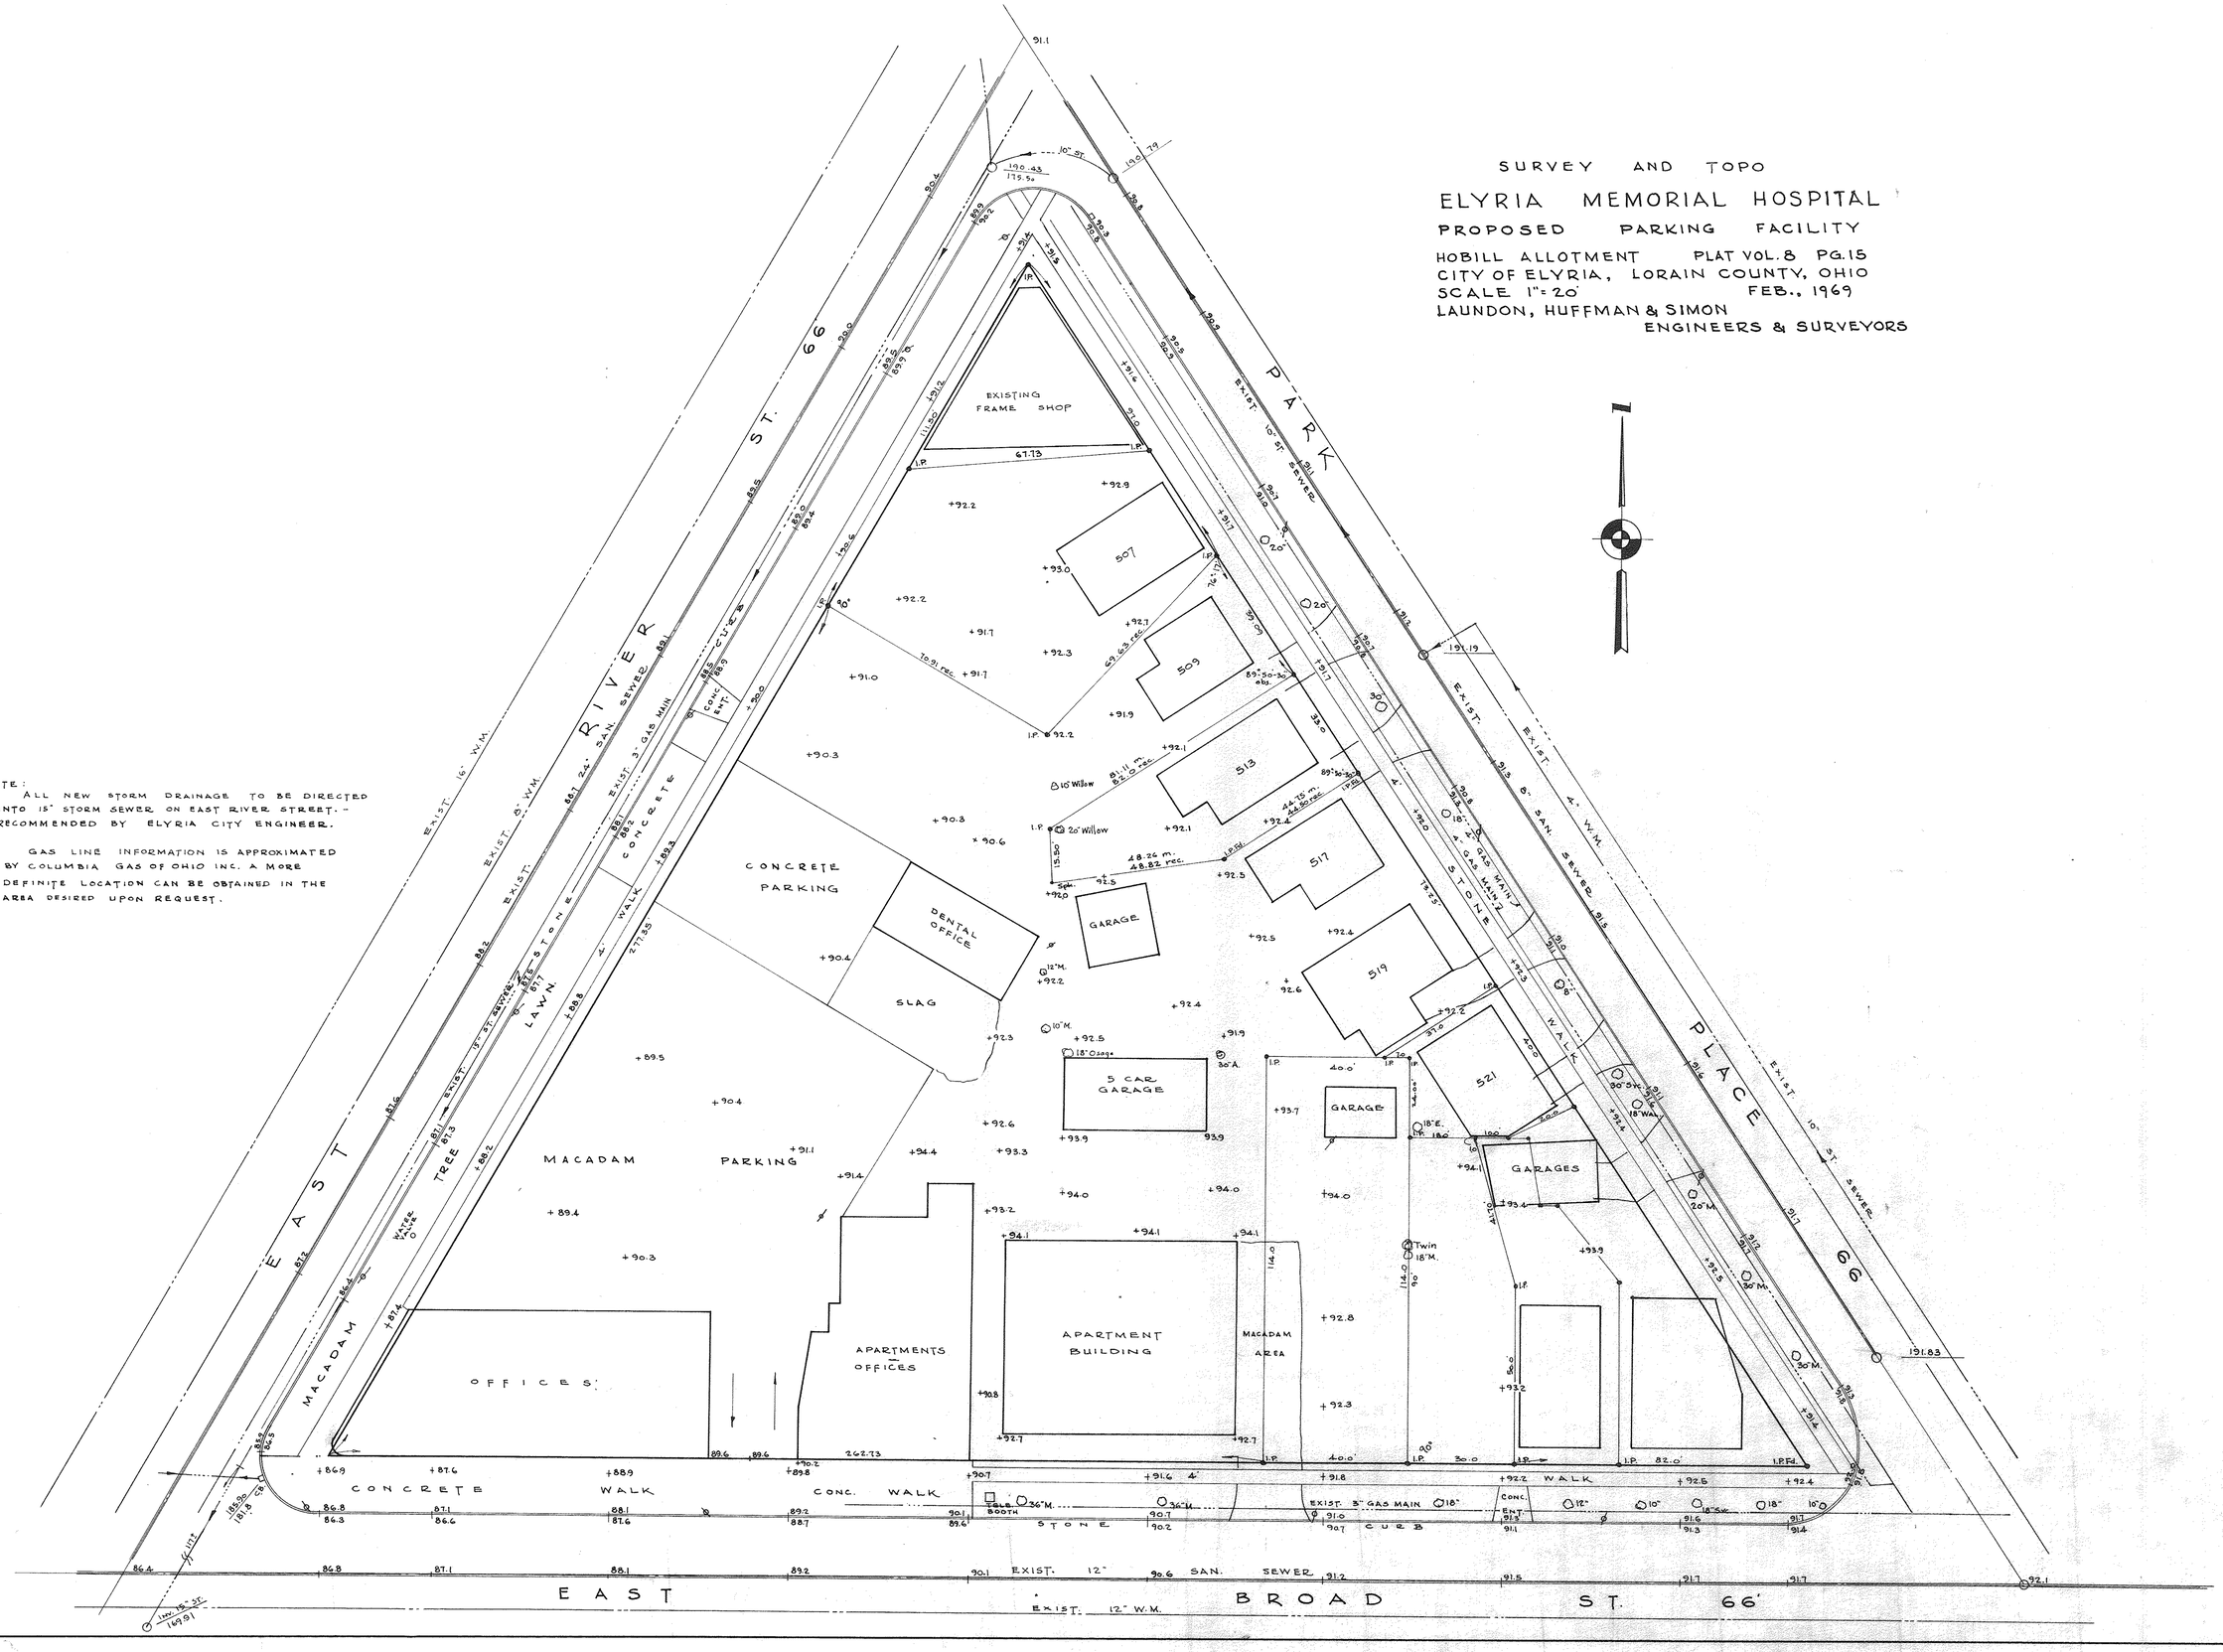
GAS LINE INFORMATION IS APPROXIMATED BY COLUMBIA GAS OF OHIO INC. A MORE DEFINITE LOCATION CAN BE OBTAINED IN THE AREA DESIRED UPON REQUEST.