9·00·077·102·004
9·00·077·B

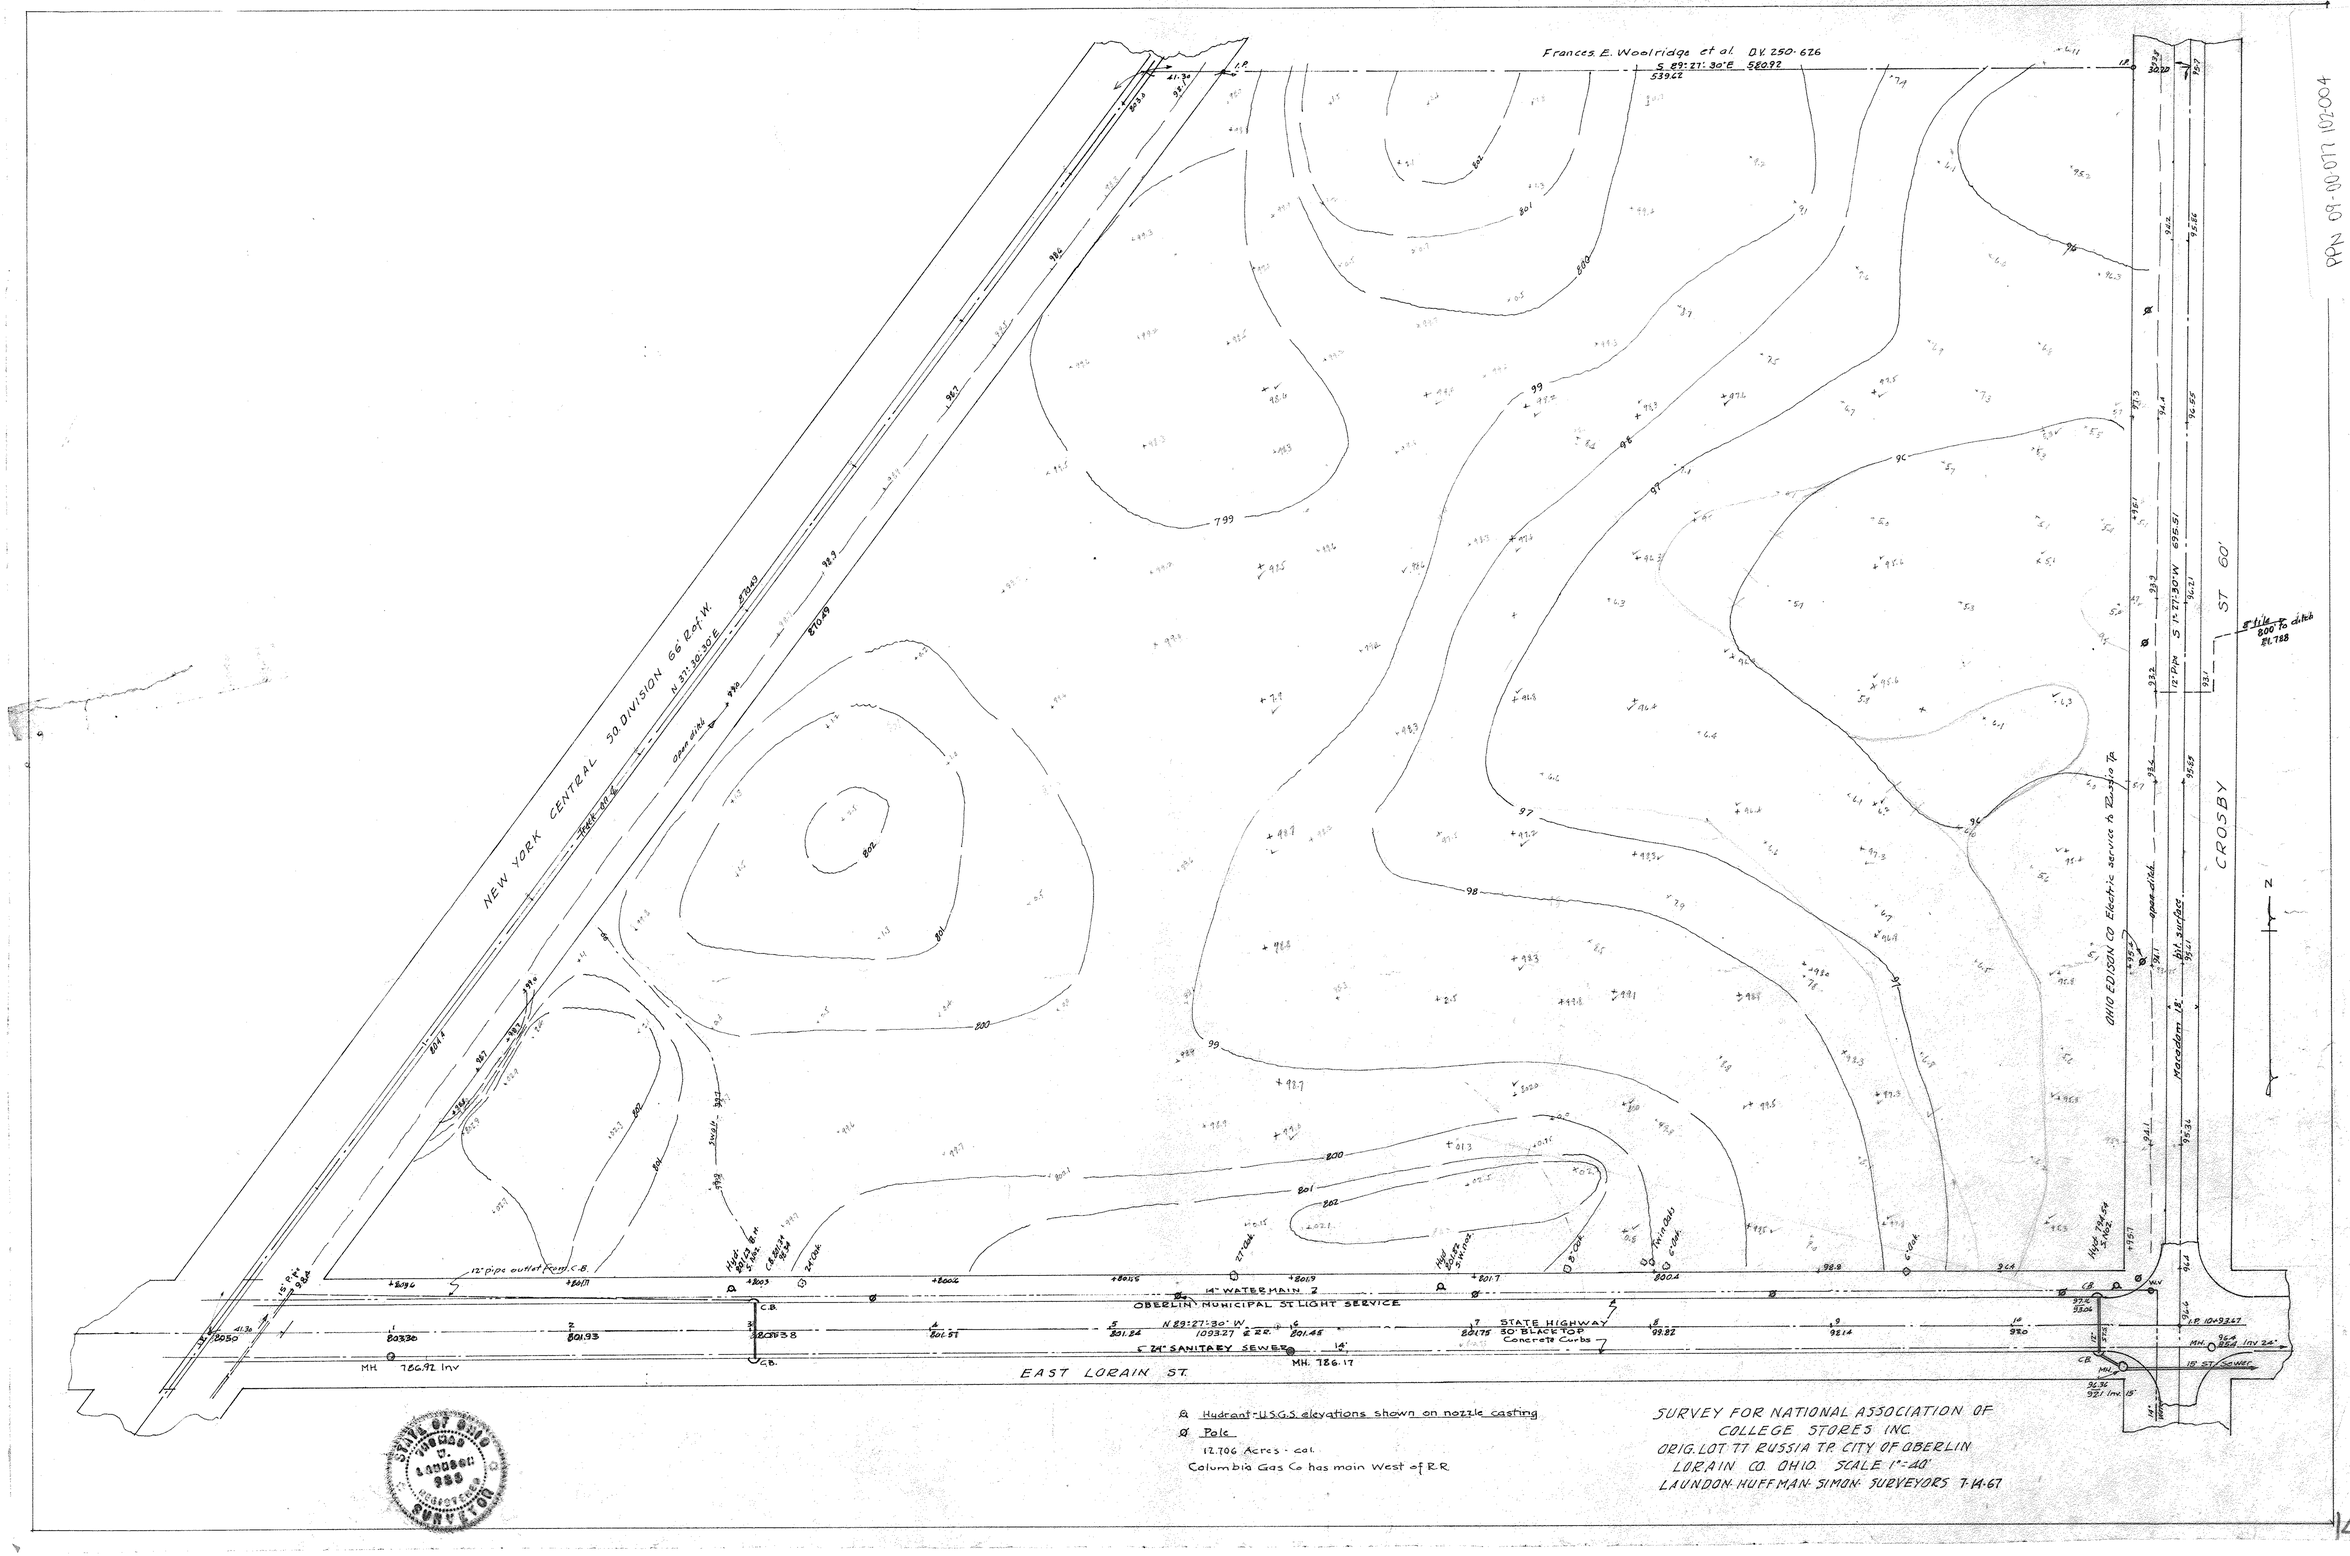
Frances E. Woolridge et al. D.V. 250-626
S 89°27' 30" E 580.92
539.62
NEW YORK CENTRAL 50. DIVISION 66' R.of.W.
N 37°30'30" E 830.49
810.49
track no. 4
open ditch
ST 60'
CROSBY
S 1°-27'-30" W 696.51
12" Pipe
Macadam 18'
oil surface
OHIO EDISON CO Electric service to Russia Tp
8" tile 800' To ditch El. 788
12" pipe outlet from C.B.
14" WATER MAIN 2
OBERLIN MUNICIPAL ST LIGHT SERVICE
N 89°27'30" W
1093.27
STATE HIGHWAY
50' BLACK TOP
Concrete Curbs
24" SANITARY SEWER
MH. 786.17
MH. 786.92 Inv
EAST LORAIN ST.
C.B.
I.P. 10+93.47
MH. 93.4 Inv 24"
10" ST. SEWER
Hydrant 92.54 S.V.
Hydrant 92.23 S.V.
Hydrant 92.12 S.V.
Hydrant 92.12 S.V.
Hydrant 92.12