06-25-032116.005 thru - 014
6-70
SCANned # 45008

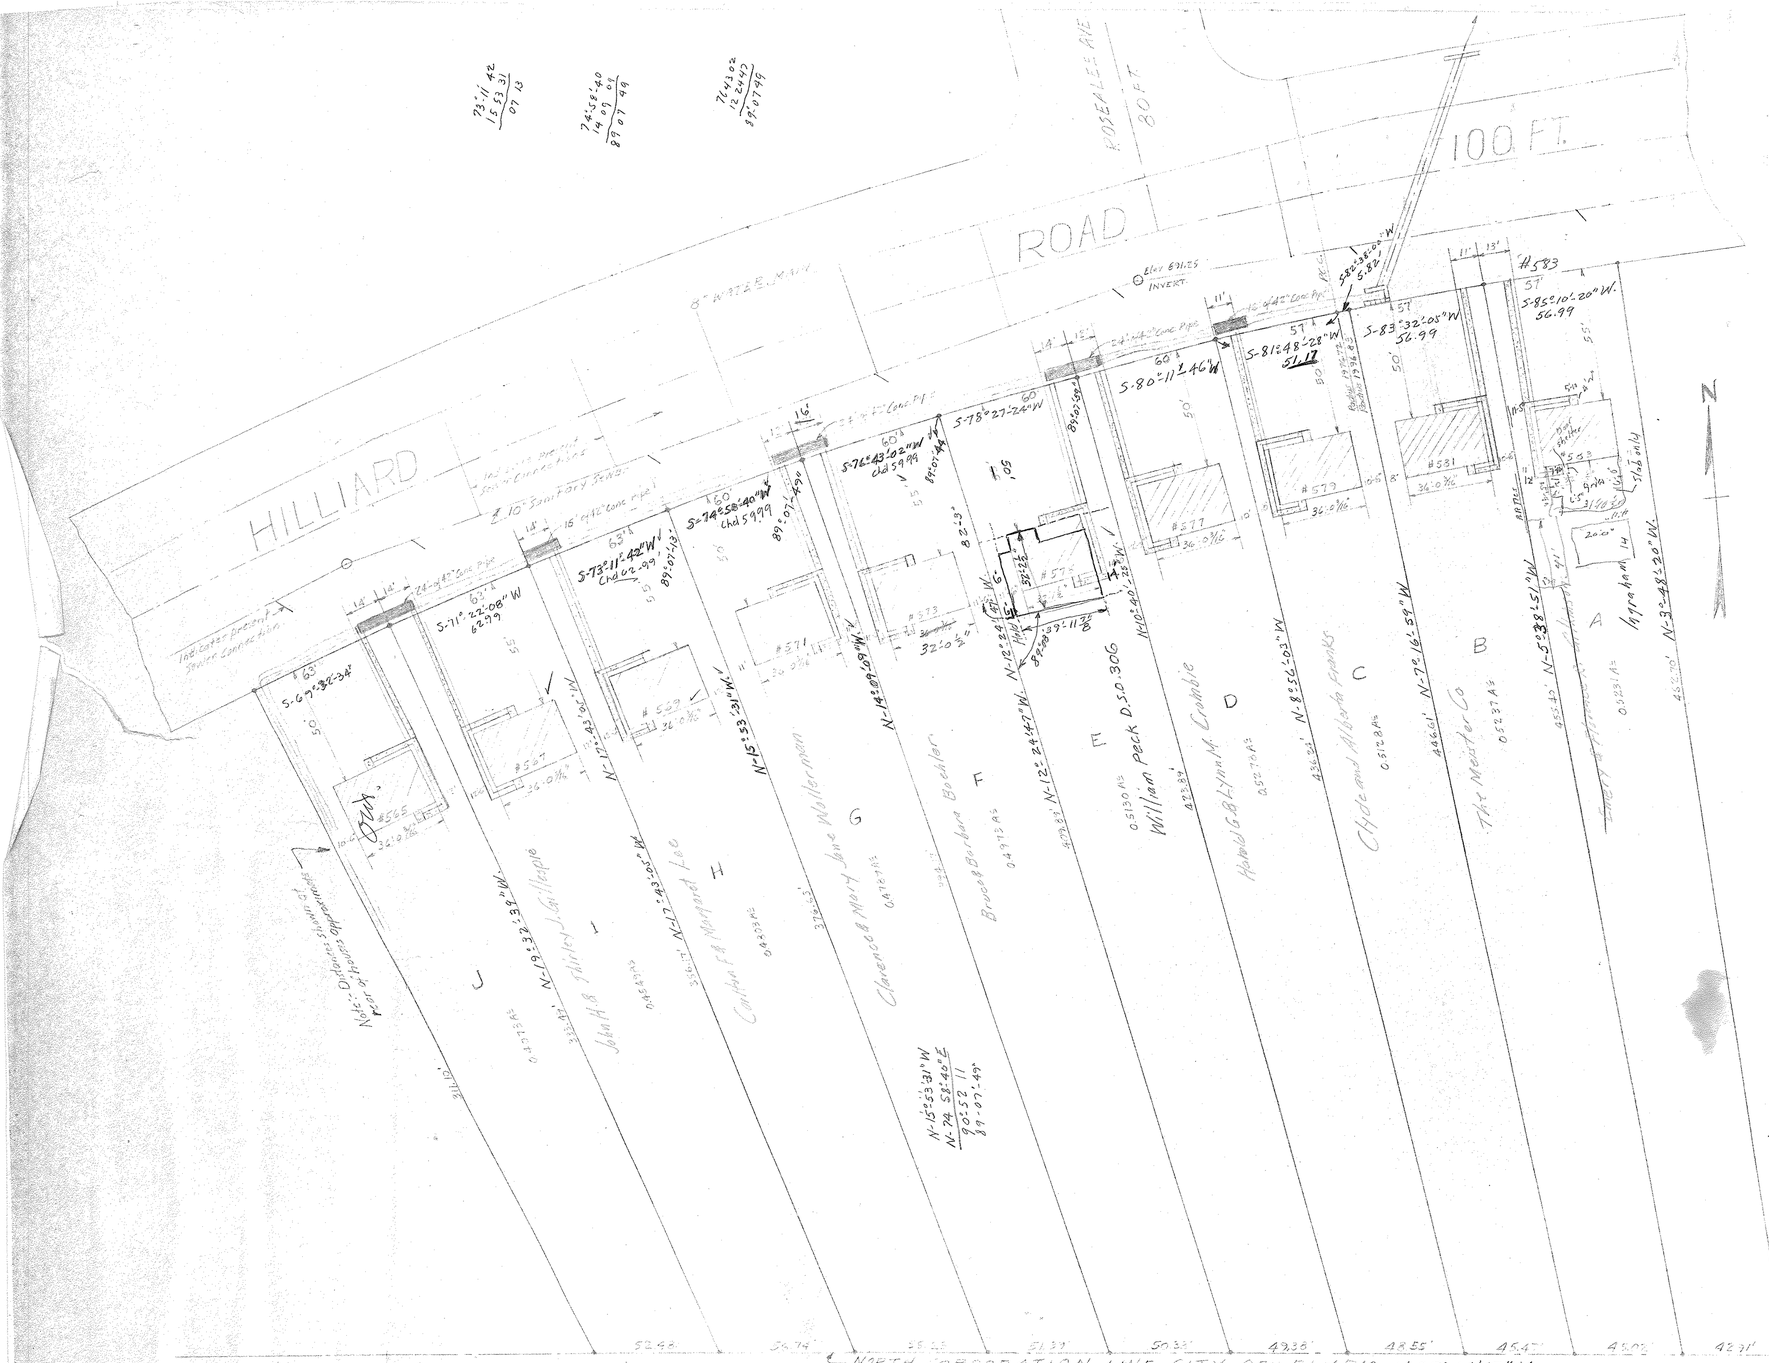

DESIGNS										
MODELS	C.J. 3-R	C.J. 3-L	C.J. 3-L	C.J. 3-R	C.J. 3-L	C.J. 2-R	C.J. 3-L	C.J. 3-L	C.J. 3-R	C.J. 2-L
COLOR	GREEN	YELLOW	GRAY	BUFF	BLUE	GREEN	CREAM	GRAY	BLUE	YELLOW
ELEVATION	3-E	3-B	3-D	3-E	3-C	2-B	3-E	3-D	3-C	2-B
SHINGLES	GREEN	BROWN	SLATE	RUSSET	SLATE	GREEN	BROWN	SLATE	SLATE	GREEN

APPROVED BY
PRESIDENT
GENERAL MANAGER John Sarnosky

PROPOSED PLAT OF
THE MEISTER COMPANY'S
GUNNISON HOME DEVELOPEMENT
SPRING VALLEY DISTRICT
PART OF ORIG. LOT 32 EAST OF BLACK RIVER
ELYRIA TWP. LORAIN COUNTY OHIO
SCALE 1" = 30' JULY 28-1950
C.E. Penfound Registered Surveyor.

SHEET 2 OF 3 SHE