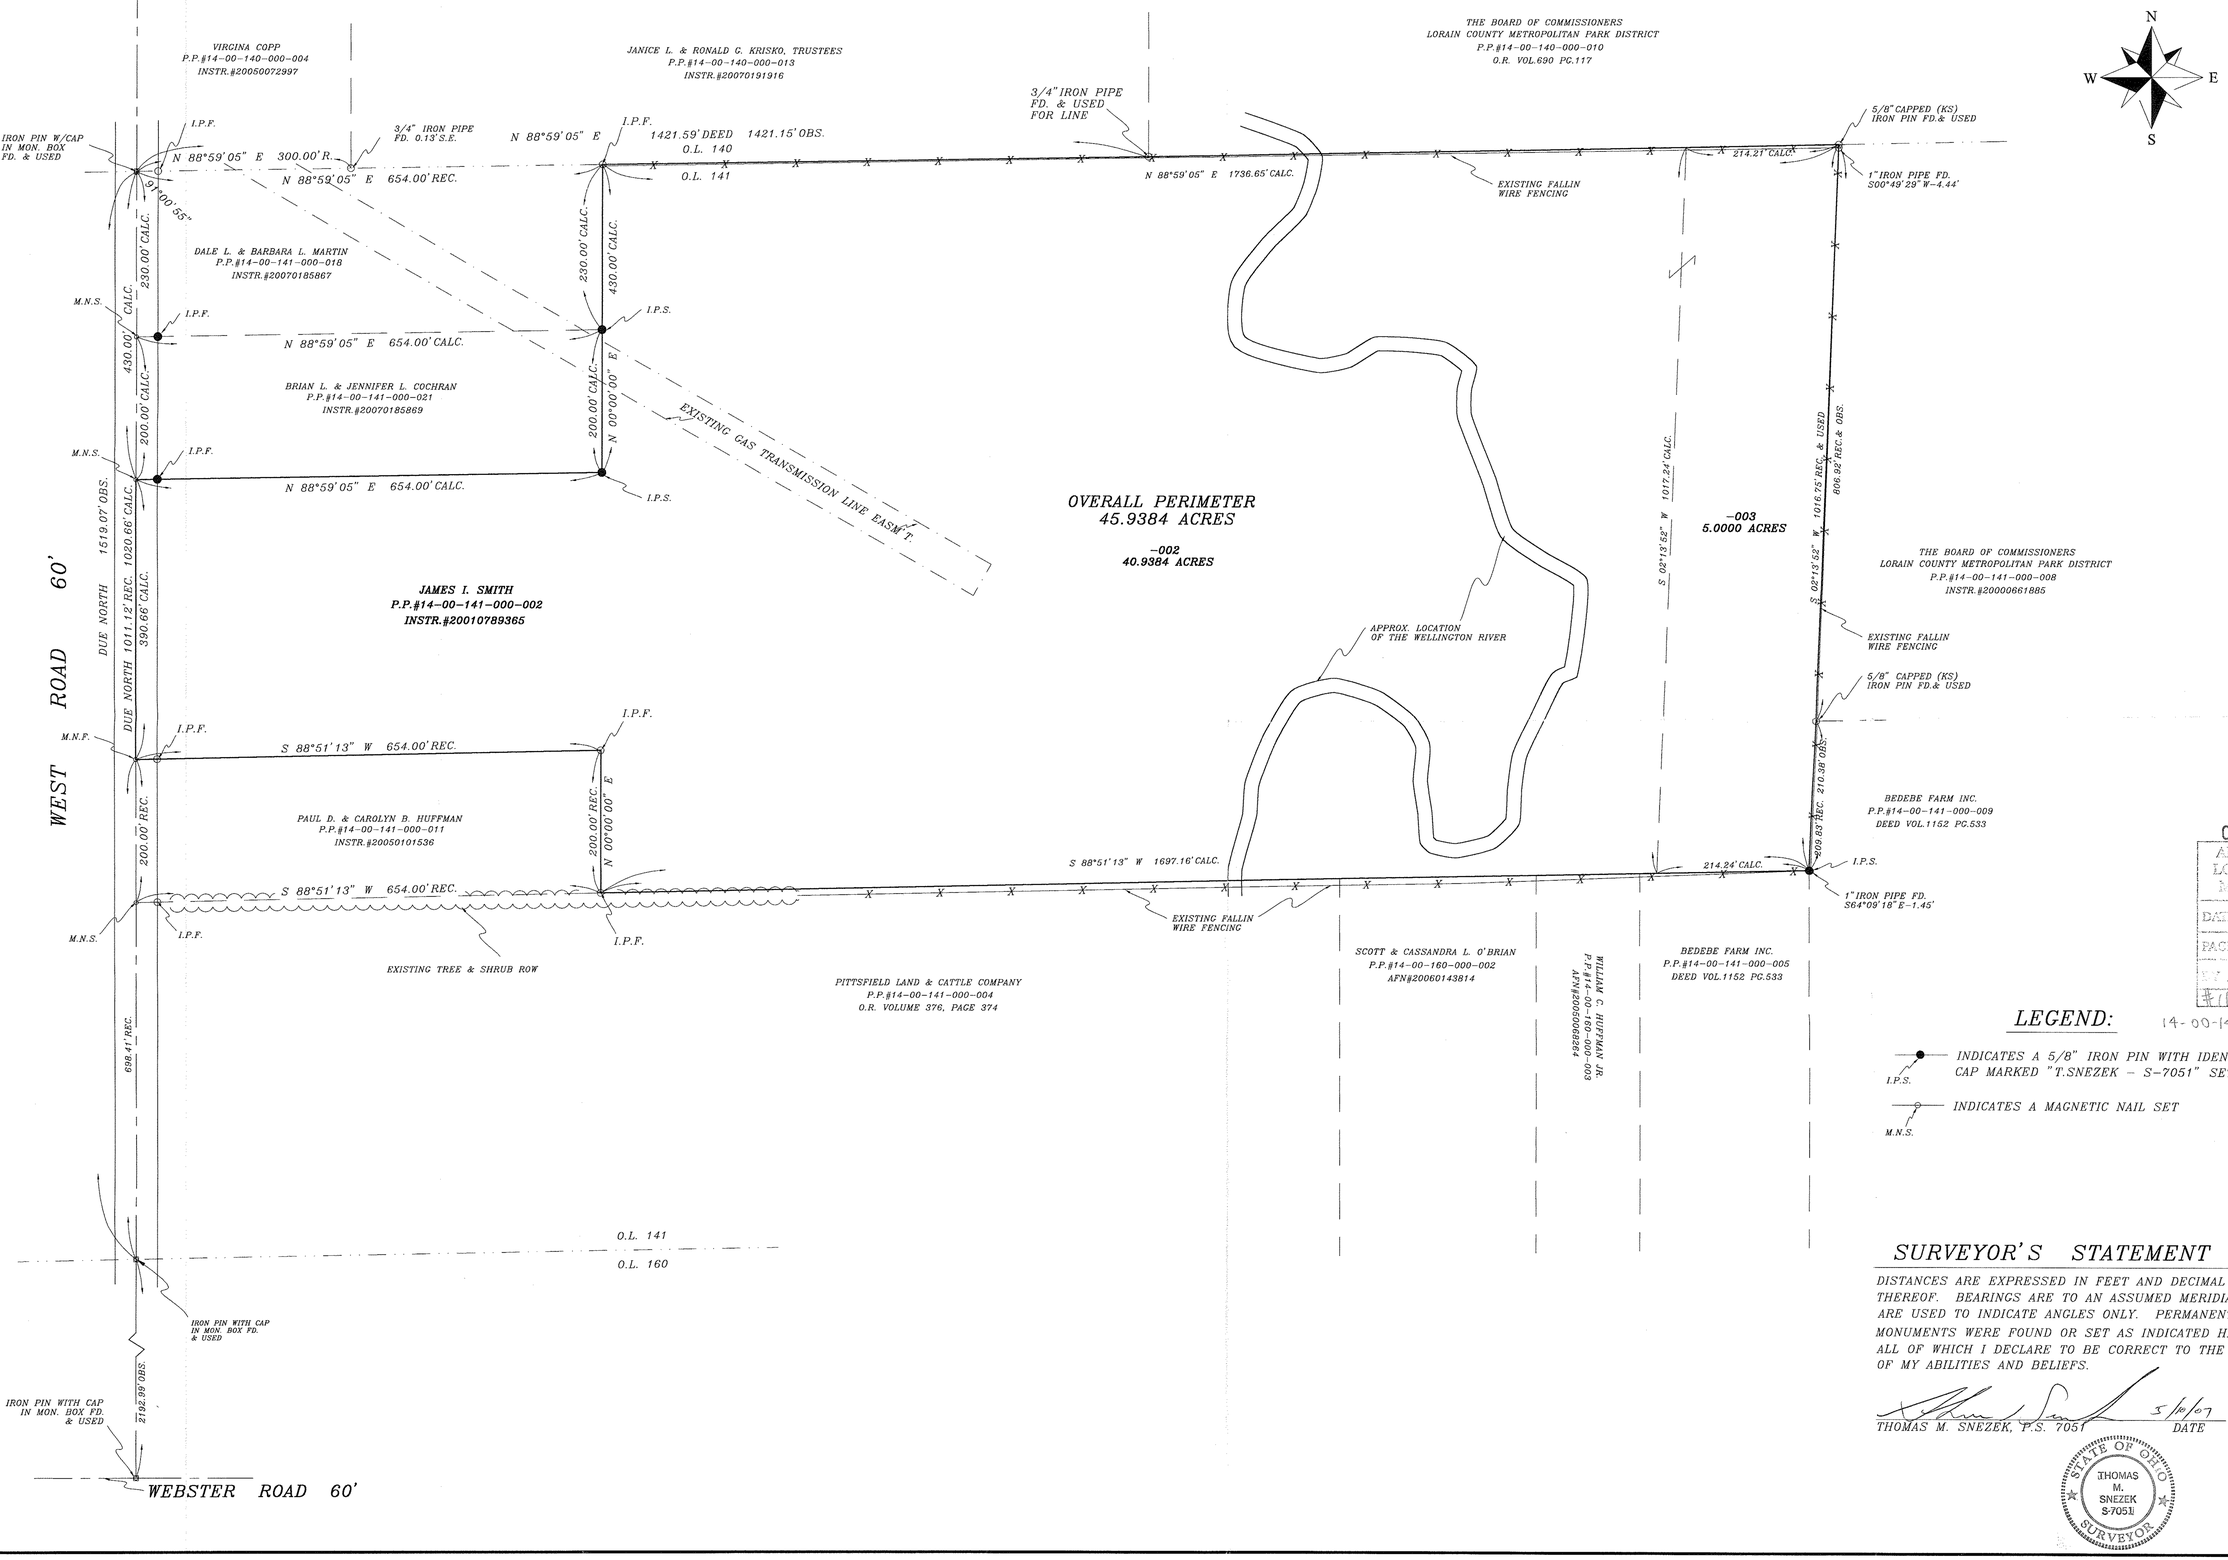

SCALE: 1" = 100'

PROJECT NO. JSMITH#0702

SURVEY OF REMAINDER PARCEL

PREPARED FOR:

JAMES I. SMITH
WELLINGTON, OHIO 44090
43701 JONES ROAD

PREPARED BY:

SNEZEK & ASSOCIATES, L.L.C.
PROFESSIONAL SURVEYORS
CLEVELAND, OHIO 44111
DADSURV@HOTMAIL.COM

3496 COLLETTA LANE
(216) 671-4902
FAX (216)-941-2431

DRAWN	DATE	SHEET
T.SNEZEK	05-08-07	1 OF 1

REVISED: