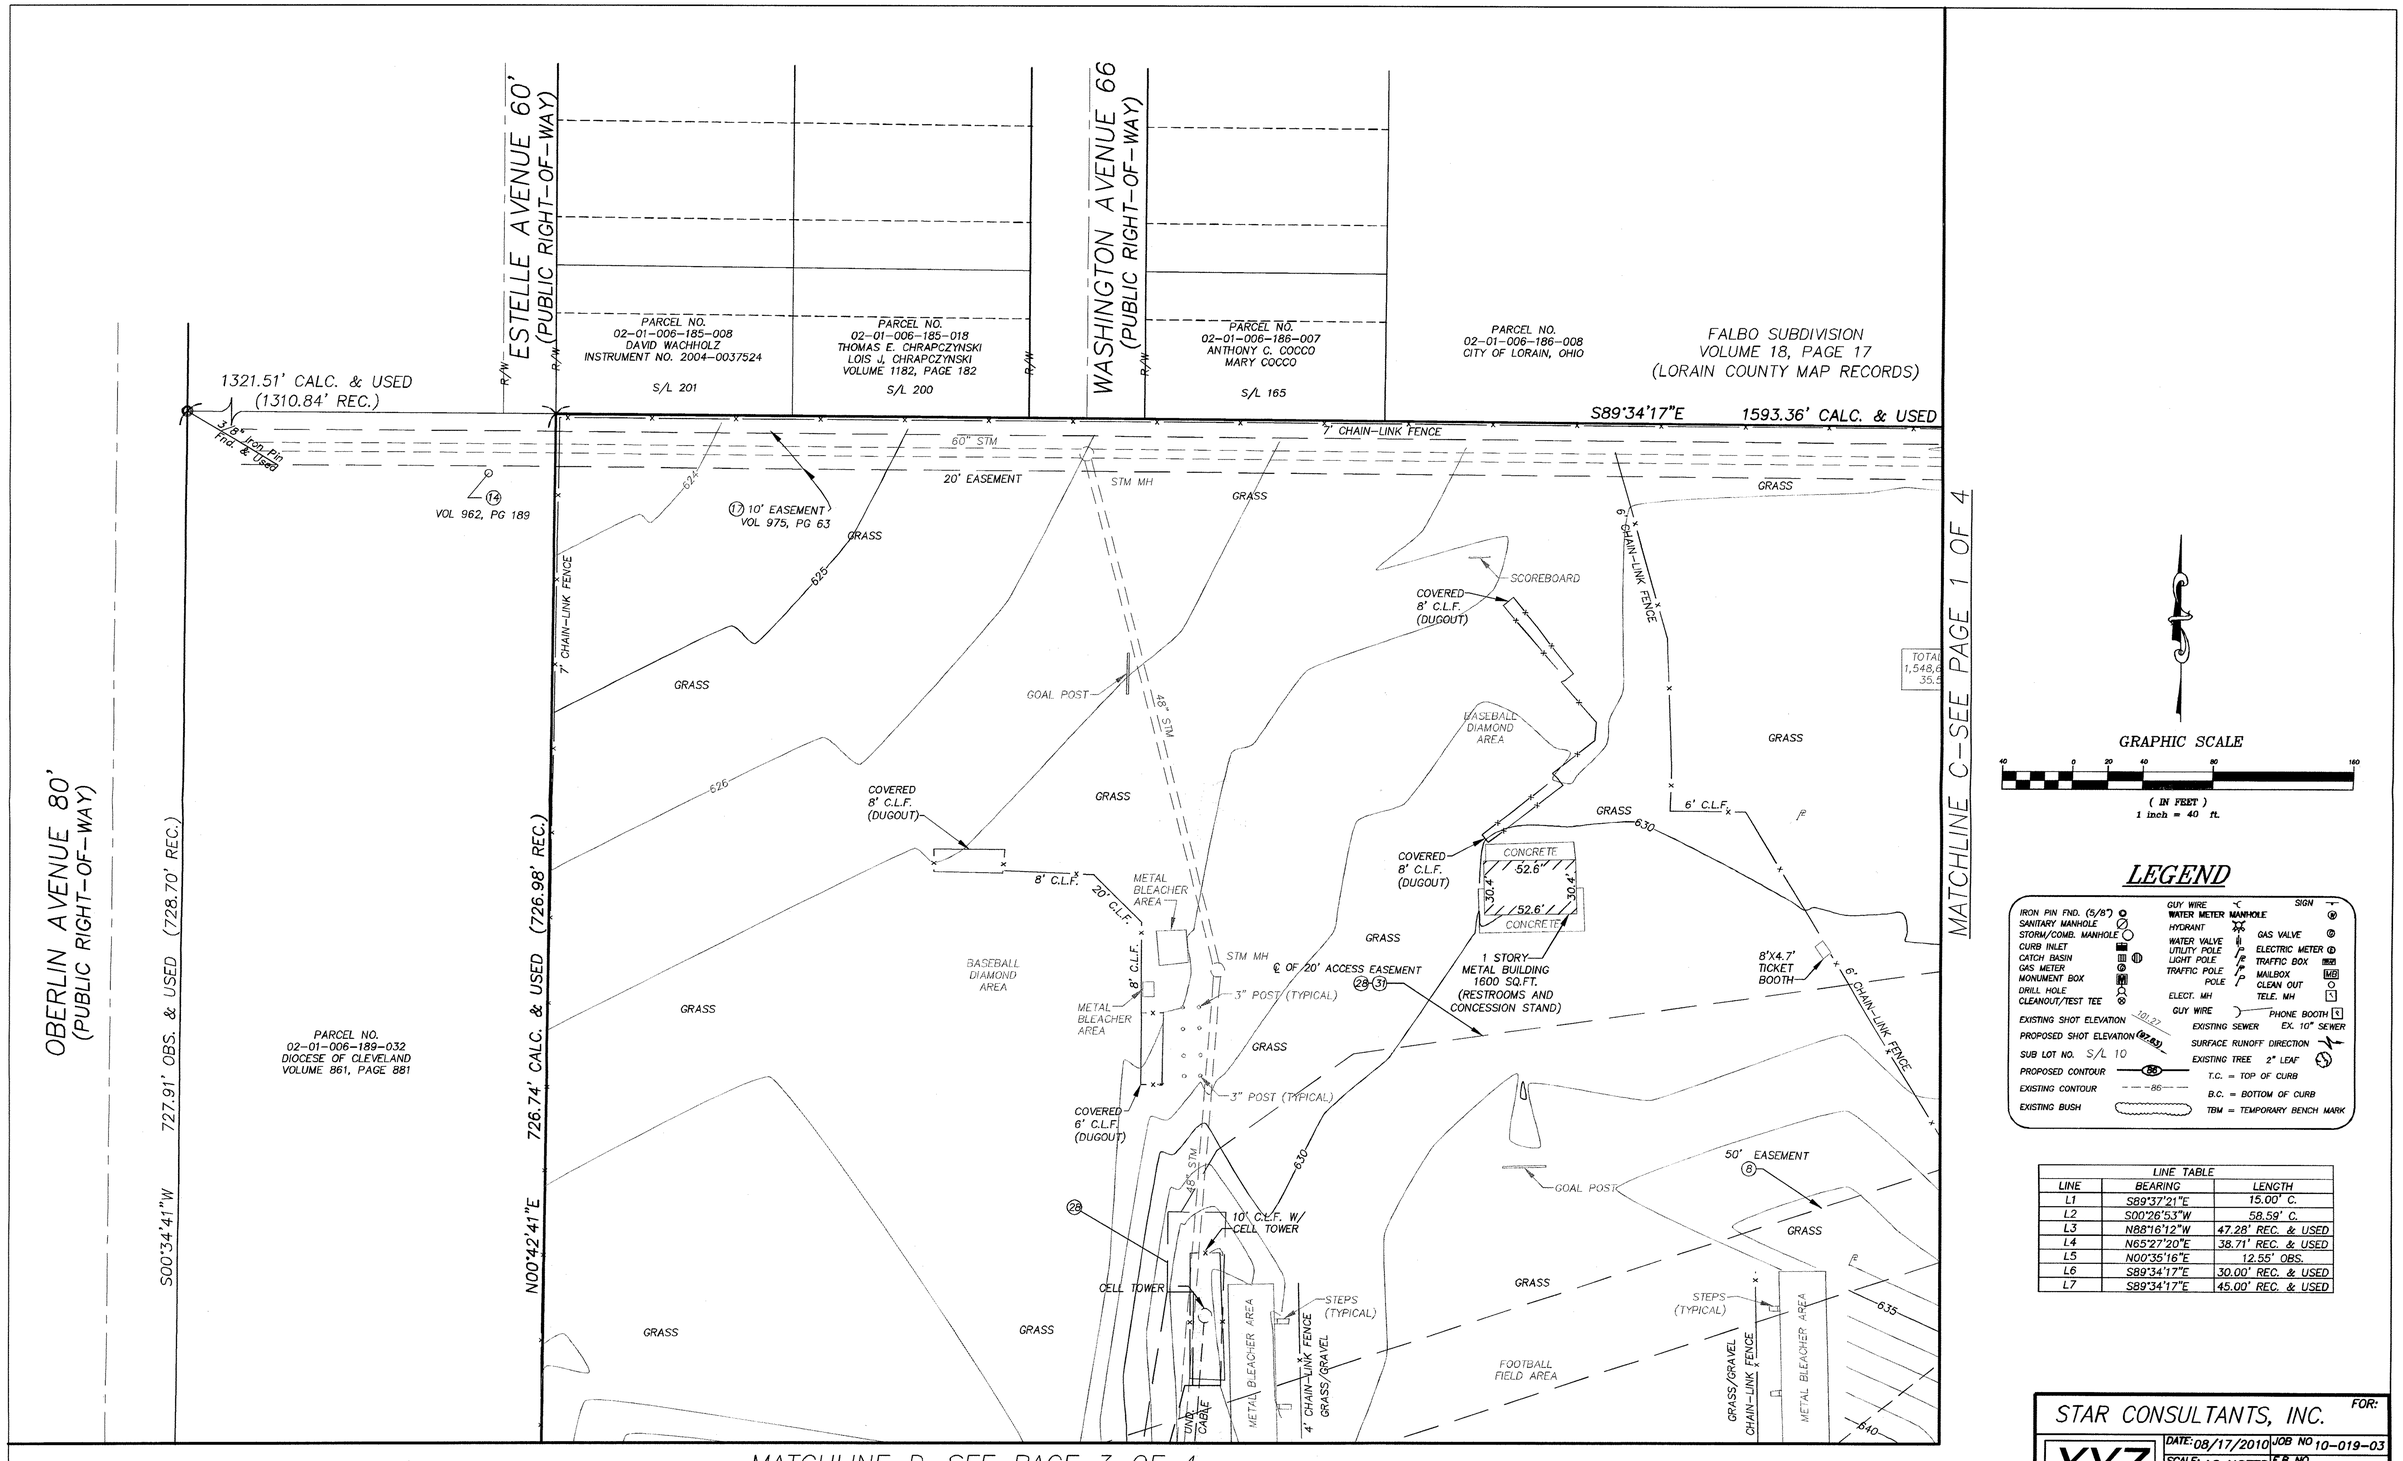

LEGEND

IRON PIN FND. (5/8")		GUY WIRE	
SANITARY MANHOLE		WATER METER MANHOLE	
STORM/COMB. MANHOLE		HYDRANT	
CURB INLET		WATER VALVE	
CATCH BASIN		UTILITY POLE	
GAS METER		LIGHT POLE	
MONUMENT BOX		TRAFFIC POLE	
DRILL HOLE		POLE	
CLEANOUT/TEST TEE		ELECT. MH	
EXISTING SHOT ELEVATION	101.27	GUY WIRE	
PROPOSED SHOT ELEVATION	97.83	EXISTING SEWER	EX. 10" SEWER
SUB LOT NO.	S/L 10	SURFACE RUNOFF DIRECTION	
PROPOSED CONTOUR	84	EXISTING TREE	2" LEAF
EXISTING CONTOUR	86	T.C. = TOP OF CURB	
EXISTING BUSH		B.C. = BOTTOM OF CURB	
		TBM = TEMPORARY BENCH MARK	
		SIGN	
		GAS VALVE	
		ELECTRIC METER	
		TRAFFIC BOX	
		MAILBOX	
		CLEAN OUT	
		TELE. MH	
		PHONE BOOTH	

LINE TABLE		
LINE	BEARING	LENGTH
L1	S89°37'21"E	15.00' C.
L2	S00°26'53"W	58.59' C.
L3	N88°16'12"W	47.28' REC. & USED
L4	N65°27'20"E	38.71' REC. & USED
L5	N00°35'16"E	12.55' OBS.
L6	S89°34'17"E	30.00' REC. & USED
L7	S89°34'17"E	45.00' REC. & USED

FOR:

STAR CONSULTANTS, INC.

XYZ SURVEY SERVICE LTD.
1723 OLD LEONARD AVE.
COLUMBUS, OHIO 43219
FAX: 614-252-2084 PH: 614-252-2084

DATE: 08/17/2010	JOB NO 10-019-03
SCALE: AS NOTED	F.B NO
REVISED:	MAP NO 4 of 4
	DRAWN BY: M.S.P.
	CKD BY: B.K.J.
	CAD FILE