SCAN # 47296

03-00-001-000-192
-193

APPROVED
LORAIN CO.
MAP DEPT

DATE 4-5-13

PAGE 3-00-001-A

BY R. MAINES

#13-00433

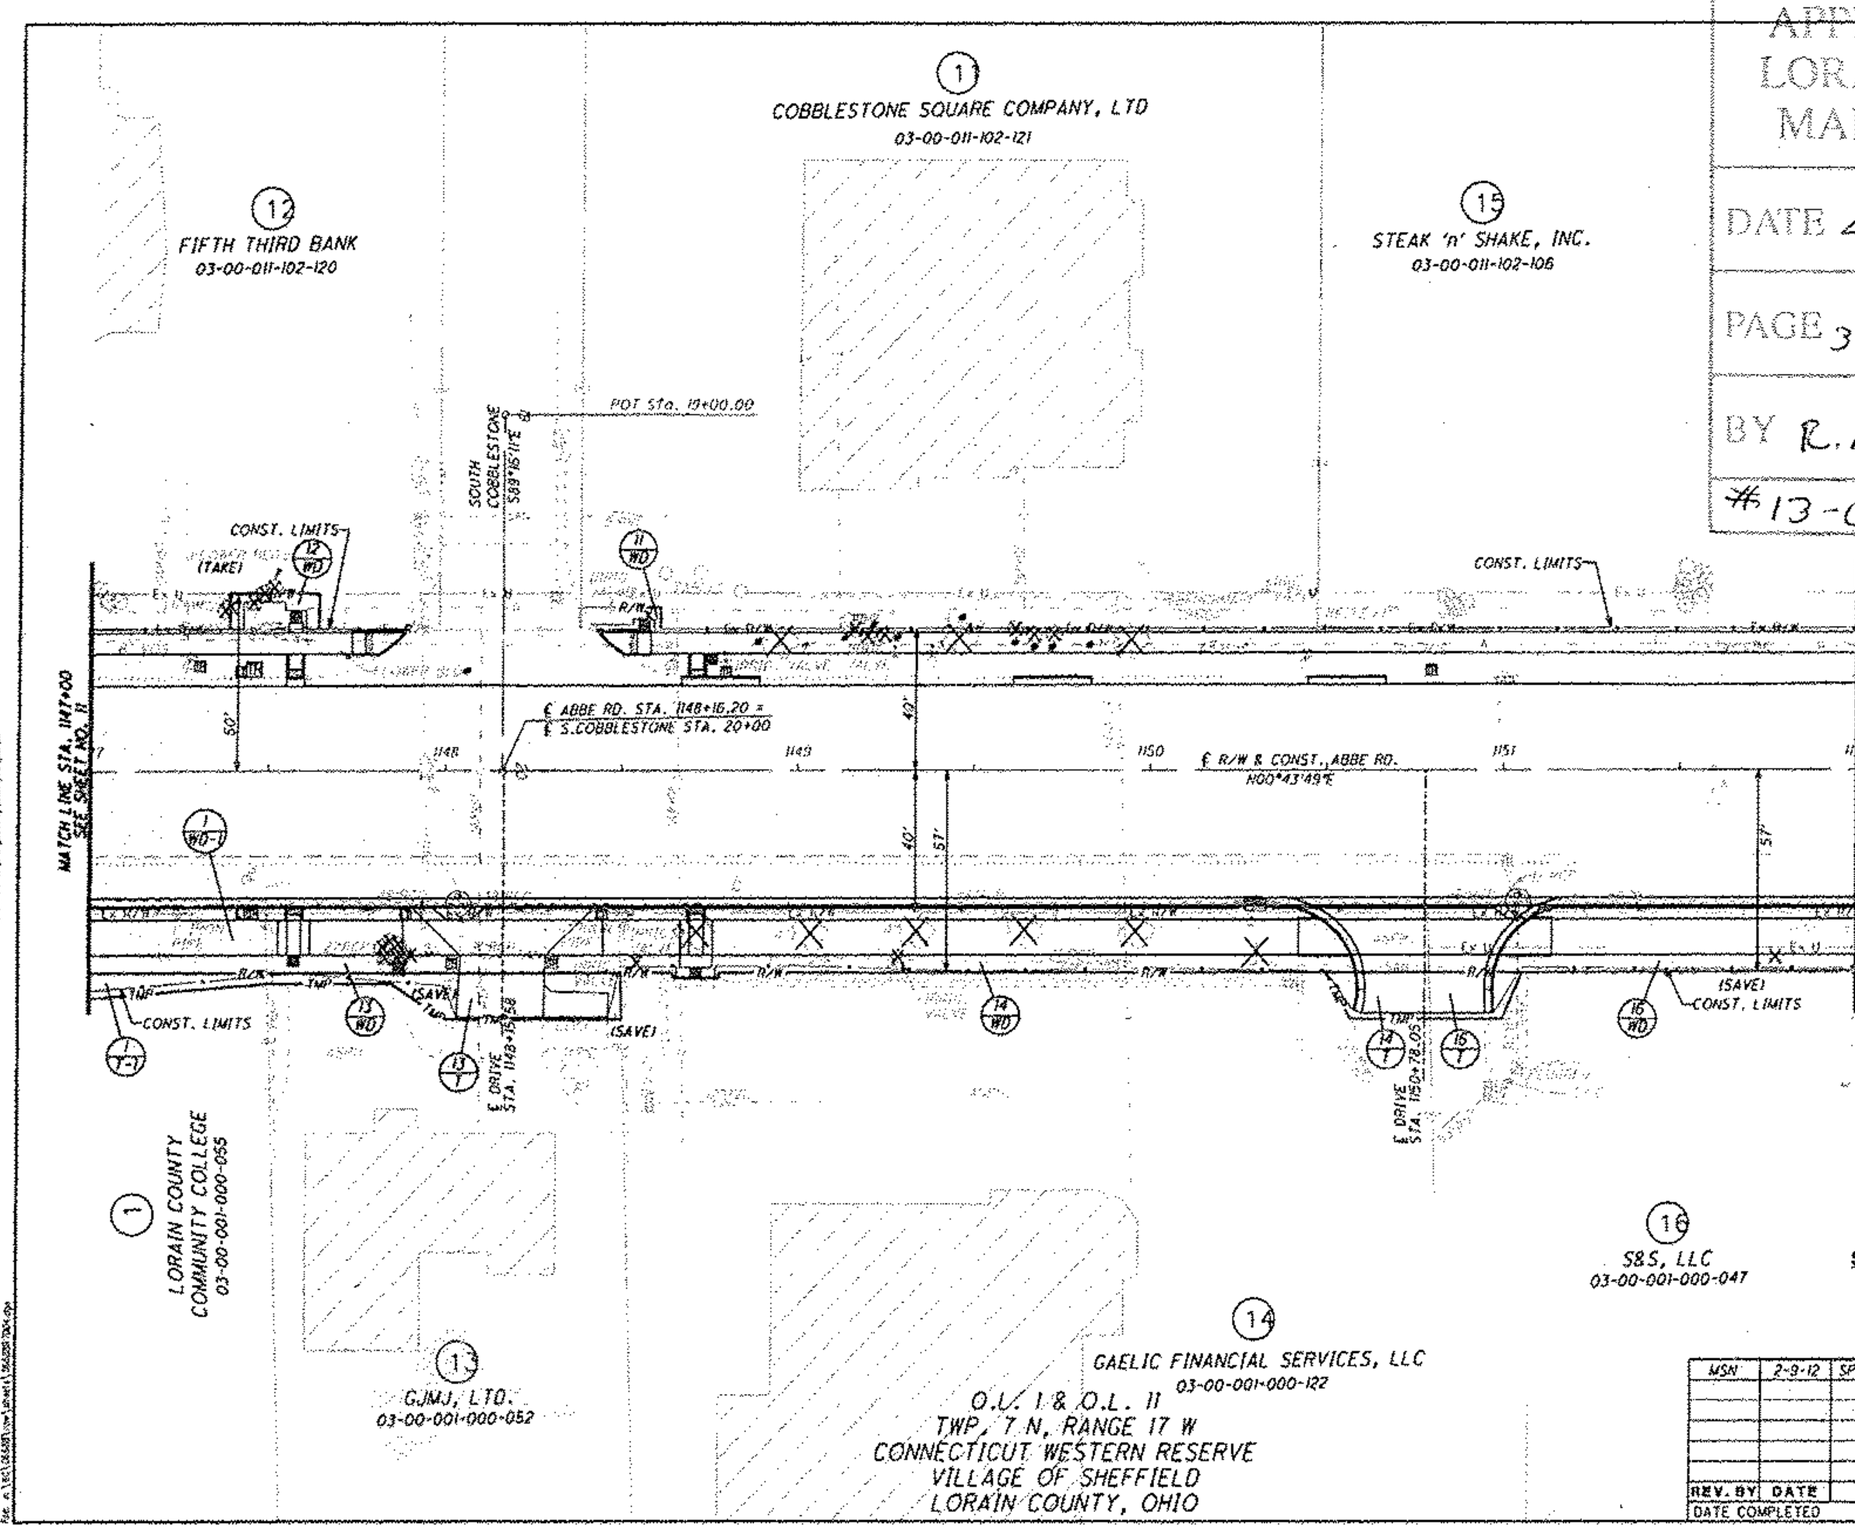

STRUCTURE KEY

- RESIDENTIAL
- COMMERCIAL

REV. BY	DATE	DESCRIPTION
MSN	2-9-12	SPLIT 1-WD TO 1-WD-1 AND 1-T TO 1-T-1

DATE COMPLETED

HORIZONTAL SCALE IN FEET

PID NO. 83456

R/W DESIGNER MSN

R/W REVIEWER RJSSR

RIGHT OF WAY TOPO SHEET
STA. 1147+00 TO STA. 1152+00

LOR-301-21.50
(ABBE RD.)

13/26

ms consultants, inc