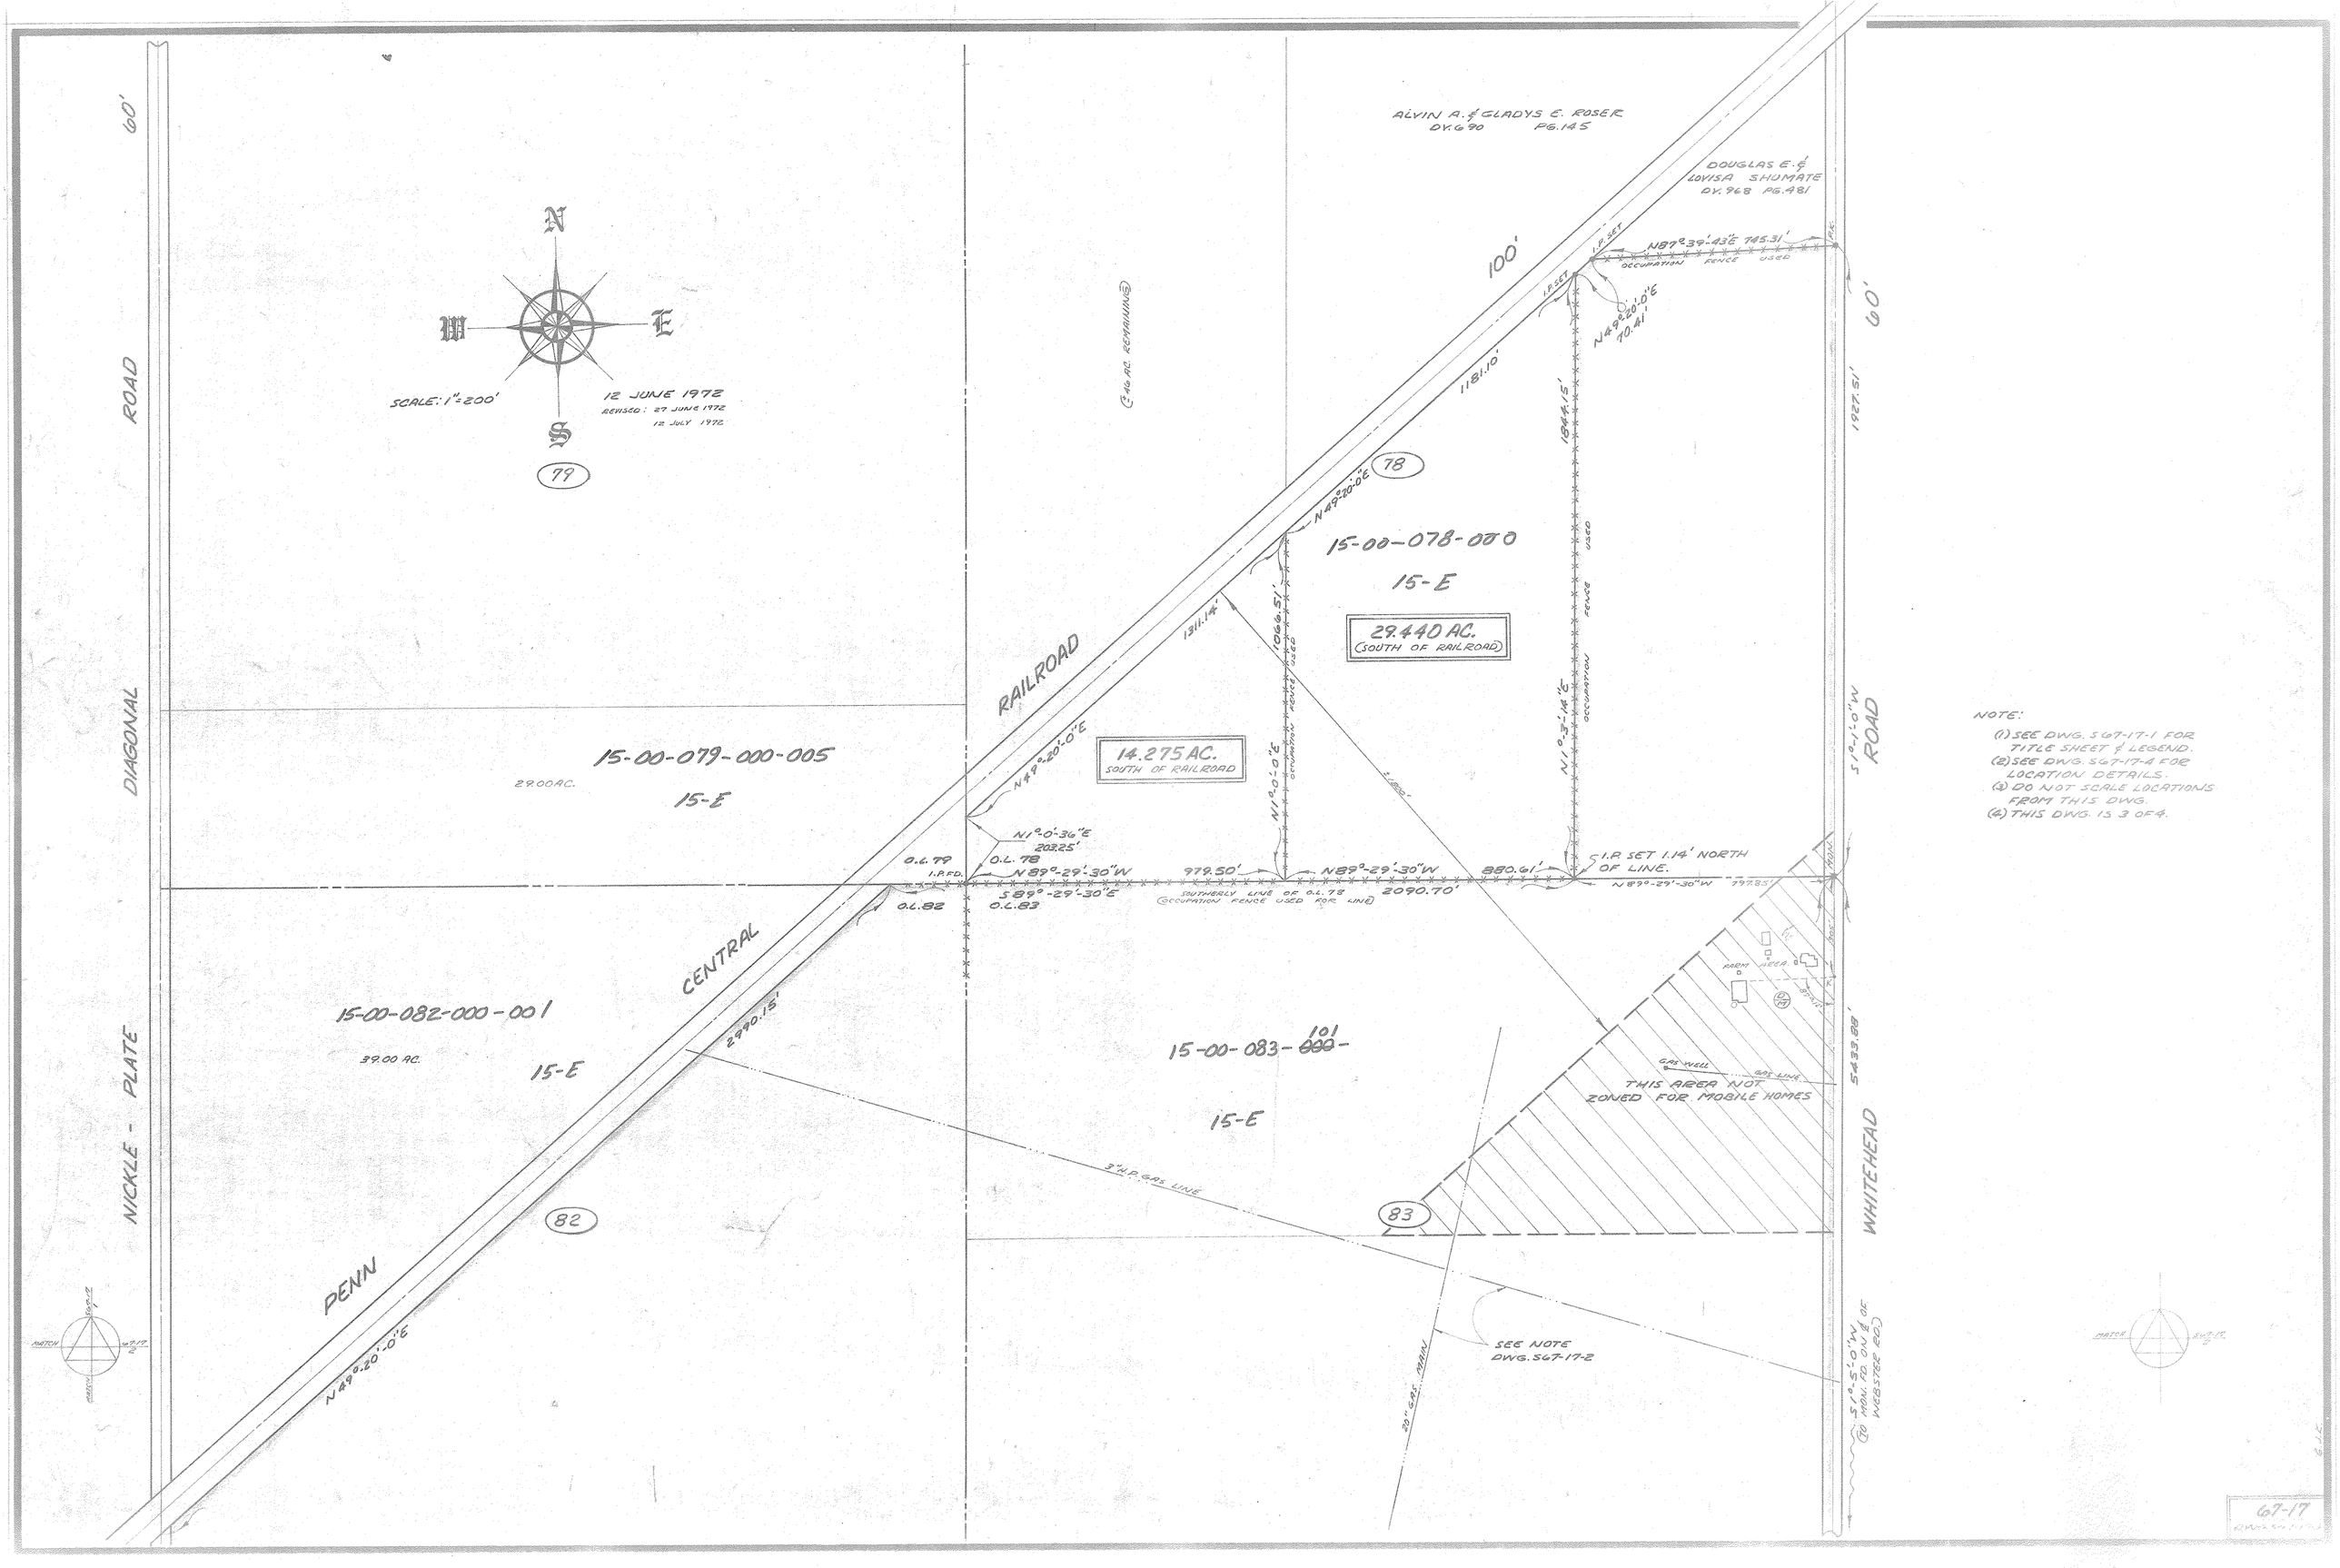

NOTE:

(1) SEE DWG. 567-17-1 FOR TITLE SHEET & LEGEND.
(2) SEE DWG. 567-17-4 FOR LOCATION DETAILS.
(3) DO NOT SCALE LOCATIONS FROM THIS DWG.
(4) THIS DWG. IS 3 OF 4.

567-17