VOL 1 Pg 14 (403)

VOL 1 Pg 14 (403)

Harris' Addition to Amherstville.

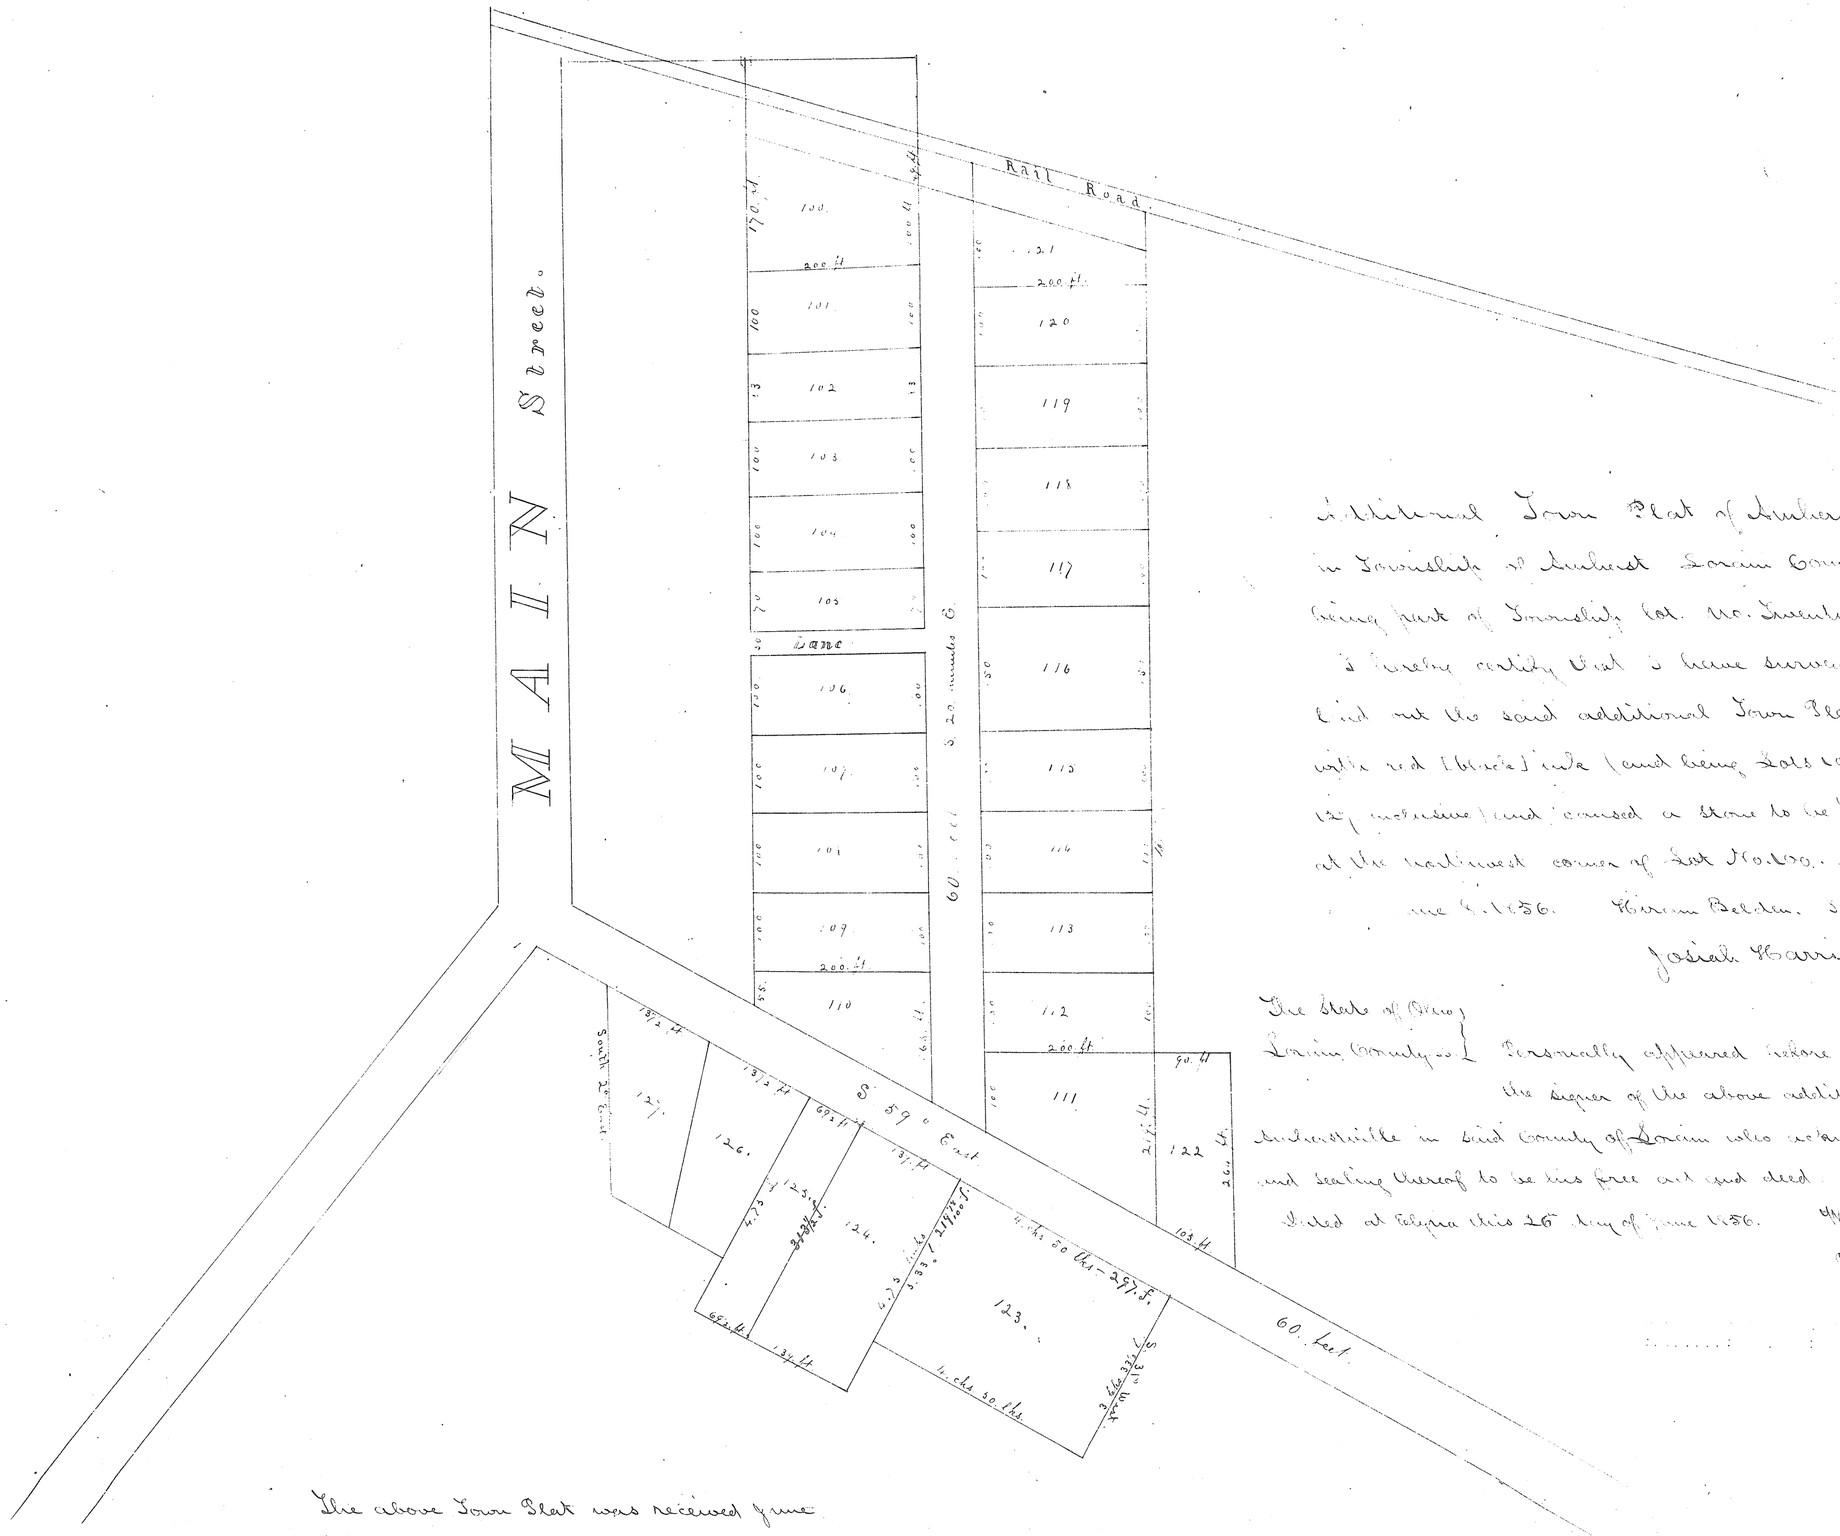

I Richard Town Plat of Amherstville in Township of Amherst Lorain County Ohio being part of Township lot No. Twenty-four.

I hereby certify that I have surveyed and laid out the said additional Town Plat marked with red lines and being Lots 100. and I put up monuments and caused a stone to be planted at the northwest corner of Lot No 100.

June 4. 1856. Hiram Belden. Surveyor.

Josiah Harris

The State of Ohio } Personally appeared before me Josiah Harris
Lorain County ss } the signer of the above additional Town Plat of Amherstville in said County of Lorain who acknowledged the signing and sealing thereof to be his free act and deed.

Dated at Elyria this 26 day of June 1856. Wm. T. Lockwood.

Prob. Judge of Lorain County

The above Town Plat was received June 26th and recorded July 1. 1856.

A. B. West Recorder.

For Original Survey of Amherstville see Deed Book I. pages 186-187.