VOL 1 Pg 25(406)

VOL 1 Pg.25 (406)

Wellington.

Hamlin's and Turley's Addition

State of Ohio }
Lorain County } ss Before me a Notary Public in & for said County personally came F. M. Hamlin & S. L. Hamlin, & Joseph Turley individuals interested in the addition to the Village of Wellington in Block No. One Plate Survey hereto annexed and accompanying this acknowledgement and acknowledged the signing & sealing of the same to be their free act & Deed.
Given under my hand & Seal this 29th day of March A.D. 1859

J. H. Dickson
Notary Public

F. M. Hamlin
S. L. Hamlin
J. Turley

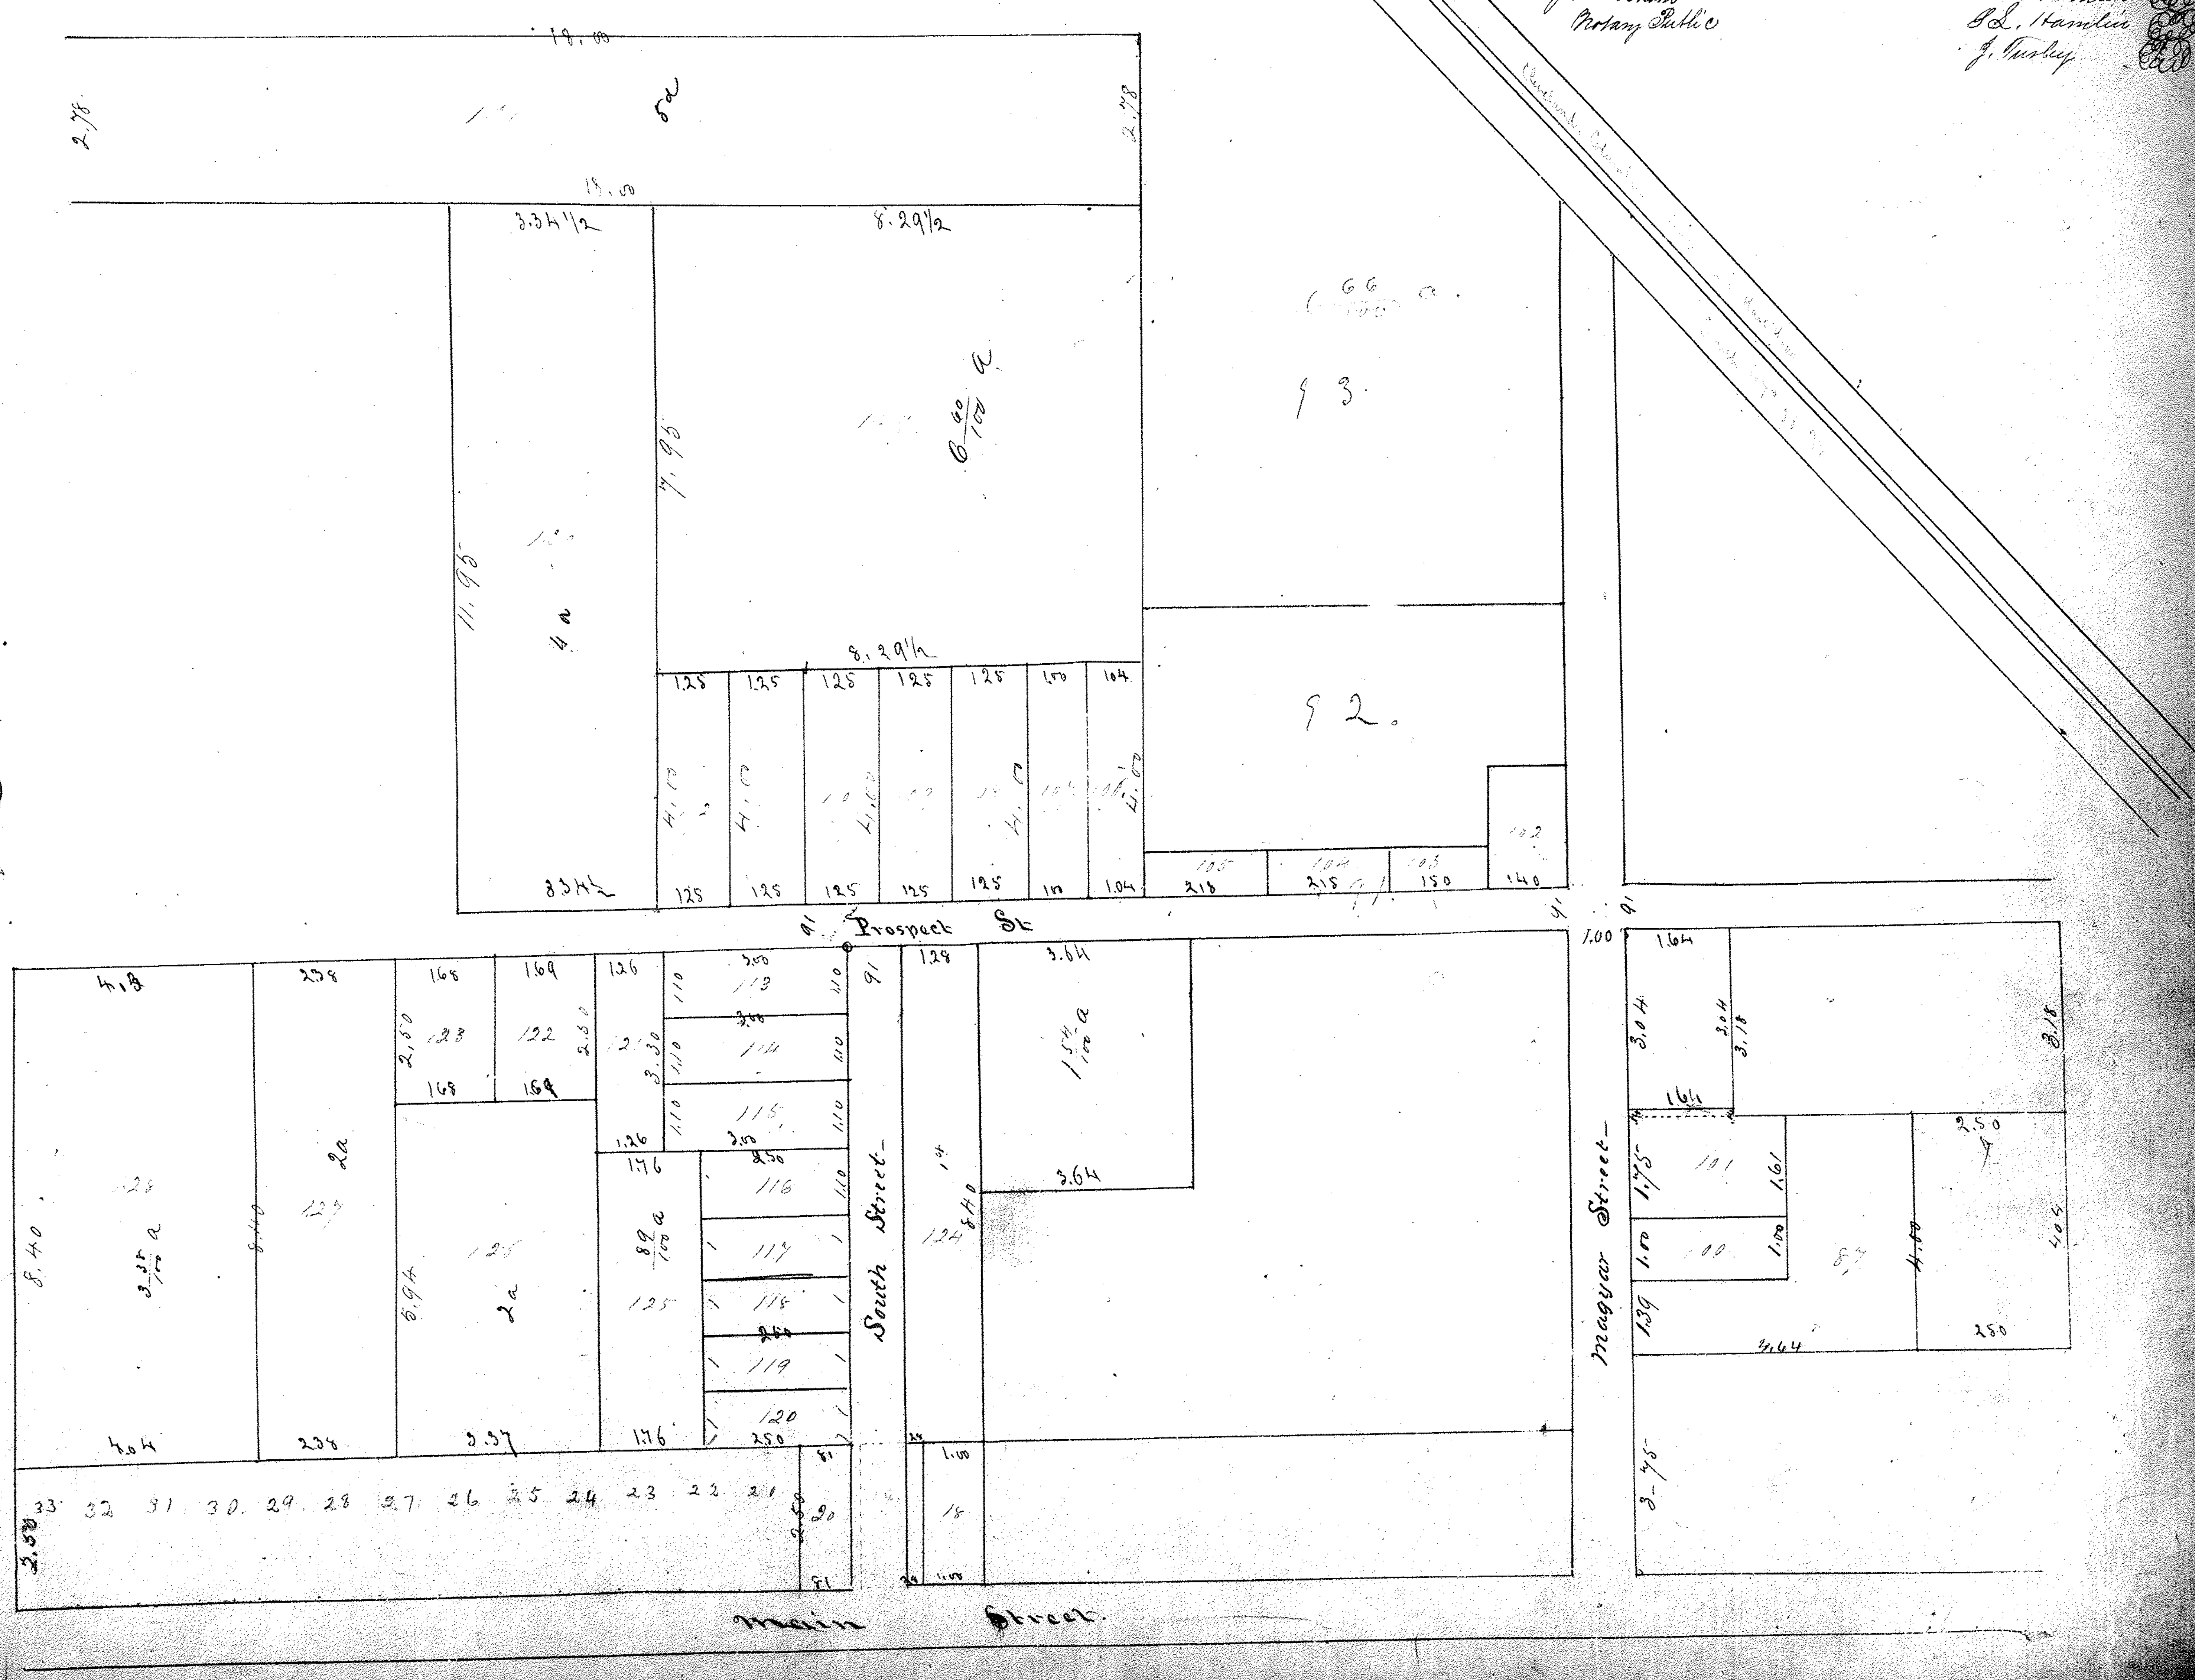

State of Ohio } ss
Lorain County } I, [illegible] certify that at the request of Frederick M. Hamlin, Sophia L. Hamlin and Joseph Turley, I have Surveyed and platted for them an Addition to the Town Plat of Wellington in the following manner, to wit, Commencing in Out Lot no 87 and running off Out Lots No 100 & 101 and running off Lots numbering from 102 to 112 the West side of Prospect Street in Block no One (1) and laying out a Street - Called South Street appropriating parts of Lots no 19 - & 20 in the Original Survey in said Street - and also running Lots numbering from 113 to 123 - and Out Lots from 124 to 131 as above platted and that Out Lot no 91 is all used up in Lots & Street and that the distances are marked in chains and links and quantity in Acres and Parts of an Acre this 29th day of March 1859

Joseph Swift Lorain Co. Surveyor
by Constant Steele Dept

Rec'd June 22nd 1859 Recorded June 29th 1859
H. B. West Recorder
per Hayhurst Dep.