G. I. Degg Farm Plat

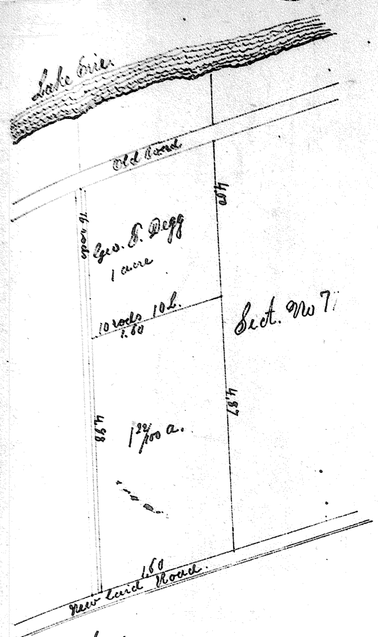

State of Ohio } Be it remembered that I have this
Lorain Co. ss } day surveyed for Geo. S. Degg in Avon Township,
County and State aforesaid, Bounded and descri-
bed as follows; beginning at or near the N.W. corner
of Sect. No. 7 on Bank of Lake Erie in the West line
of Sect. thence running South sixteen rods to a Stake
thence N. 72° East parallel with Bank of Lake
ten rods ten Links, thence North parallel with West
line sixteen rods, thence South 72° W. ten rods and
ten links to place of beginning containing one acre
of land, June 13th 1859. C. G. Surveyor

{ Rec'd April 25th Recorded April 27th
1863 Henry B. Hoat Recorder }

VOL 1 Pg. 30(407)

The Grant addition to La Grange Village.

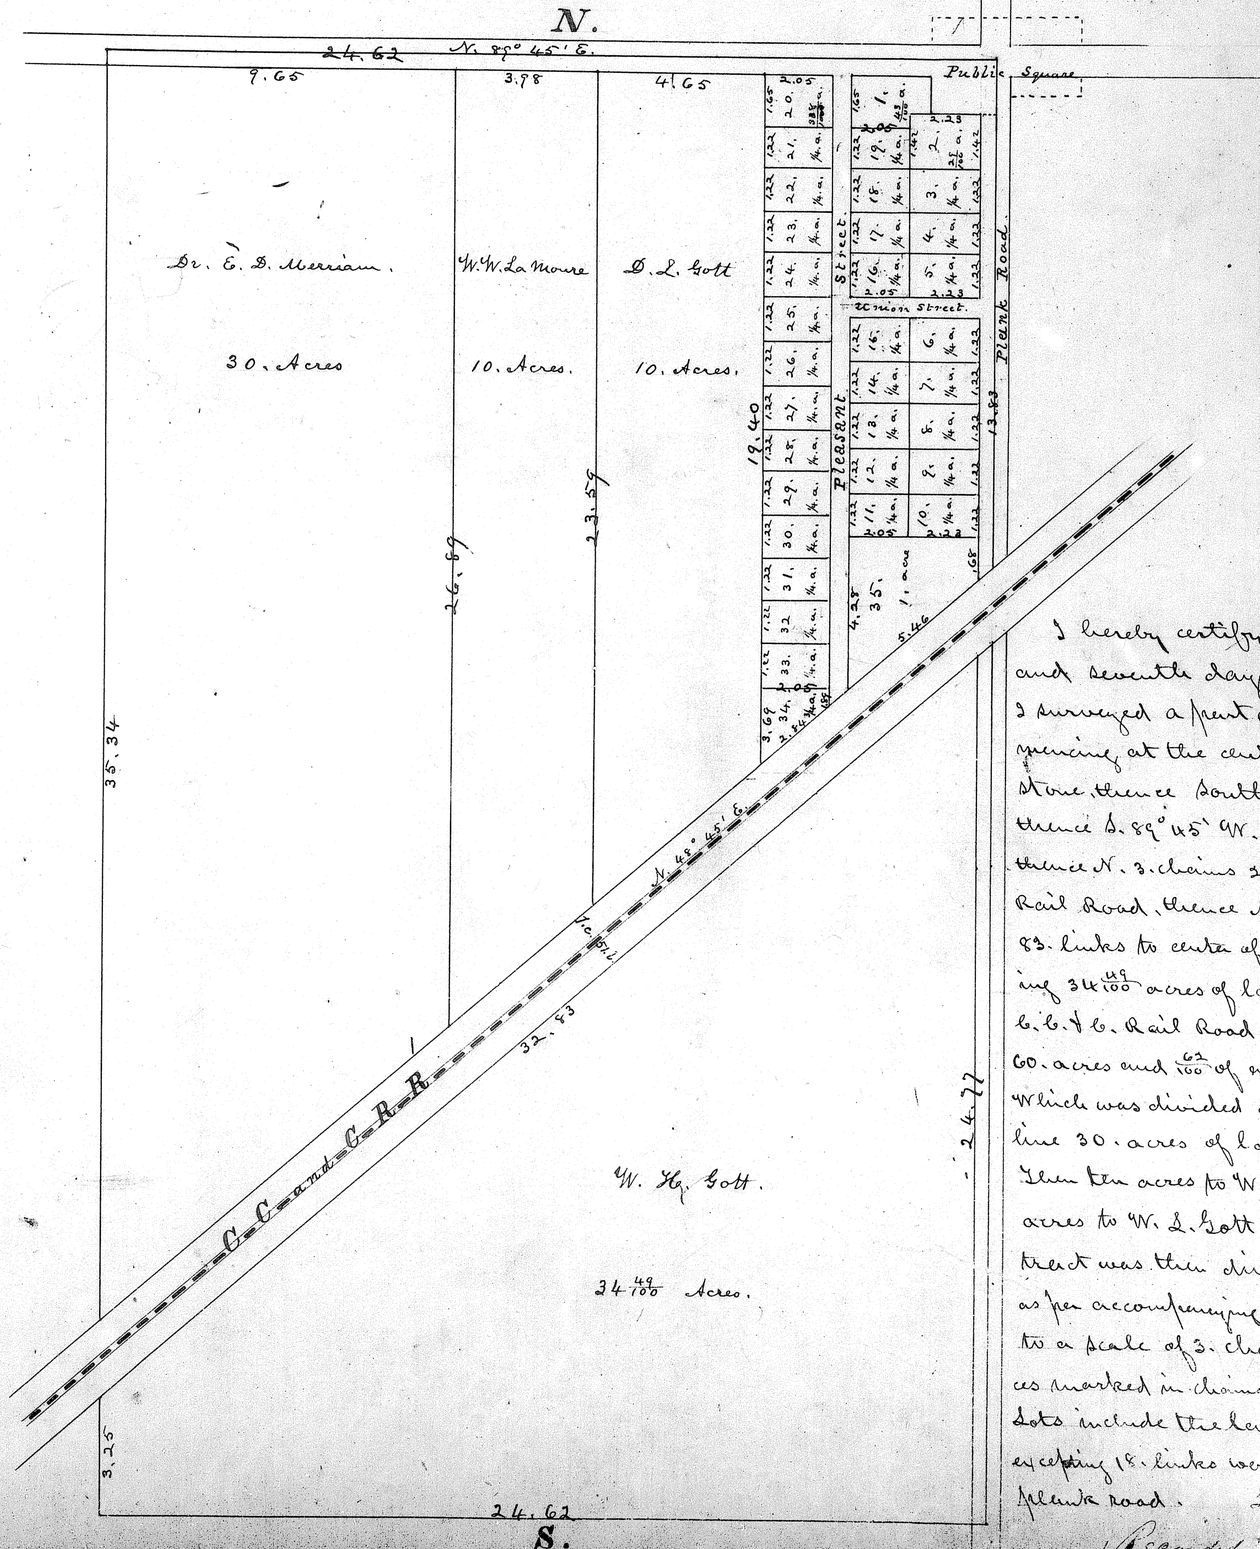

I hereby certify that on the sixth and seventh days of April I surveyed a plat of Lot No. 56. commencing at the center of the town at a stone thence South 40. chains 62. links thence S. 89° 45' W. 24. chains 62. links thence N. 3. chains 25. links to S. line of Rail Road. thence N. 48° 45' E. 32. chains 83. links to center of Plank Road. containing 34 49/100 acres of land. The portion N. of C. C. & C. Rail Road was found to contain 60. acres and 62/100 of an acre of land. Which was divided as follows. On the west line 30. acres of land to Dr. E. D. Merriam. Then ten acres to W. W. LaMoure. then 10. acres to W. L. Gott. The remainder of the tract was then divided into town Lots as per accompanying plat which is drawn to a scale of 3. chains to an inch. distances marked in chains & links - the contents of Lots include the land to center of Street. excepting 16. links were thrown out in the Plank road. L. H. Ward. Cor. Surveyor

{ Recorded Dec 12th 1865
Wm H. Foster Recorder }