VOL 2 Pg 3 (412)

VOL 2 Pg 3 (412)

I hereby certify that I have surveyed and staked out the said additional Town Plat premises attached, being in Township Lot number twenty four and being lots number 152 + 234 inclusive. We commenced our survey on the South side of Tenney Street two chains and sixty two links east from the east side of Church Street, there being a stone right there at the north west corner of lot No 153. Attached is a plat of the streets, and lots marked E.T.S. + R.R. Streets. Also for the accommodation of the County Officers are the entrance pieces sold off and conveyed by said Josiah Harris in his lifetime but not numbered — Twenty feet from the south side of lot 116 has been attached to lot 115 and ten feet on the north to lot no 117 = In this plat and survey we have used forty feet more of the lot for School Street, leaving now a ballance of Twenty feet on the north of School Street = The 70 feet fronting on Church Street of Plat of June 8th 1866 Jany 24. 1870

Hiram Belden Surveyor

Some of the distances are put down in links marked L and some in feet marked ft = School Street is at right angles and both West + Middle Street are parallel to or with Church + Main Streets. Cross Street is parallel with Elyria Road. Plotted on a Scale of 200 links or 132 feet to the inch

In presence of W.H. Tucker
R. C. Tucker

Milo Harris Seal
Emeline C. Tenney Seal
Mary E. Hitchcock Seal
Loring P. Harris Seal

By Milo Harris their attorney in fact

State of Ohio
Lorain Co. } ss

Personally appeared before me a Notary Public in and for said County, Milo Harris for himself and as attorney for Emeline C. Tenney, Mary E. Hitchcock + Loring P. Harris and acknowledged the within plat to be his free act and deed individually and as attorney as aforesaid.

Witness my hand and official seal this 26th day of Jany 1870

Wm H. Tucker Notary Public

Seal

Recorded Jany 31st 1870
Wm H. Tucker Recorder

http://www.adobe.com
Created by TIFF To PDF trial version, to remove this mark, please register this software.

VOL 2 Pg 3 (413)

Hannah Hubbard's
And Sally Owen's
Plat and survey Amherst Th
Lot 59 + 60

Statement of different parcels contemplated in the survey.

Amount of Land in the track running to the mill $1\frac{217}{1000}$ acres

Amount in straight track $1\frac{778}{1000}$ "

Amt between two tracks $0\frac{65}{1000}$ "

Amount south of track running to the mill $\frac{3998}{1000}$ "

Amount South of Straight track $3\frac{474}{1000}$ "

Amount north of Straight track but occupied by track running to the mill $0\frac{565}{1000}$ "

Amt occupied by both tracks $1\frac{678}{1000}$ "

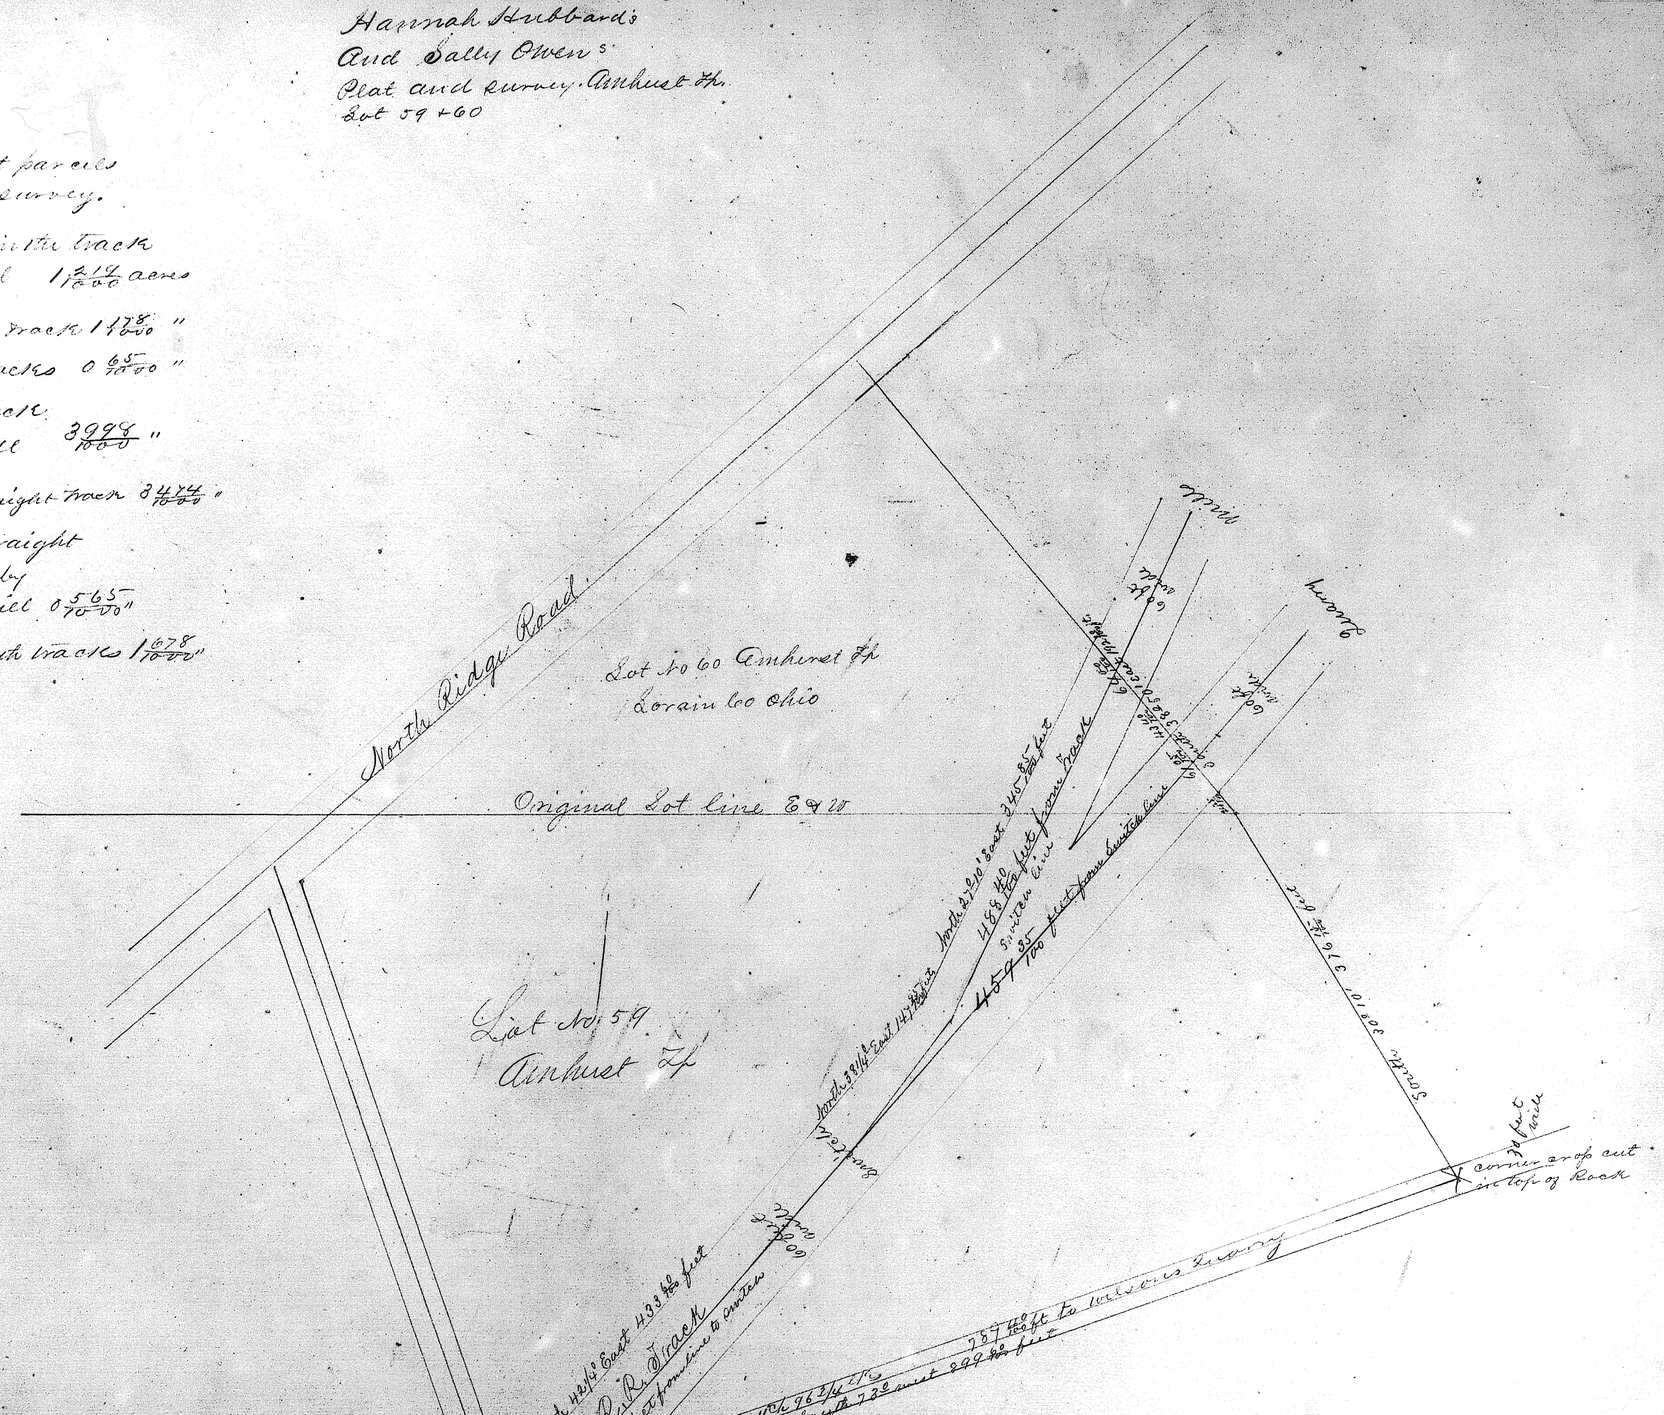

I do hereby certify the forgoing Plat to be a true representation of Lands surveyed by me
Jun 22nd 1870

Joseph Swift Jr
Lorain Co Surveyor

Copied from original Plat
June 28th 1870 Wm H Ingersoll
Recorder