VOL 2 Pg 6 (414)

VOL 2 Pg 6 (414)

Carlisle Cemetery

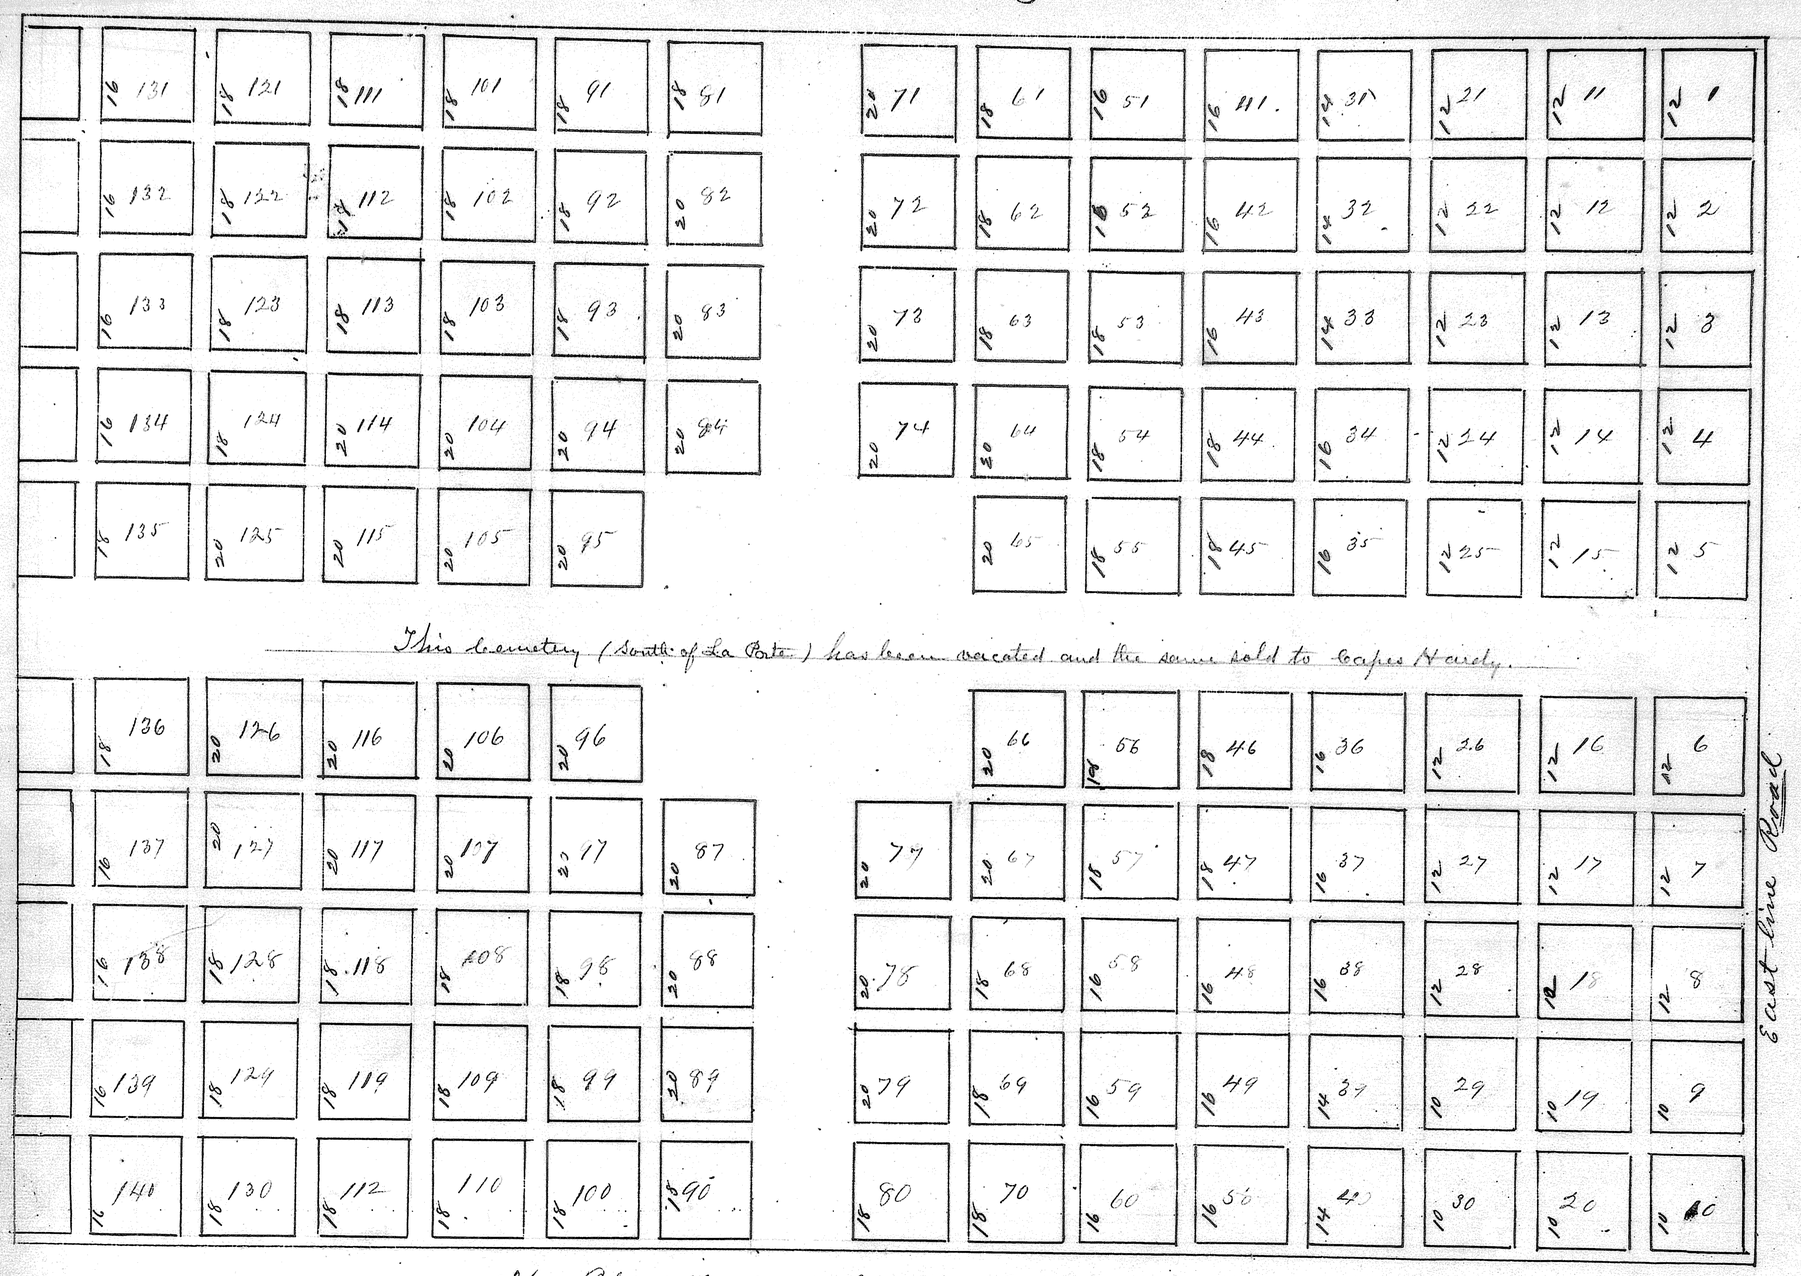

This Cemetery (South of La Porte) has been vacated and the same sold to Capes Hardy.

The Blocks in the foregoing Plat are laid out 18 feet Square The Carriage way 20 feet wide and the alleys 4 feet wide with an Alley of 2 feet in width around the entire plat. The Plat drawn on a Scale of 20 feet to the inch. Oct 10th 1871

Joseph Swift Jr
Lorain County Surveyor

Copied from Original Plat Dec 8th 1871
Wm H. Tucker Recorder

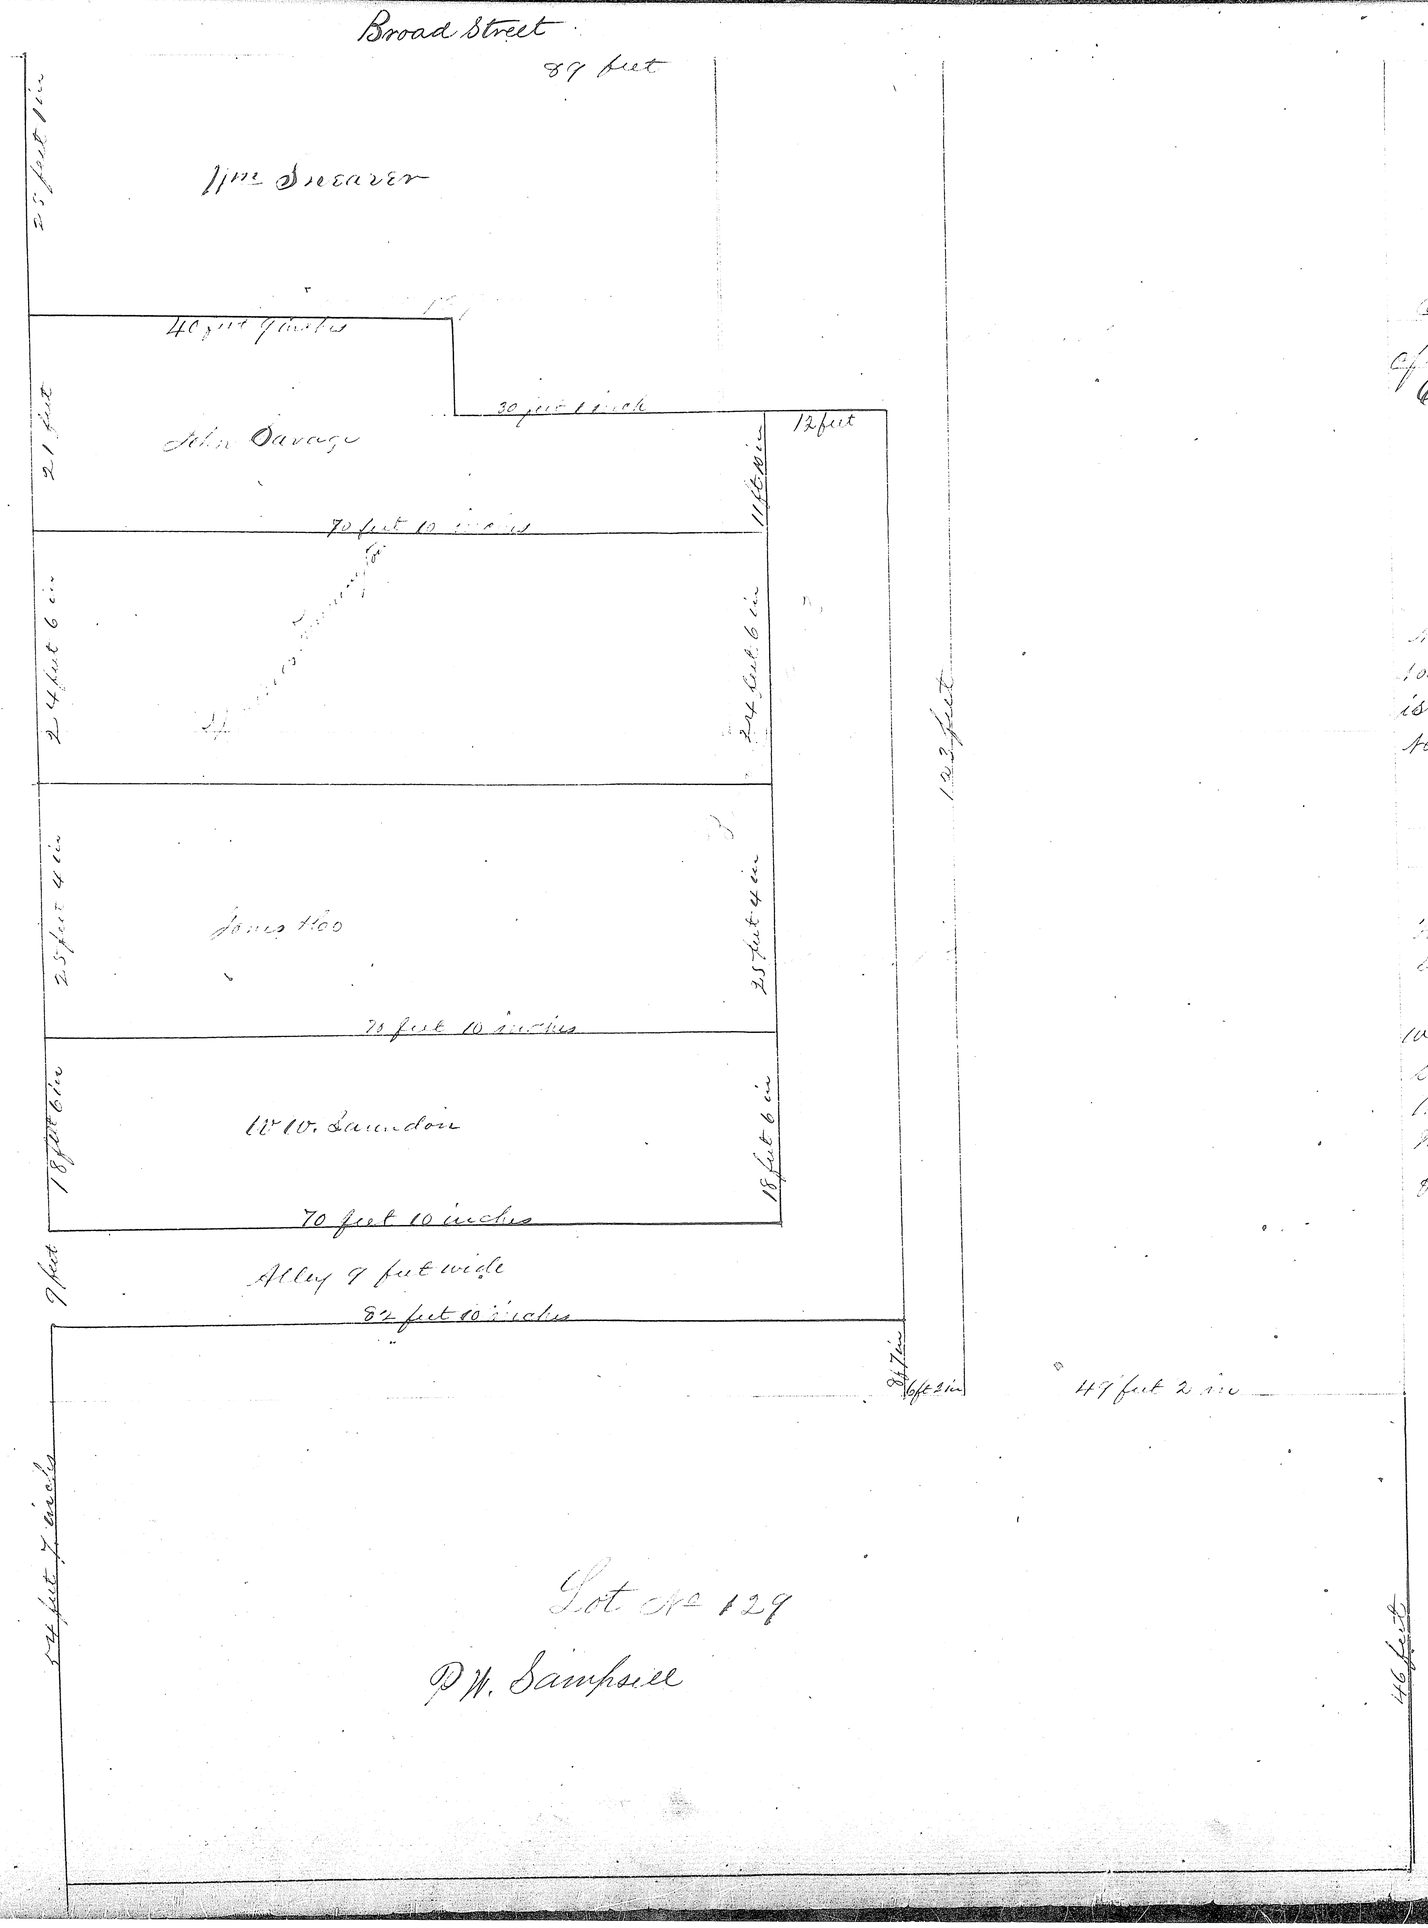

VOL 2 Pg 6 (414)

Sampsell + Sneavers Subdivision
of Lot No 127 + part of Lots No 126, 128 + 129
Elyria Village Block No 63

Note. The figures indicate that Lots Lots
Nos 126 + 127 are 66 feet Square and Lot No 128
is 132 feet by 66 feet, the ground belonging to Lot
No 129 is 46 feet in width. Dec 26 1871

Joseph Swift Jr.
Surveyor

William Sneaver (Seal)
Paul W Sampsell (Seal)

The State of Ohio
Lorain County } Personally appeared before me
Paul W. Sampsell + William Sneaver
who acknowledged that they did sign and
seal the within Plat and survey and that
the same is their free act and deed
Witness my hand and official seal this
first day of January A.D. 1872

Wm H. Tucker
Notary Public (Seal)

Recd Jany 1st 1872 Recorded
Jany 22nd 1872 Wm H. Tucker
Recorder