VOL2 Pg8 (415)

VOL2 Pg8 (415)

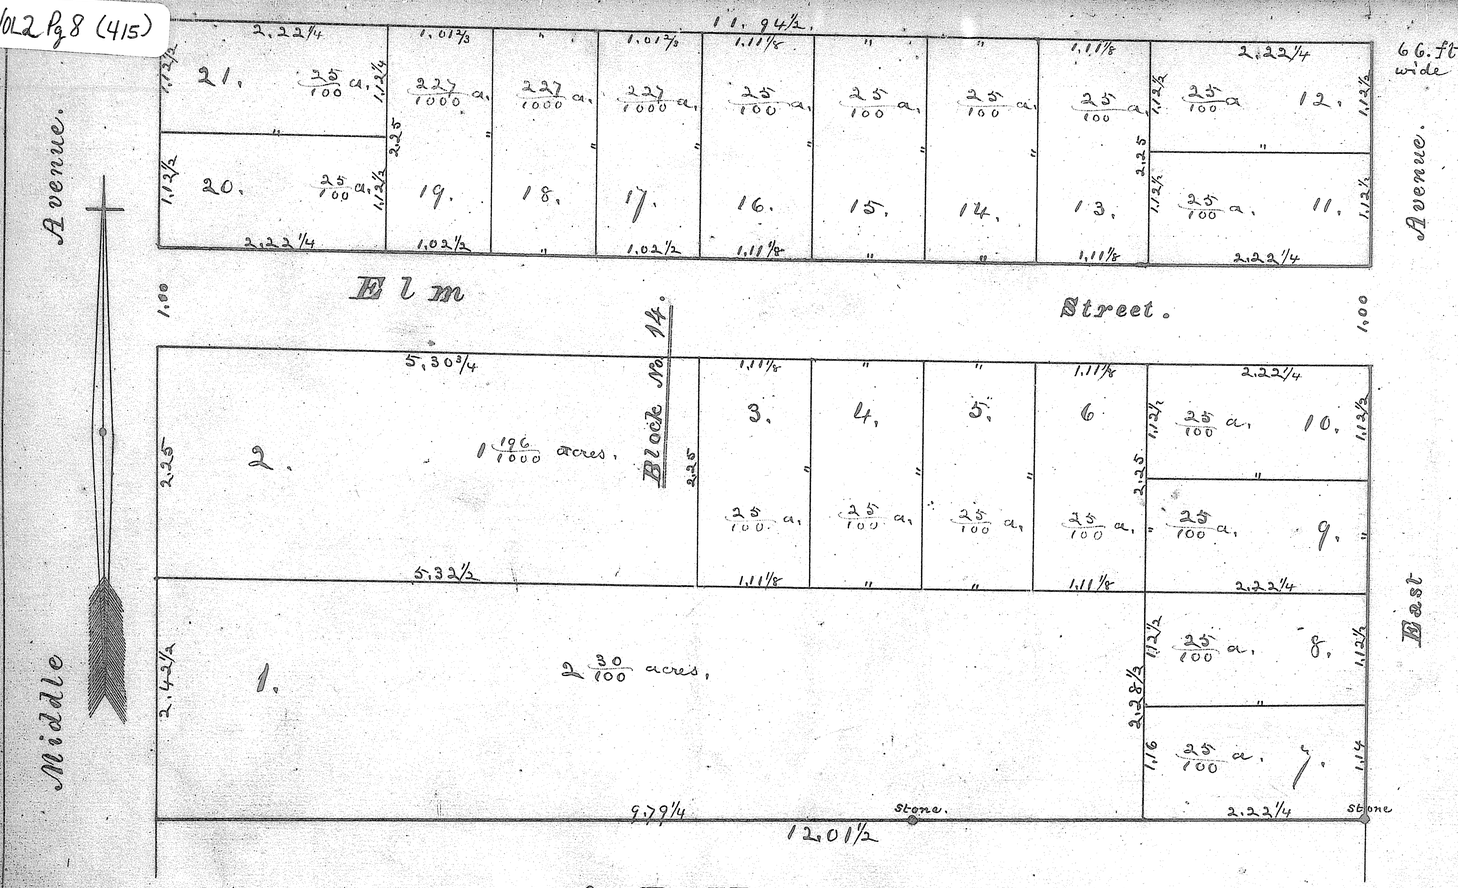

A. D. Howe's Addition to the Town of Elyria.

In presence of Wm. H. Jacker — Amasa D. Howe
D. S. Peck.

The State of Ohio, Lorain County ss. } Personally appeared before me, a Notary Public, A. D. Howe the grantor and sealer of the within instrument and acknowledged that he did sign the same as the above Plat shows and that the same is his free act and deed.
This second day of November A.D. 1872.
Wm. H. Jacker,
Notary Public.

State of Ohio } I hereby certify that at the request
Lorain Co. ss. } of A. D. Howe I surveyed and platted an Addition to the Town Plat of Elyria, called "Howes Addition", and located on Out Lot No. 11. in the Village of Elyria, and in a manner as indicated by the foregoing Plat.
The distances are entered with black ink, in chains & links. The No.s are entered with red ink, as well also as the amt. in each Lot which is entered in hundredths of an acre.
Plat drawn on a Scale of One chain to the inch.
Oct. 25th 1872.
Joseph Swift Jr.
Lorain Co. Surveyor.

Recorded Janu. 3d 1873. Wm H Jacker.
Recorder

John Haeffed's Additional Town Plat of North Amherst in the Township of Amherst County of Lorain State of Ohio, and being a part of Township Lot No. Thirty seven. I do hereby certify that I have surveyed and laid out the said Additional Town Plat of North Amherst and being Lots number Four hundred twenty three and Four hundred and fifty seven inclusive, causing a Stone to be planted at the northwest corner of Lot number 423. as per Plat hereunto annexed the same being the N.W. No. P. of the Lot and immediately adjoining the James Jackson Plat on the West.
North Amherst, O. March 12th 1873.
Hiram Belden.
Surveyor.

John H. Haeffed. Elizabeth H. Haeffed. Signed and sealed in presence of Alvah Lewis. Gottlieb Stauble.

Before me a Justice of the Peace and for said County personally appeared the above named John H. Haeffed and Elizabeth C. H. Haeffed wife of the said John H. Haeffed who acknowledged that they did sign and seal the foregoing instrument and that the same is their free act and deed. In testimony whereof I have hereunto set my hand this 13th March A.D. 1873.
Alvah Lewis.
Justice of the Peace.

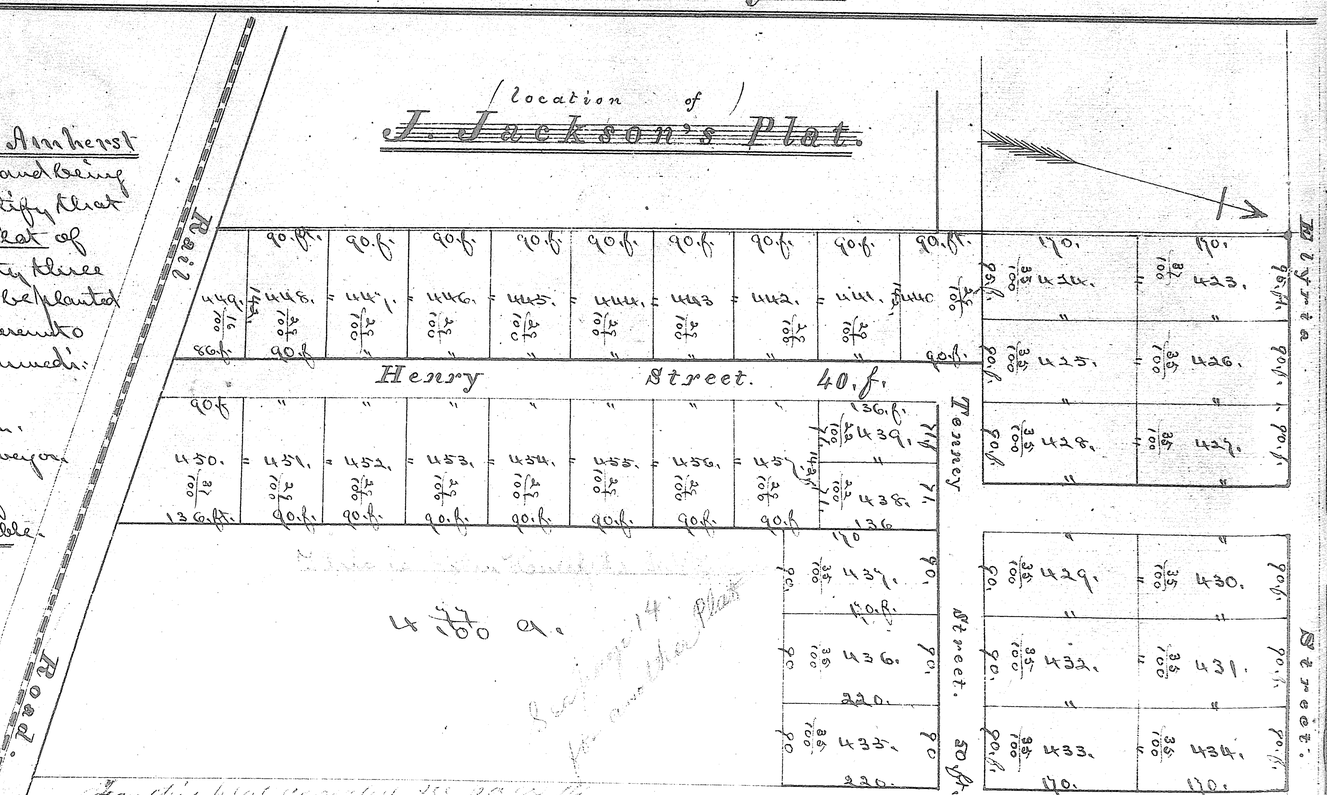

For this plat consult page 14 in the Plat Book

Recd & Recorded March 15th 1873
Wm H. Jacker Recorder

VOL2 Pg8 (415)

R. A. Horr's Addition to the Village of Wellington, and N. Block No. 4.

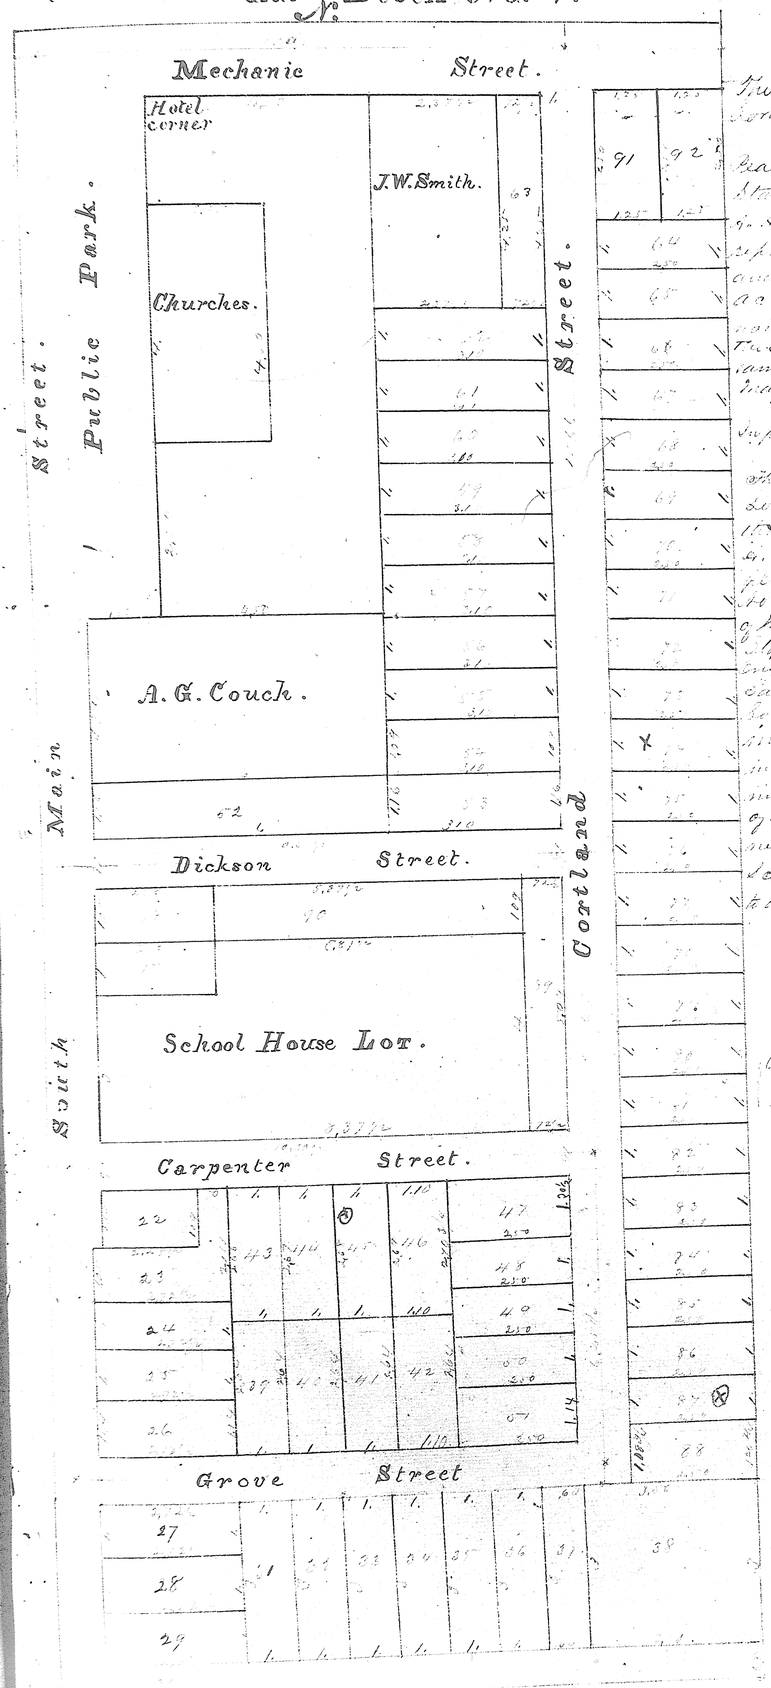

Rollin A. Horr

The State of Ohio } Before me
Lorain County } J. H. Foxon
a justice of the
Peace in and for said
State personally appeared Rollin
A. Horr the owner of the addition
represented in the above plat
and surveyors certificate and
accompanying this acknowledgment and acknowledged
the signing and sealing of the
same to be his free act and deed
May 1st 1872 J. H. Foxon
Justice of the Peace

Witnessed J. H. Foxon
H. Cushion, Jr.

The State of Ohio }
Lorain County } ss. Be it remembered that
on this 1st day of
May A.D. 1872 Rollin A. Horr
platted his addition to Block
No 4 in the Incorporated Village
of Wellington County Lorain and
State of Ohio, being a part of
Original Township Lot No 22
Said addition includes 70
lots numbered from 23 to 72
inclusive. The distances are
in chains and links written
in purple ink, the numbers
of the lots are written in red ink
near the ending the lots. The
scale good feet is two chains
to the inch. April 23d 1872
Joseph Swift Jr.
Lorain Co. Surveyor

Recorded May 13th 1872
A. C. Fuller Recorder

N. L. Johnsons Addition to the Village of Elyria

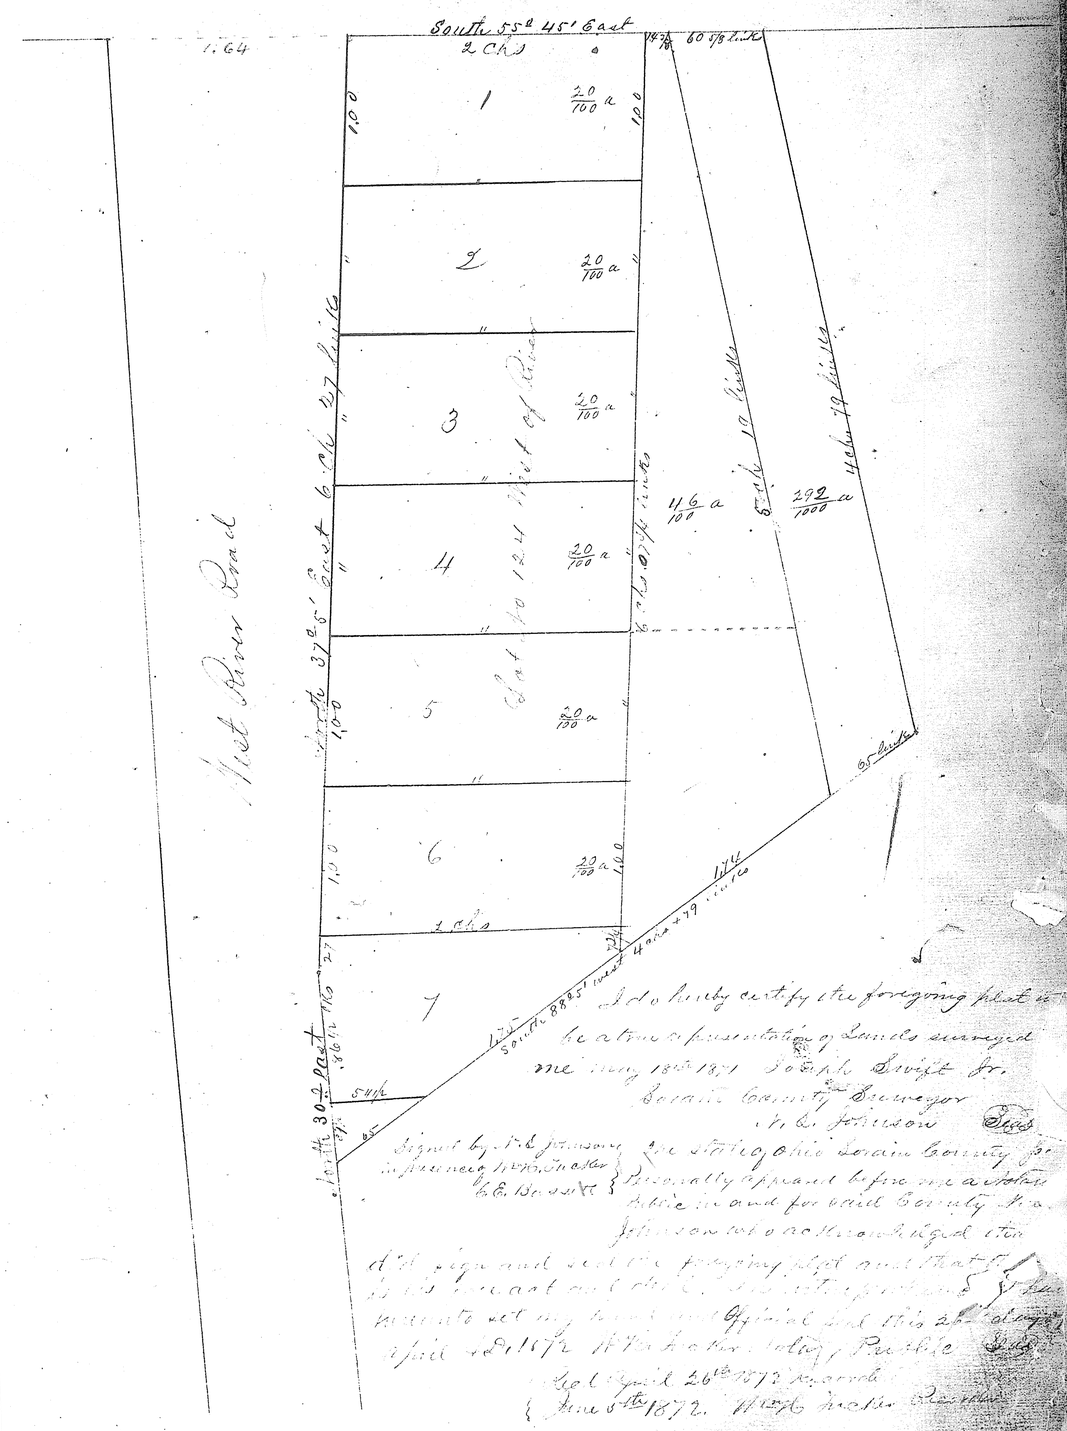

I do hereby certify the foregoing plat is a true representation of Lands surveyed by me May 18th 1871 Joseph Swift Jr. Lorain County Surveyor
N. L. Johnson Seal

Signed by N. L. Johnson in presence of W. M. Hooker, E. E. Bassett

The State of Ohio Lorain County ss. Personally appeared before me a Notary Public in and for said County N. L. Johnson who acknowledged the signing and sealing the foregoing plat and that the same is his act and deed. In witness whereof I have hereunto set my hand and official seal this 26th day of April A.D. 1872 W. M. Hooker Notary Public Seal

Rec'd April 26th 1872 Recorded June 5th 1872. W. M. Hooker Recorder

VOL2 Pg8 (415)

http://www.adobe.com
Created by TIFF To PDF trial version, to remove this mark, please register this software.