VOL2 Pg10 (416)

Miller and Streetor's Plat of West Amherst.

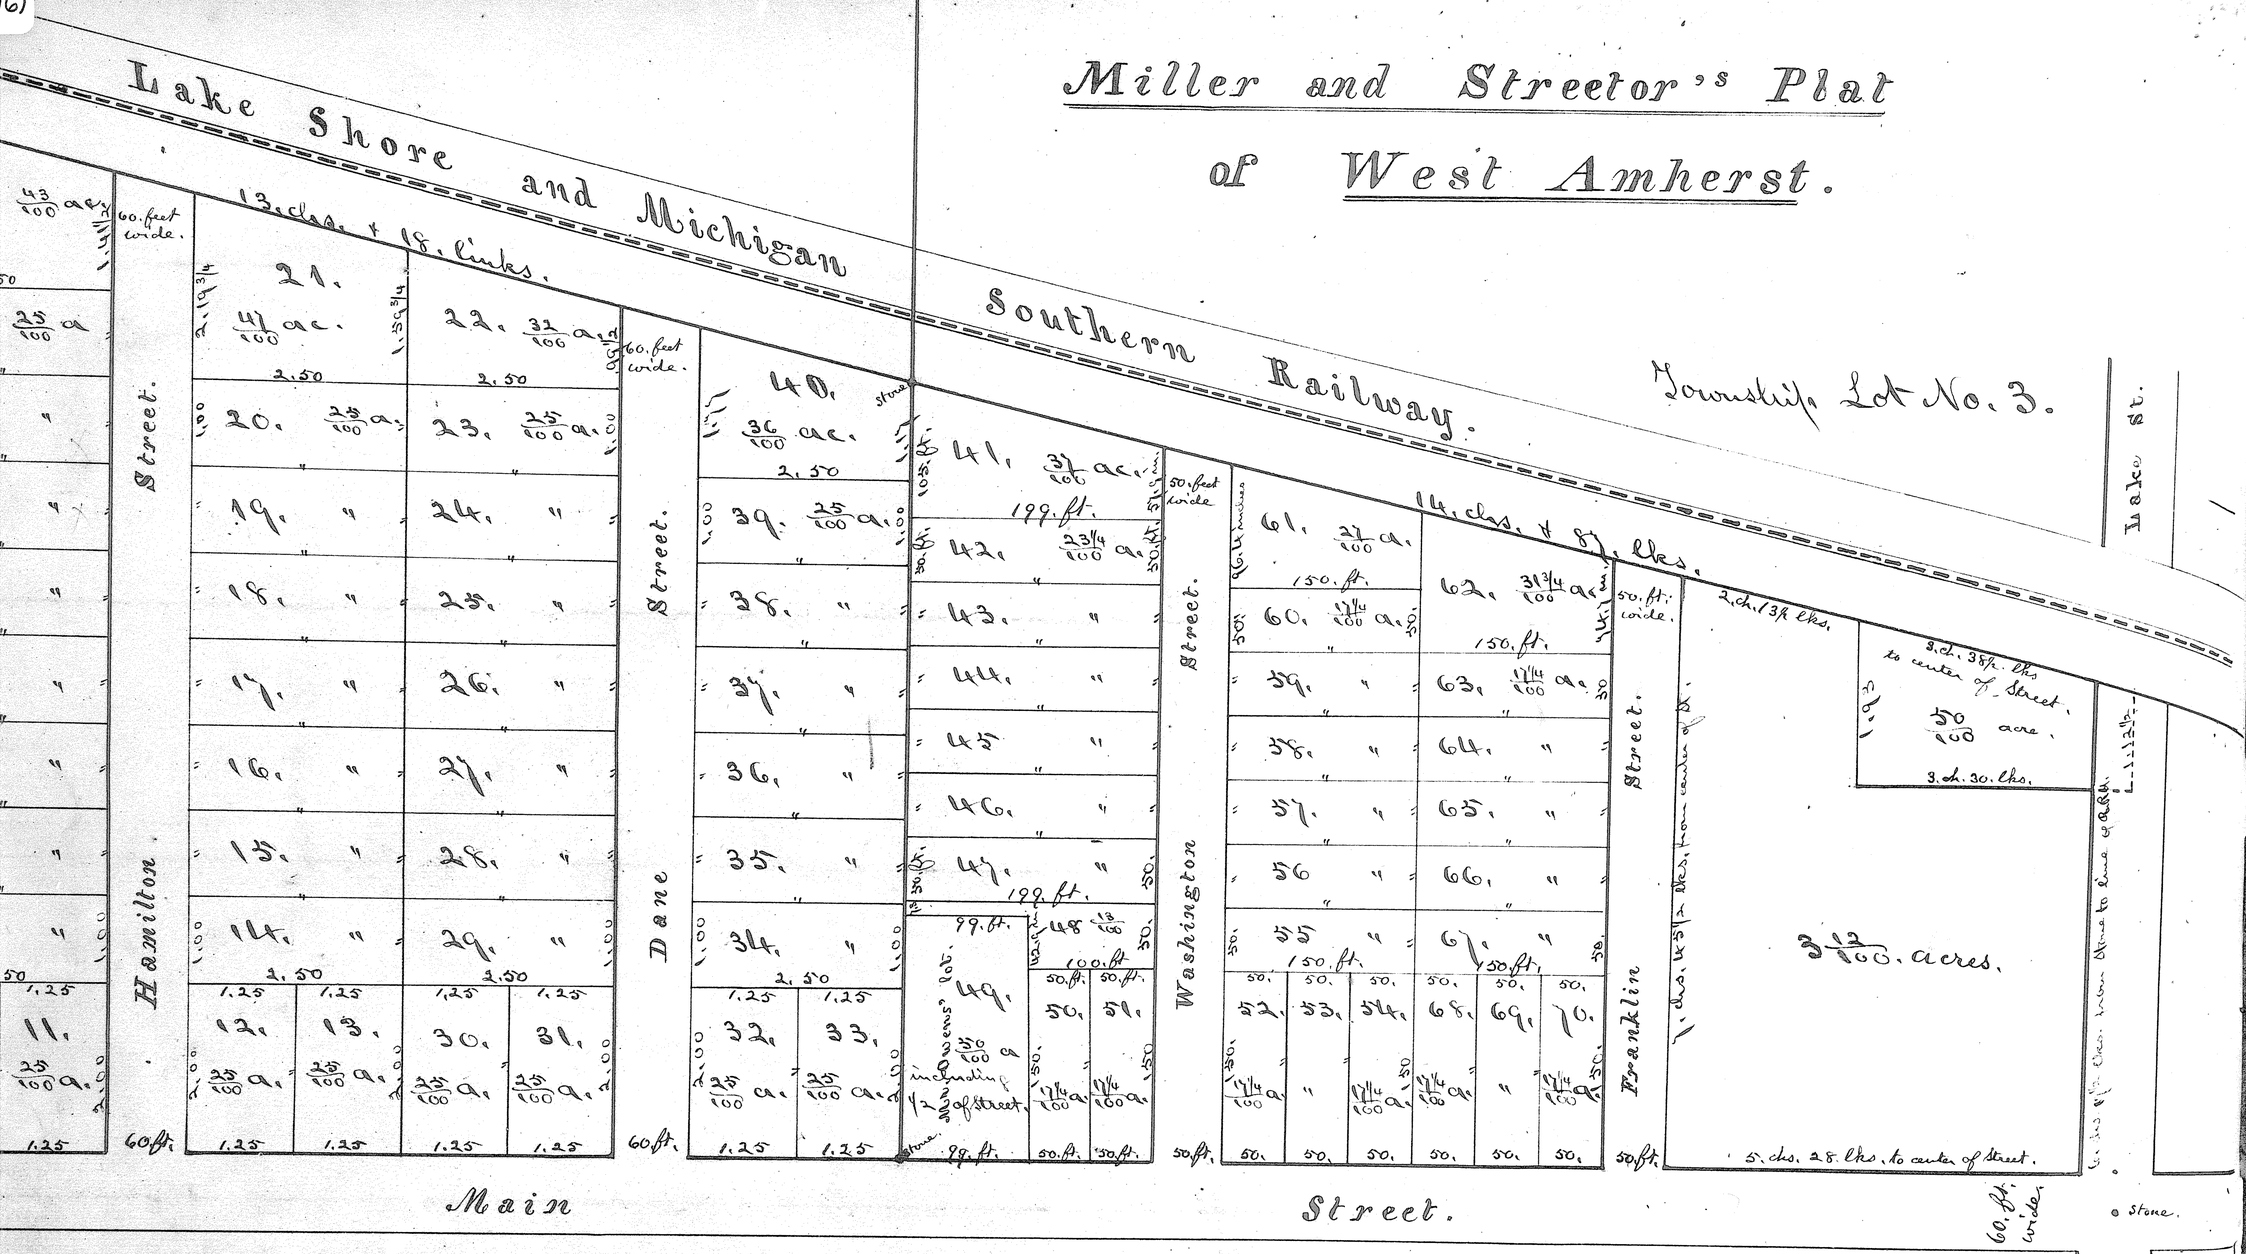

I hereby certify that at the request of Joseph J. R. Miller and E. P. Streetor I have surveyed and platted a Village Plat called West Amherst in the Southeast corner of Township Lot No. Three Amherst Township in a manner following as indicated ing Plat, from Lot No. 1. to 40. – The distances on Lots from 1. to 40. are marked with dark ink and are in chains and links Joseph R. Miller – The distances on Lots from No. 40. to 70. are entered in feet and inches and owned by E. P. Streetor, except which is owned by Owens. The Nos. of said Lots are entered with red ink as well as the quantity which is entered in acres. For width of streets and the location of Monuments reference is had to the accompanying Plat, and which is drawn of ninety nine feet to the inch. September 14th 1872.

Joseph Swift Jr. Lorain County Surveyor.

Recd Sept 22d 1872, Recorded
Same day 11 A.M. Fr. A. Ker Recorder

VOL 2 Pg 10 (416)

VOL 2 Pg 10 (416)

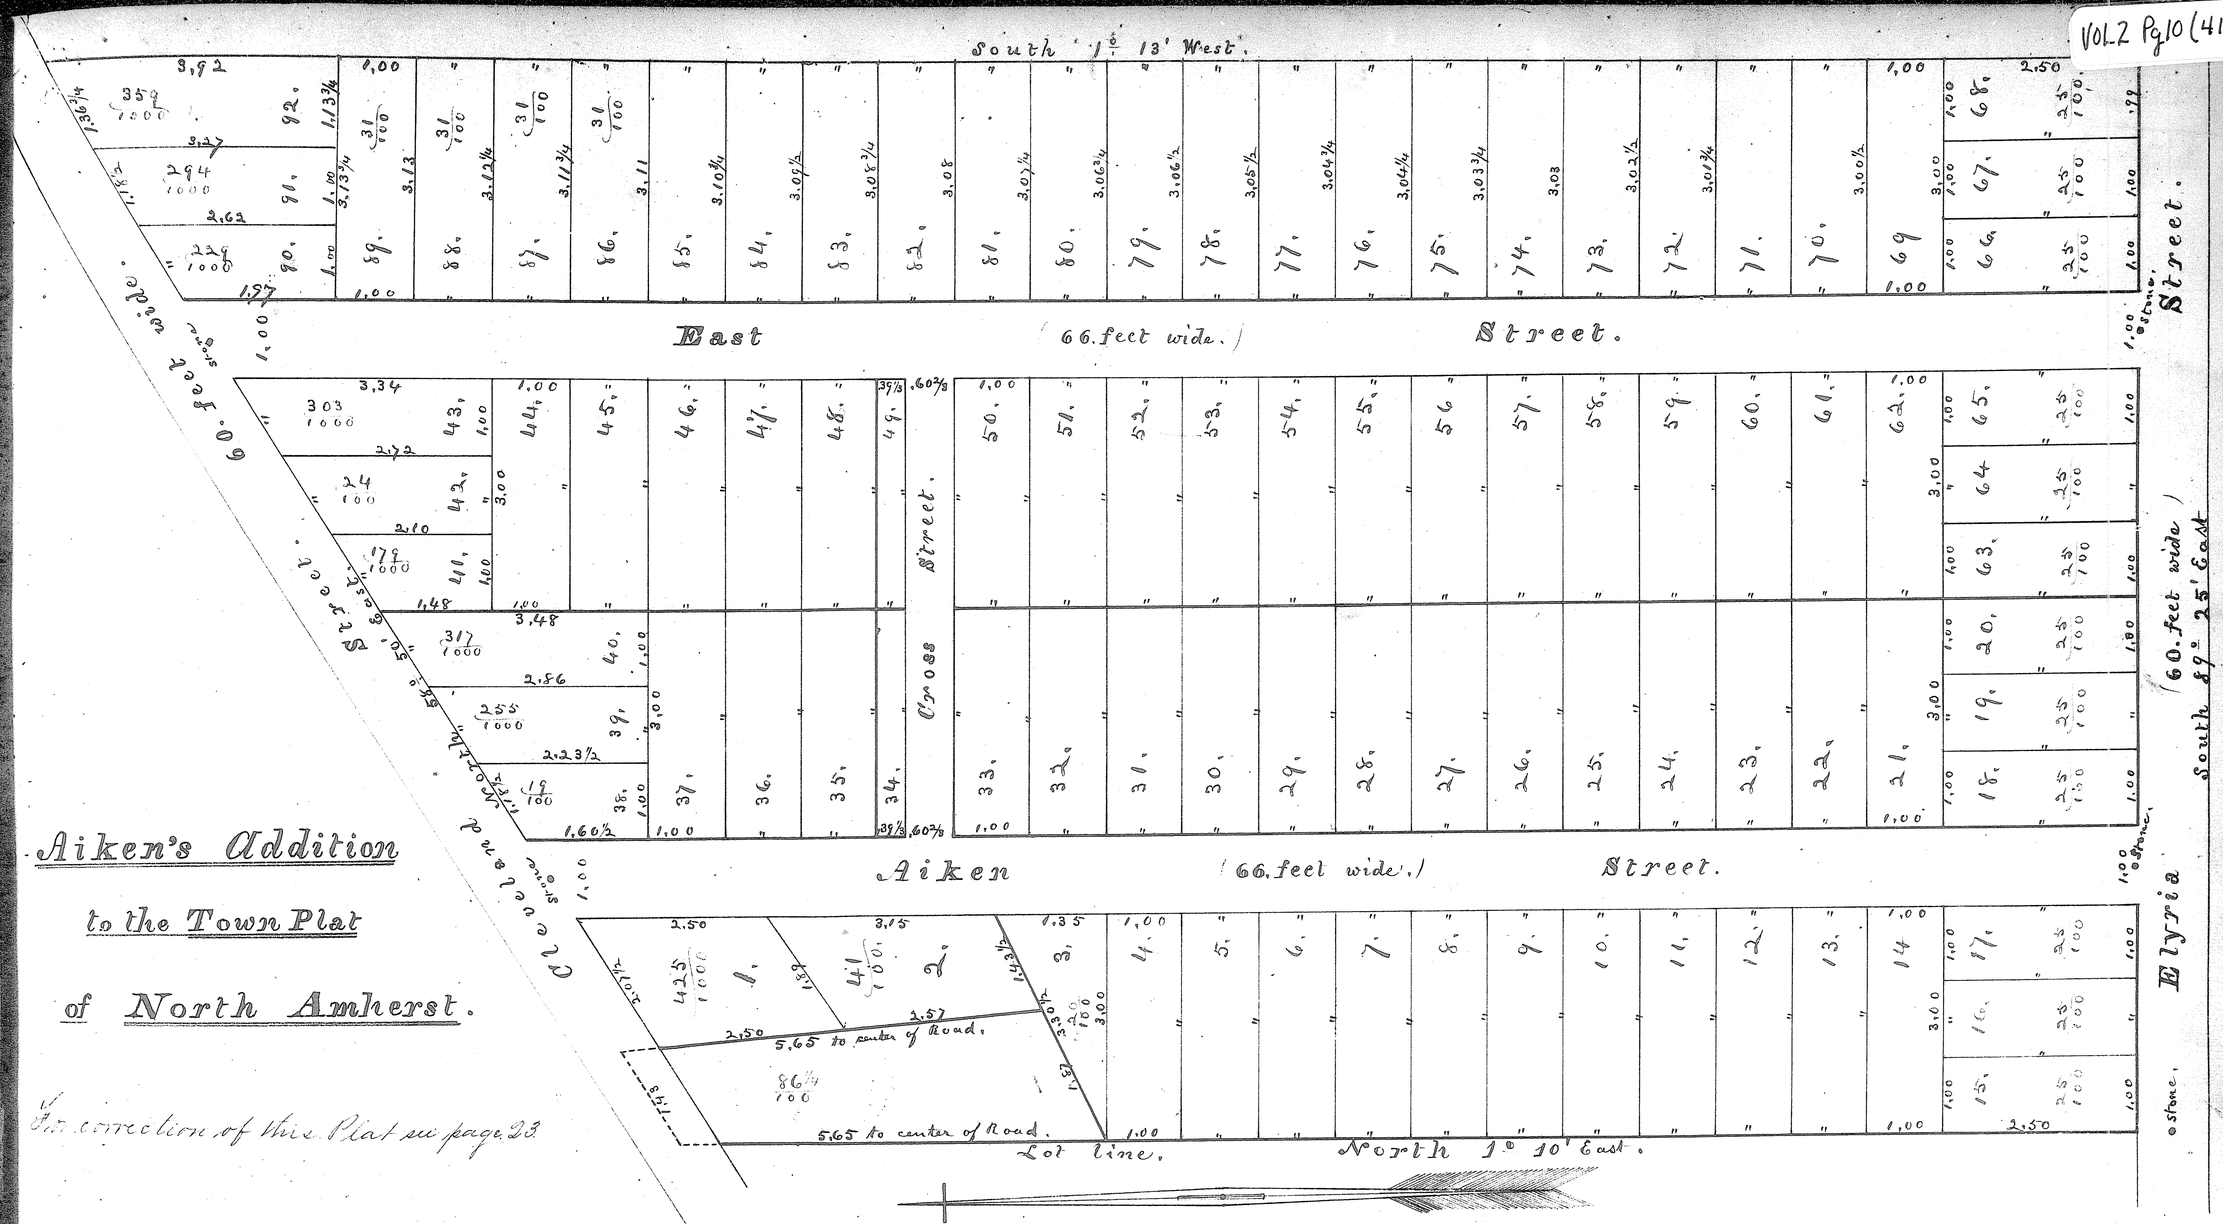

Aiken's Addition

to the Town Plat

of North Amherst.

For correction of this Plat see page 23

Isaac Aikin (Seal)
Indiana Aiken (Seal)

The State of Ohio }
Lorain County, ss. } Before me a Notary Public in and for said County personally appeared the above named Isaac Aikins and Inda Aikin his wife and acknowledged the signing and sealing of the above Village Plat to be their voluntary act and deed. And the said Inda Aikin being at the same time examined by me seperate and apart from her husband and the above Plat explained to her by me she then declared that she did voluntarily sign seal and acknowledge the same, and that she is still satisfied therewith. In testimony whereof I have hereunto set my hand and official Seal this 12th day of November A.D. 1872. (Seal) Homer Ingrell. Notary Public.
Signed and sealed in presence of }
Homer Ingrell. L. B. Chase }

Recorded Janu. 2d 1873.

The State of Ohio } I hereby certify that on the application of
Lorain Co. ss. } Isaac Aikins I have surveyed and platted an Addition to the Town Plat of North Amherst, sometimes called Amherstville, and called Aikin's Addition and located in the Southwest corner of township Lot No. 38. in said Amherst Township, in a manner following, as represented by the foregoing Plat from Lot No. 1. to Lot No. 92. - The distances are entered in black ink and are in chains & links. The No. of Lot and quantity are entered in red ink, in hundredths of an acre. All Lots where the quantity is not entered cont'n thirty hundredths (30/100) of an acre drawn on a Scale of One chain & fifty links to the inch. I also caused Sand Stones with a cross cut in the top thereof to be set at the points indicated on the Plat. Oct. 25 1872.
Joseph Wright
Lorain Co. Surveyor

For amended Plat see page 23.

http://www.adlibpt.com
Created by TIFF To PDF trial version, to remove this mark, please register this software.