VOL 2 Pg 11 (416)

VOL 2 Pg 11 (416)

Allotment made by Selah Chamberlain, Trustee, of parts of Great Lots numbers 3. 4. and 6. in the Township of Black River Lorain County. State of Ohio.

Bounded as follows – On the west by west line of Lot No. 4. the Oberlin Road and lands owned by William Jones. On the South by lands owned by William Jones. J. Strong and R. H. Penfield. On the East by the west line of the Right of way of the Lake Shore and Tuscarawas Valley Railway Company; and on the North by lines of this Allotment as represented on this Sheet –

The Blocks are numbered from One to Forty four inclusive.

The Sub Lots in Blocks 5. 8. 14. 16. 21. 24. and 25. are numbered from 1. to 27.
" " " " " 6. 7. 15. 22. and 23. " " " 1. " 13.
" " " " " 32. " " " 1. " 25.
" " " " " 10. 18. and 31. " " " 1. " 8.
" " " " " 1. and 12. " " " 1. " 14.
" " " " " 19. " " " 1. " 12.
" " " " " 26. " " " 1. " 20.
" " " " " 2. and 13. " " " 1. " 10.
" " " " " 4. 9. 17. 20. 25. and 27. " " " 1. " 20.

The lengths of lines are indicated in feet and inches on this Plat. Blocks 3. 11. 33. 34. 35. 36. 37. 38. 39. 40. 41. 42. 43. and 44. also parts of Blocks 12. + 13. are unallotted. –

Scale of Map 200. feet to the inch.

J. L. Sterling.
Surveyor.

VOL 2 Pg 11 (417)

I, Sebah Chamberlain, Trustee, hereby assent to, and adopt, this Plat and Allotment, and affirm that the same was made at my request.

Witness my hand and Seal this 25th day of January A.D. 1873. Sebah Chamberlain, Trustee (L.S.)

Signed and sealed in presence of George T. Chapman. J. L. Sterling.

State of Ohio, Cuyahoga County ss. } Before me a Notary Public in and for said County, personally appeared the above named Sebah Chamberlain, Trustee, and acknowledged that he did sign and seal the foregoing instrument, and that the same is his free act and deed. In witness whereof I have hereunto set my hand and official seal this 25th day of January A.D. 1873. George T. Chapman, Notary Public. (L.S.)
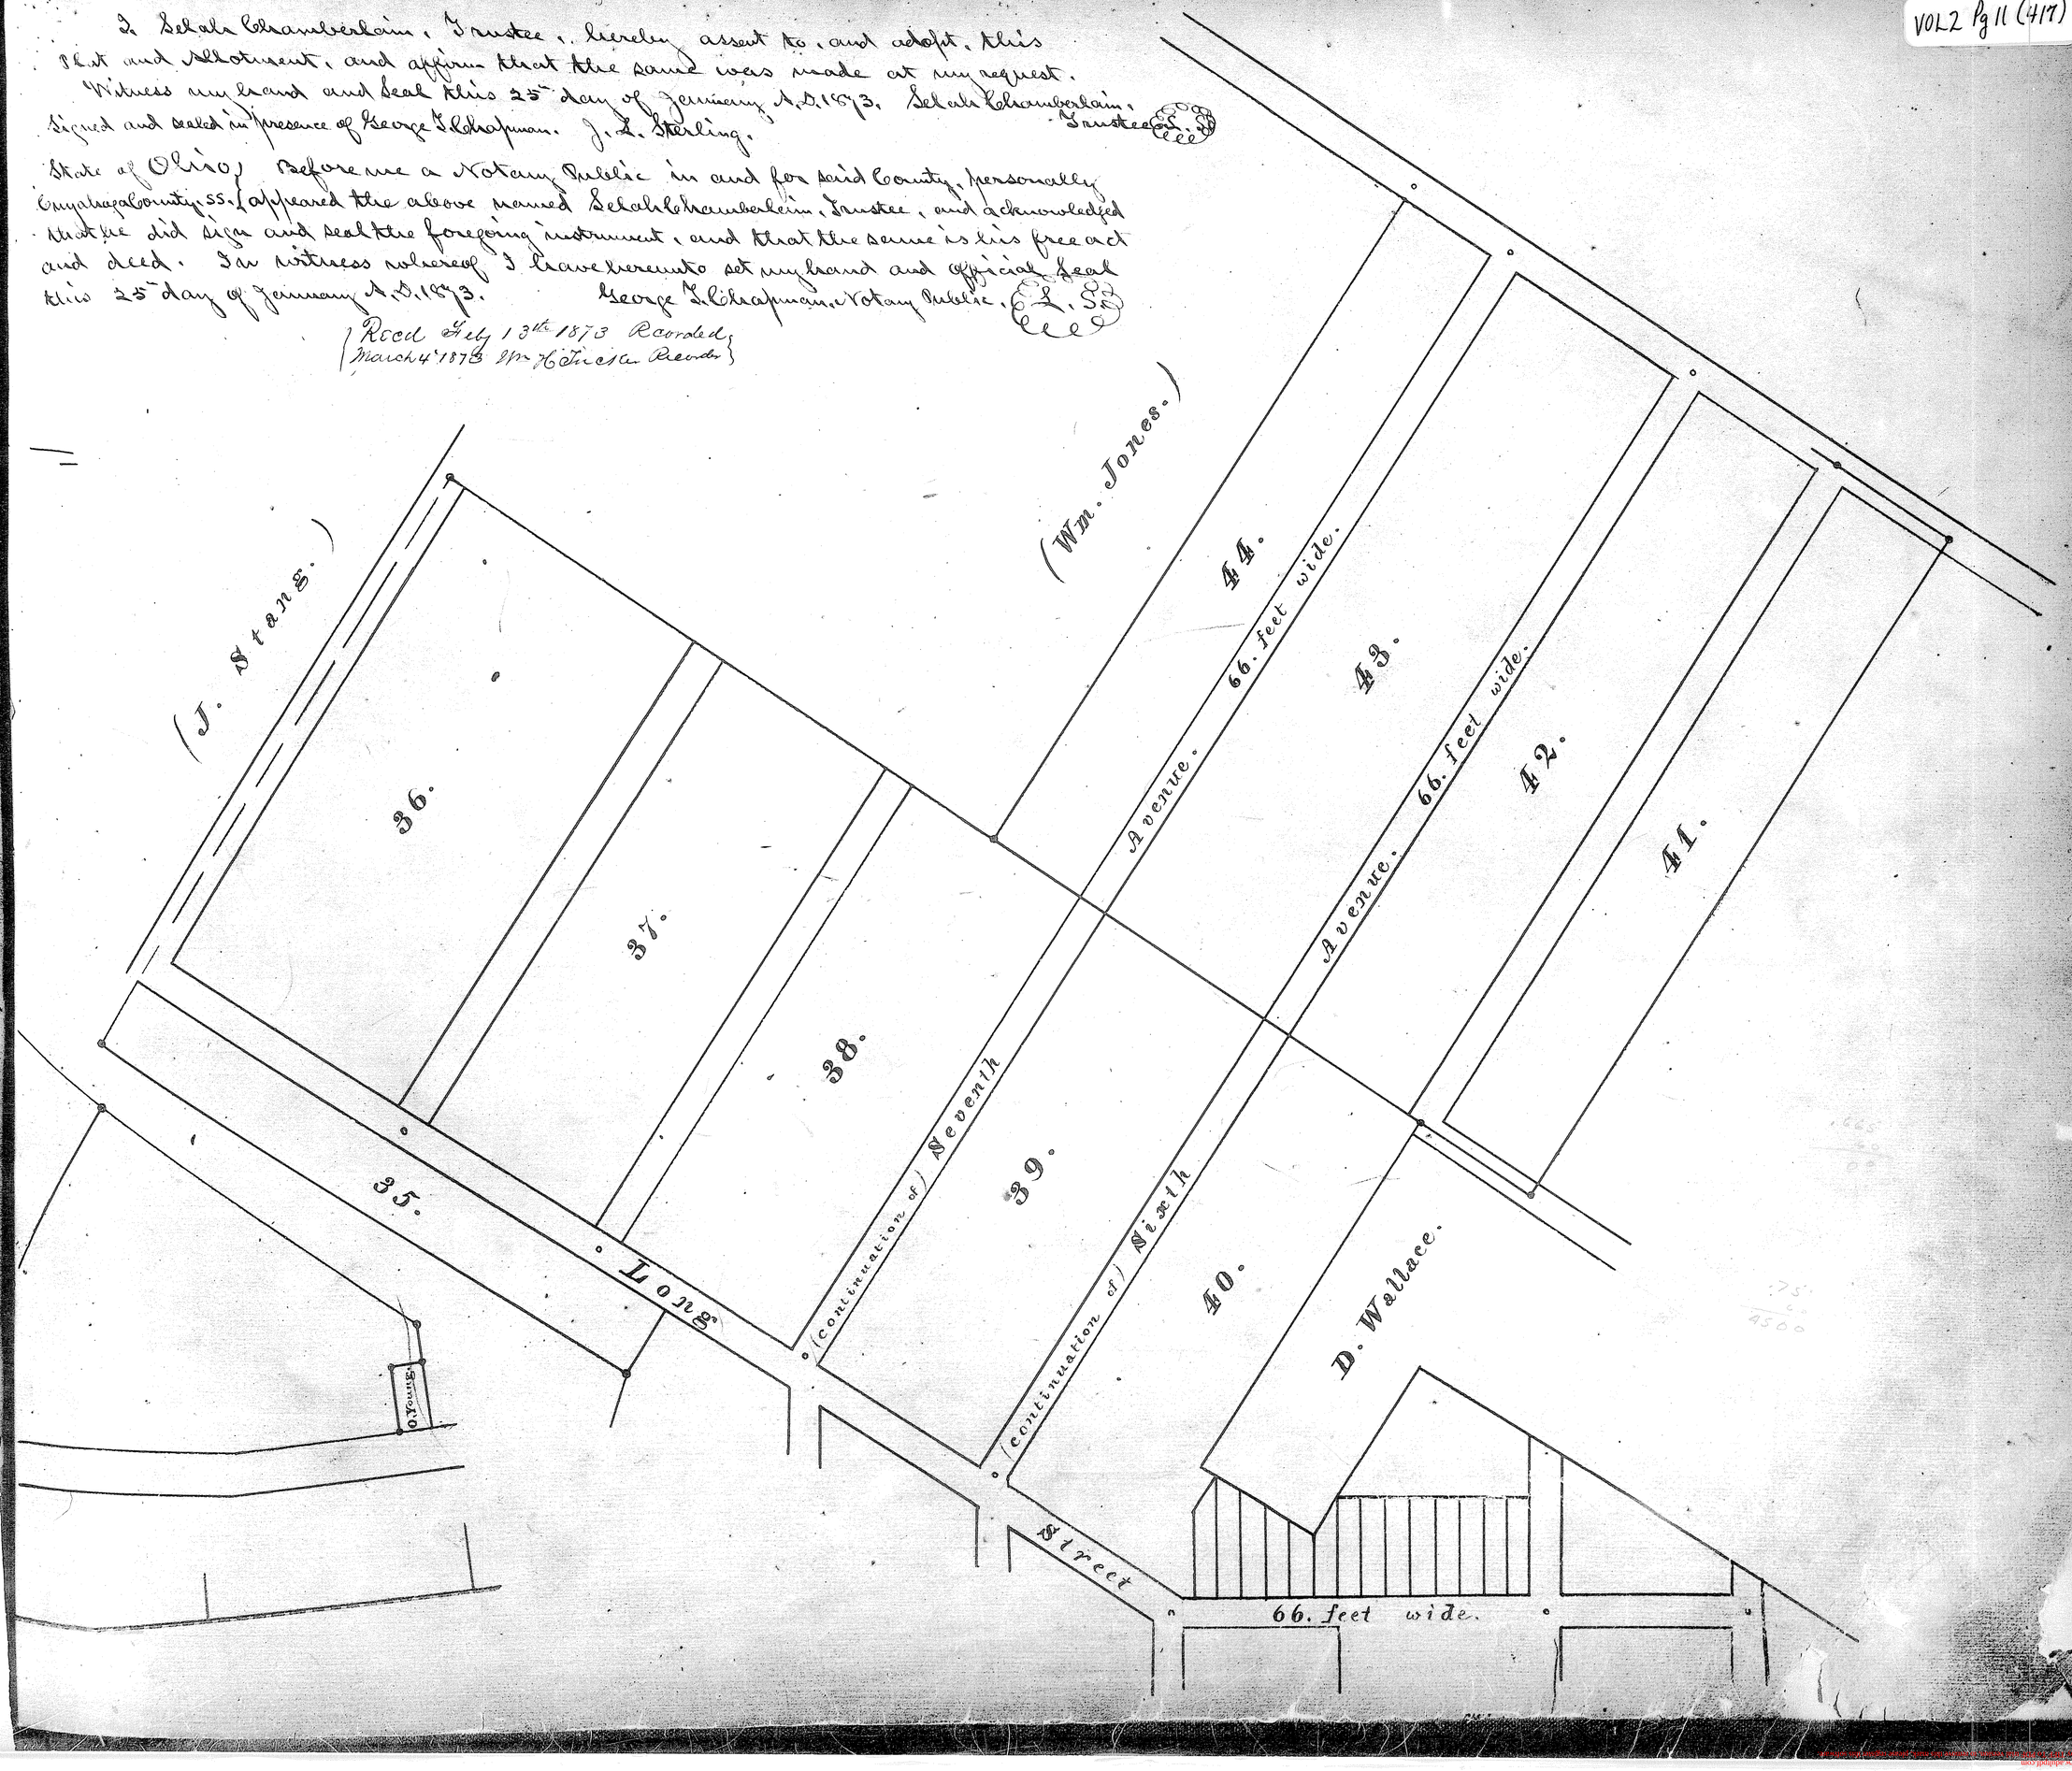
{Recd Feby 13th 1873 Recorded March 4th 1873 Wm. Hitchcock Recorder}