VOL 2 Pg 12 (417)

# MILAN ROAD.

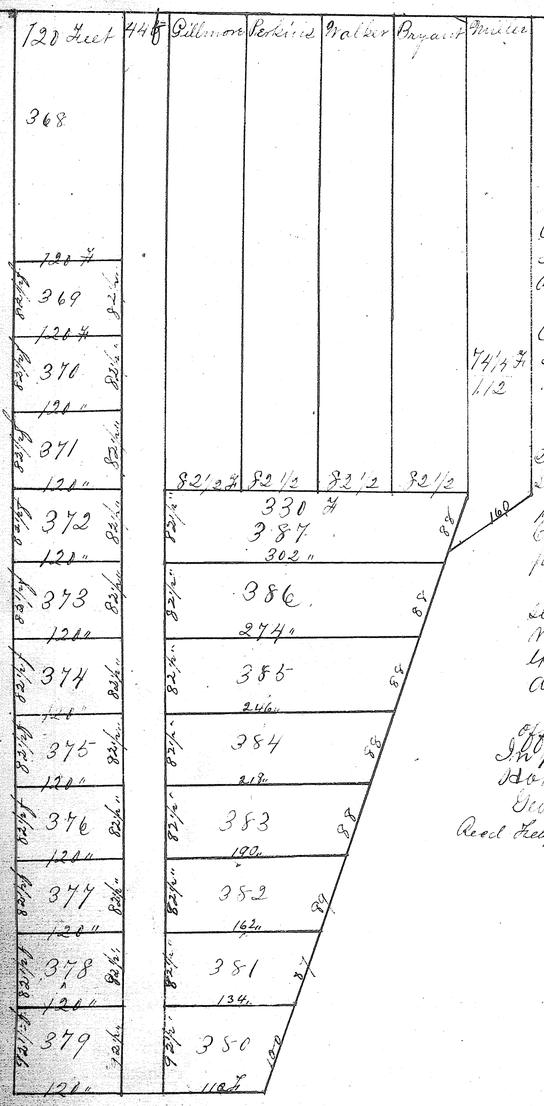


## Spencer Crockers additional town plat of North Amherst

in the Township of Amherst County of Lorain and State of Ohio and being a part of Lot number seventeen beginning in the northwest corner of the east half of the lot. I do hereby certify that I have surveyed and laid out the said additional Town plat as seen above of North Amherst & being Lots number three hundred and sixty eight and three hundred and eighty seven inclusive. Causing a Stone to be planted at the north west corner of Lot No 368 as per plat above. This 15th day of February A.D. 1873

Hiram Belden Surveyor

Spencer Crocker (Seal)
Nettie Crocker (Seal)

The state of Ohio
Lorain County ss Before me a Notary Public in and for said County personally appeared the above named Spencer Crocker & Nettie Crocker who acknowledged that they did sign and seal the foregoing plat and that the same is their free act and deed.

I further certify that I did examine the said Nettie Crocker separate and apart from her said husband and did then and there make known to her the contents of the foregoing plat and upon that examination she declared that she did voluntarily sign and seal and acknowledge the same and that she is still satisfied therewith.

In testimony whereof I hereunto set my hand and official seal this 18th day of February A.D. 1873

In presence of
Homer Tyrrell
Geo A Tyrrell

Homer Tyrrell
Notary Public (Seal)

Recd Feby 18th 1873 Recorded ~~April~~ March 1st 1873
Wm H. Tucker Recorder

## Isaac Hazel's 3rd Additional Town Plat of North Amherst

in the Township of Amherst in the County of Lorain & State of Ohio, and being a part of Lot number thirty seven (Township) & being the balance of a piece of land lying to the north & west of the two former Plats & directly south of the so called Barney Plat. I do hereby certify that I have surveyed and laid out the said additional Town Plat of North Amherst as per Plat above. And being lots number 389 and 491 inclusive. causing a stone to be planted at the northwest corner of lot number 396 using 40 feet of the east part of lot number 388 in the Barney Plat as a street to intersect Franklin Street on said Plat. And also 20 feet of the east side of lot No. 397 and 20 feet of the west side of lot No. 398 of the first Hazel Plat for a street to intersect with Crosse Street on said Plat.

Hiram Belden Surveyor. Amherst Feb. 17th 1873.

Isaac G. Hazel (Seal)
Margaret J. Hazel (Seal)

Before me, a Justice of the Peace, personally appeared the above named I. G. Hazel and Margaret J. Hazel who acknowledged that they did sign and seal the foregoing plat and that the same is their free act and deed. Oriah Lewis Justice of the Peace.

In presence of
Geo. W. Rice
Geo. W. Hazel.

Recorded ~~April~~ 12th 1873
Wm H. Tucker Recorder

http://www.adobe.com
Created by TIFF To PDF trial version, to remove this mark, please register this software.

VOL 2 Pg 12 (417)

VOL 2 Pg 12 (417)

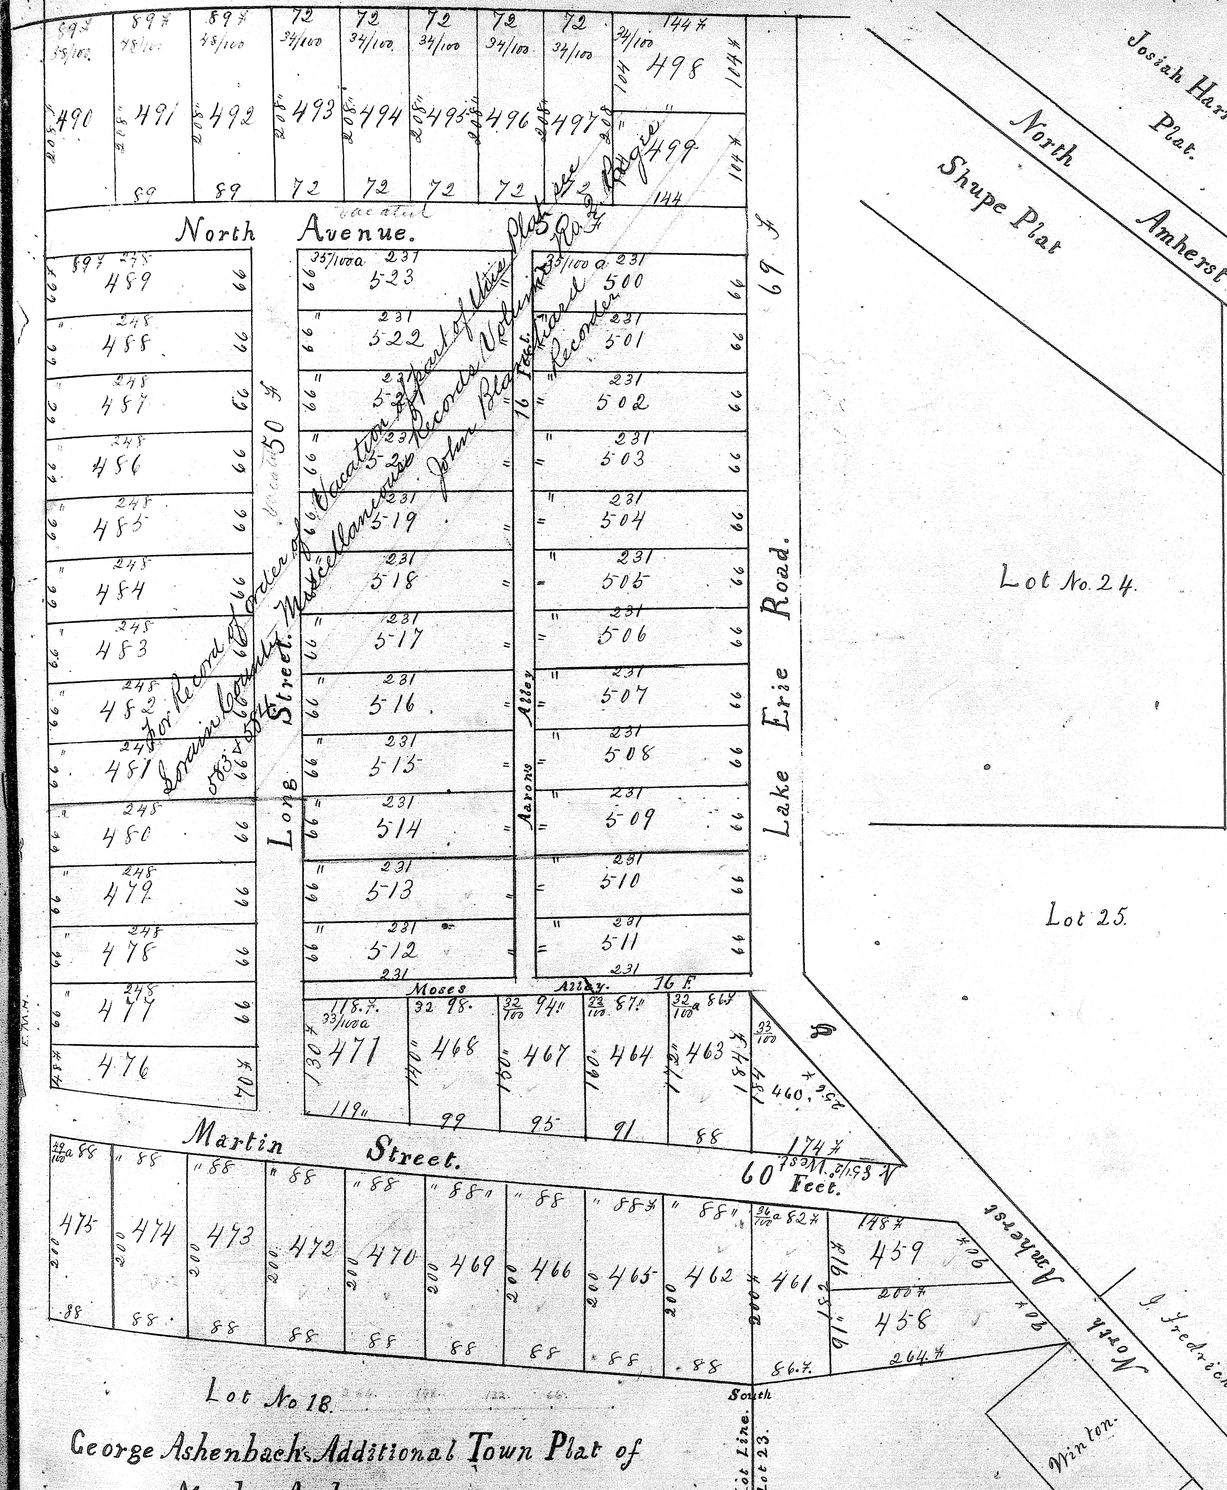


## C. Monroe Barns Additional Town Plat of North Amherst.

in the Township of Amherst County of Lorain and State of Ohio—And being parts of Lots number ~~twenty-five~~ and thirty-six as per Plat above, I do hereby certify that I have surveyed and laid out the said Additional Town Plat of North Amherst, and being lots number four hundred and one & four hundred & twenty-two inclusive. Causing a stone to be planted at the northeast corner of lot No 422. Feb. 19. 1873. — Hiram Belden Surveyor.

Signed sealed & acknowledged in presence of Wm H. Tucker, W. D. Gage. — C. M. Barns. (Seal)

The State of Ohio, Lorain County, ss. Personally appeared before me the above named C. Monroe Barns and acknowledged that he authorized the accompanying plat and survey signed by him and that the same is his free act and deed. Witness my hand and notorial seal this 2nd day of April 1873. — Wm H. Tucker Notary Public. (Seal)

Recorded April 12th 1873. Wm H. Tucker Recorder

Dwr Vacation Book Book Vol. 848, pg. 11 #631079.

LOTS 401 TO 422

## George Ashenbach Additional Town Plat of North Amherst.

in the Township of Amherst County of Lorain & State of Ohio and being lots numbers four hundred and fifty-eight and five hundred and twenty-three inclusive, I do hereby certify that I have surveyed and laid out the above said lots numbered as aforesaid & as per Plat hereby attached all laying in Township Lots number eighteen & twenty-three as per Plat. Planting a stone at the southeast corner of Lot number 458. North Amherst March 14-1873. Hiram Belden Surveyor.

March 28th. Signed and acknowledged in presence of — George Ashenbach (Seal), Martha Ashenbach (Seal), Daniel Freese, Jacob Postbach.

This 28th day of March A. D. 1873. Before me, a Justice of the Peace for Lorain County personally came George Ashenbach and Martha Ashenbach who acknowledged that they did sign and seal the foregoing instrument, and the same is their free act and deed. In testimony whereof, I hereunto set my hand this 28th day of March A. D. 1873. — Aaron Lewis, Justice of the Peace.

Recorded April 12th 1873. Wm H. Tucker Recorder