VOL 2 Pg 18 (420)

VOL 2 Pg 18 (420)

FULLER AND NELSON'S ~~ADDITION TO ELYRIA~~ Subdivision in Carlisle.

Note: All distances are entered in chains and links with black ink; the Nos of lots and the quantities are entered with red ink; the quanties are represented by hundredths or thousandths part of an acre. Plat drawn on a scale of one chain to the inch. The foregoing is platted as above represented but no stakes drawn at the corners of the lots. Sept 9th 1873. Joseph Swift Jr. Lorain Co. Surveyor.

Signed sealed and acknowledged in presence of Wm H. Tucker D. B. Andrews } E. Fuller Seal; J. L. Nelson Seal

The State of Ohio } Personally appeared before me a Notary Public in & for said county J. L. Nelson & Edward Fuller
Lorain County Jo } Signers of the foregoing plat and acknowledged that they executed the same and that the same is their free act and deed. Witness my hand and official seal this 10th day of September A.D. 1873

For resub. see Plat Vol. 32 Pg. 51 # 957108

{ Recd Sept 10th 1873 Recorded Sept 30th 1873. Wm H. Tucker Recorder }

For Re-recorded resub. see Plat Vol. 35 Pg. 47

VOL 2 Pg 18 (420)

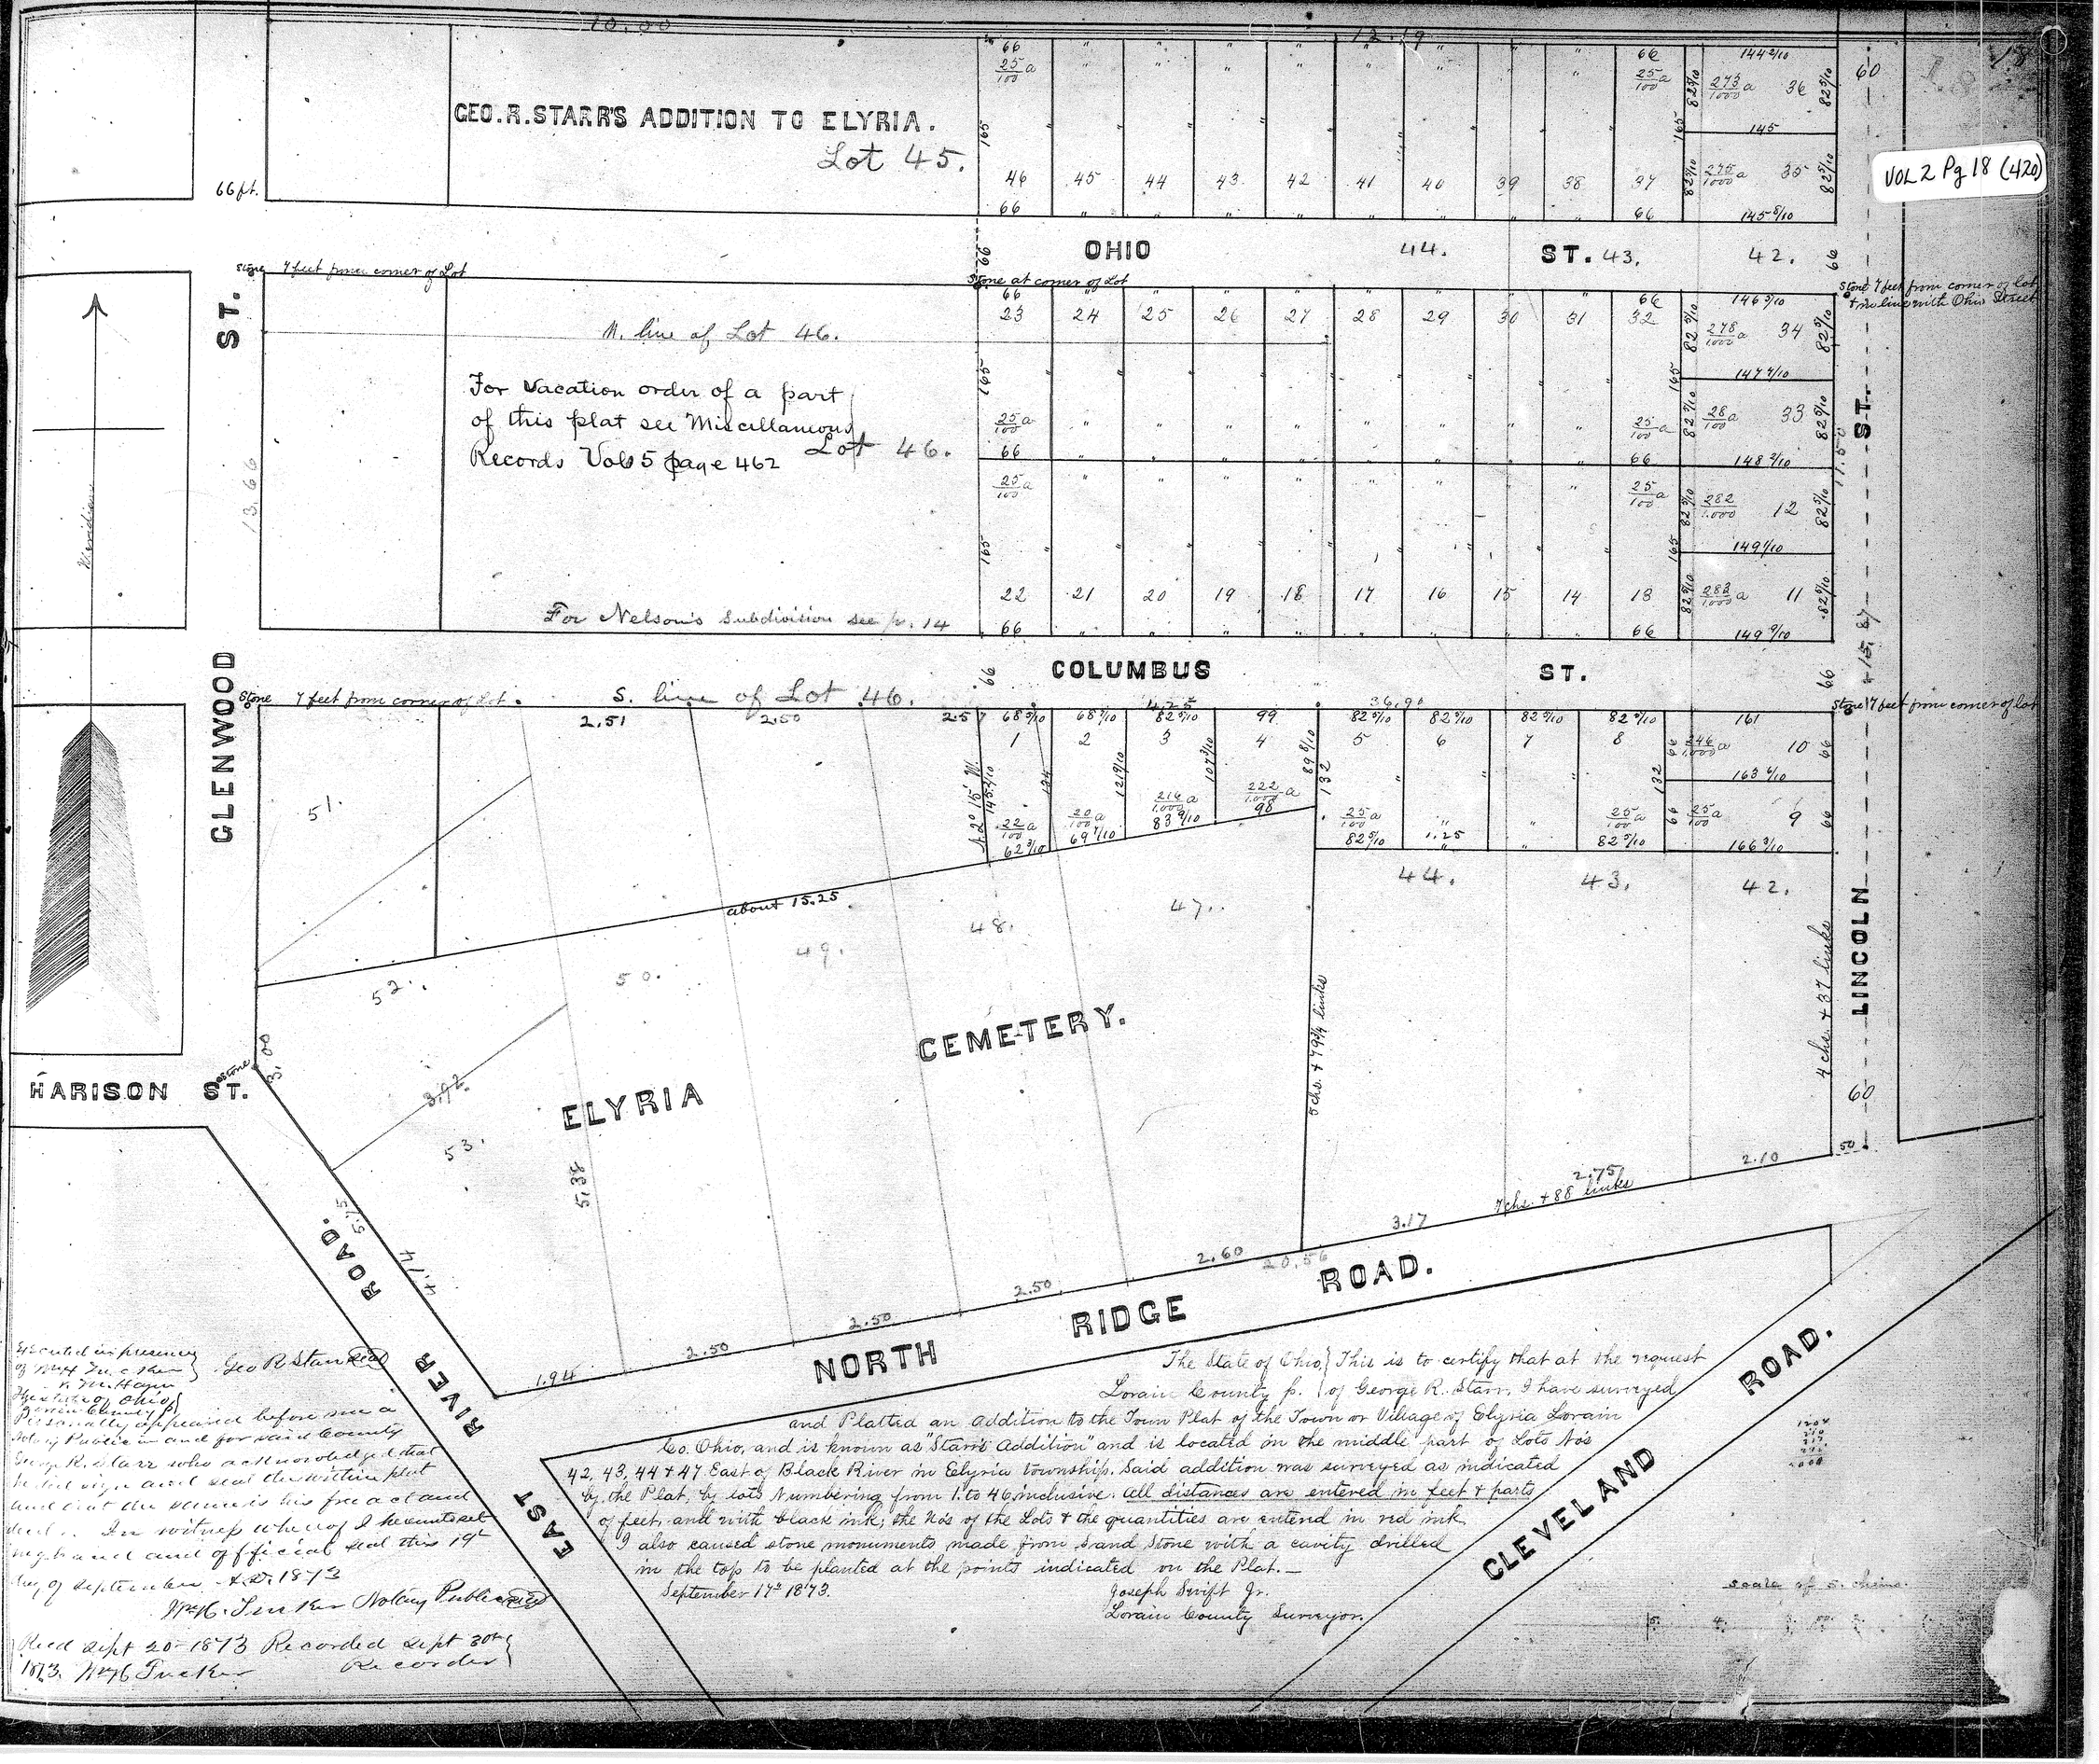

The State of Ohio, Lorain County p. } This is to certify that at the request of George R. Starr, I have surveyed and Platted an addition to the Town Plat of the Town or Village of Elyria Lorain Co. Ohio, and is known as "Starr's Addition" and is located in the middle part of Lots No's 42, 43, 44 + 47 East of Black River in Elyria township. Said addition was surveyed as indicated by the Plat, by lots Numbering from 1. to 46 inclusive. All distances are entered in feet + parts of feet, and with black ink; the No's of the Lots + the quantities are entered in red ink. I also caused stone monuments made from Sand Stone with a cavity drilled in the top to be planted at the points indicated on the Plat.—

September 17th 1873.

Joseph Swift Jr.
Lorain County Surveyor.

Executed in presence of Wm H. Tucker } Geo R Starr (Seal)
K. M. Hayes
The State of Ohio, Lorain County p. } Personally appeared before me a Notary Public in and for said County George R. Starr who acknowledged that he did sign and seal the within plat and that the same is his free act and deed. In witness whereof I hereunto set my hand and official seal this 19th day of September A.D. 1873

Wm H. Tucker Notary Public (Seal)

Recd Sept 20th 1873 Recorded Sept 30th 1873. Wm H Tucker Recorder

Scale of 5 chains