VOL 2 Pg 20 (421)

VOL 2 Pg 20 (421)

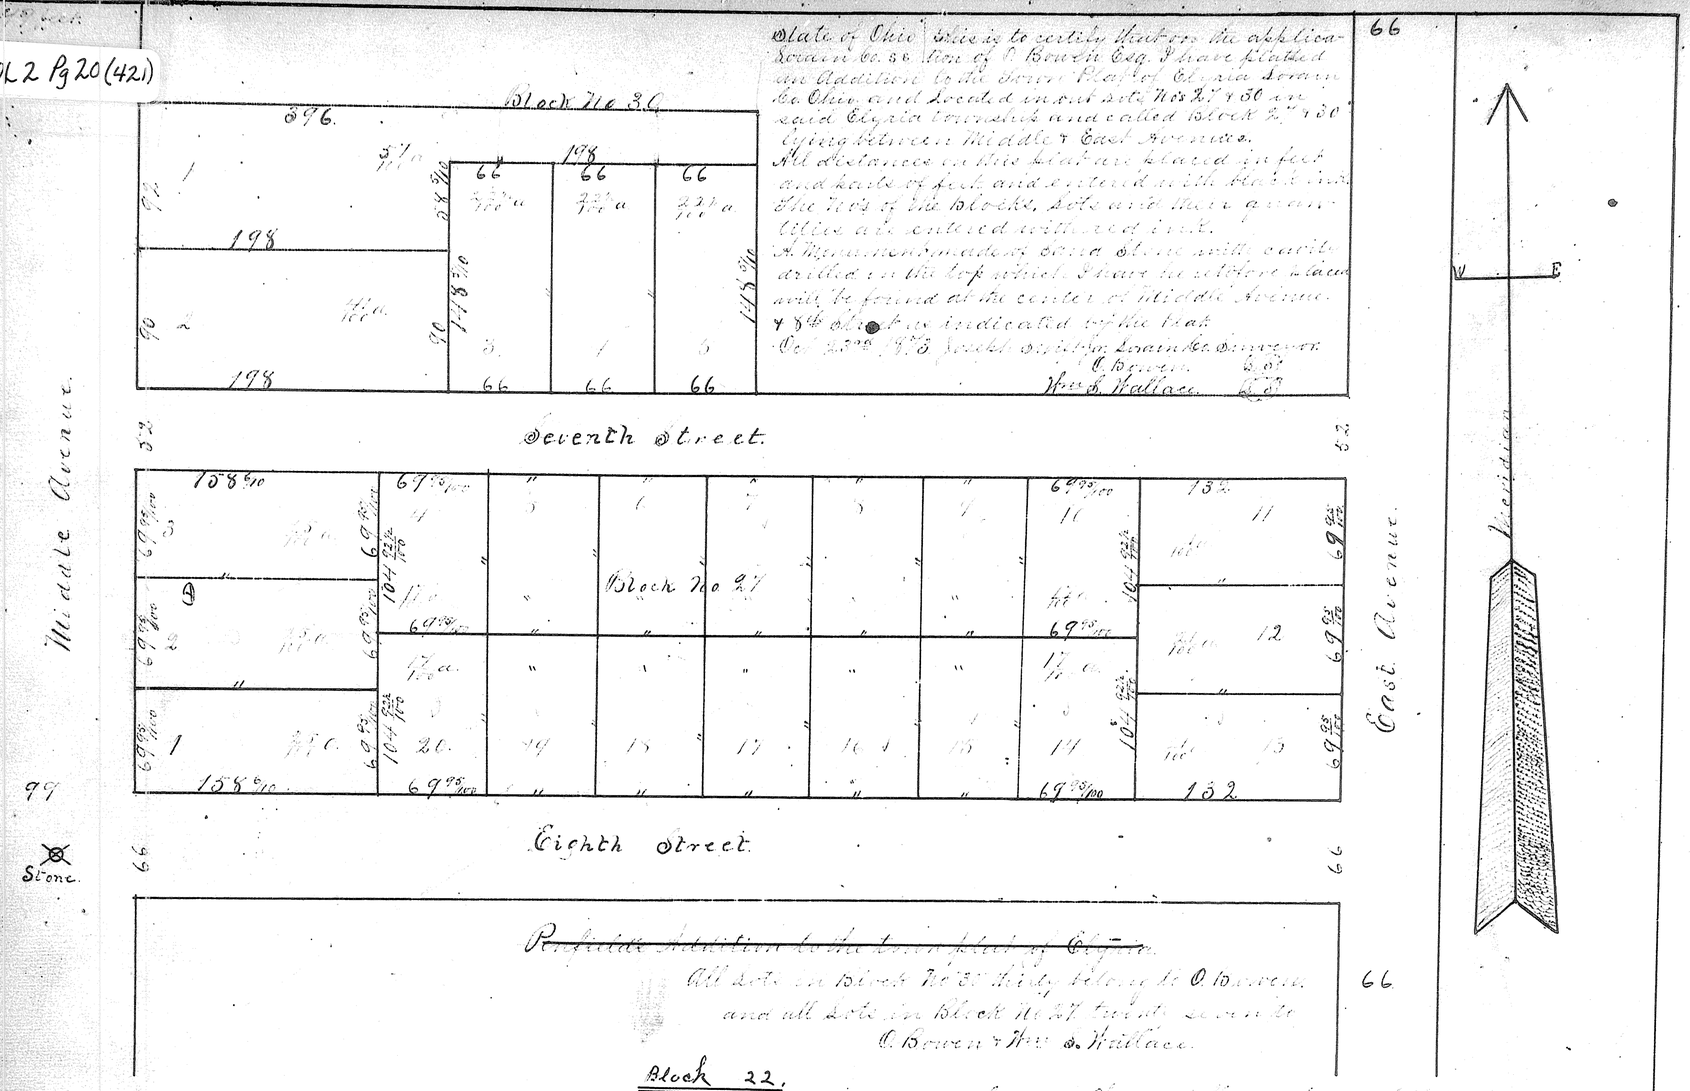

State of Ohio } This is to certify that on the application of O. Bowen Esq. I have platted an Addition to the town Plat of Elyria Lorain Co. Ohio and located in out lots Nos 27 & 30 in said Elyria township and called Block No 27 & 30 lying between Middle & East Avenues.
All distances on this plat are placed in feet and tenths of feet and entered with black ink. The Nos of the blocks, lots and their quantities are entered with red ink.
A Monument made of a Stone with cavity drilled in the top which I have in other places will be found at the center of Middle Avenue & 84 chains as indicated by the plat.
Oct 23rd 1873 Joseph Smith Lorain County Surveyor
O. Bowen
Wm S. Wallace

~~Penfield Addition to the town plat of Elyria.~~
All lots in Block No 30 thirty belong to O. Bowen
and all lots in Block No 27 twenty belong to
O. Bowen & Wm S. Wallace.

Block 22.

O. Bowen and Wm S. Wallace's
Addition to Village of Elyria.

State of Ohio } This 20th day of February A.D. 1874
Lorain County } personally came before the undersigned a Notary Public in & for said County, O. Bowen and Wm S. Wallace to me well known and acknowledged the same to be their free act and deed. In Witness my hand and seal this 20th day of February 1874 C. H. Johnson
Notary Public Lorain Co.
Rec'd Feb. 20 1874 at 4 P.M. in Book
February 26th 1874 John Standard Recorder

VOL 2 Pg 20 (422)

VOL 2 Pg. 20 (422)

Henry Austin's Addition to the Village of Elyria West of Black River.

(Not the Plat the same but was made the title of Lots 60 & 61 was in Henry Austin Not Robert Austin.)