VOL 2 Pg 22 (422)

A. H. Lake Subdivision of part of Lot 106. West of River Elyria London Co. Ohio.
Township Lot 106.

128. feet

34½ ft. 34½ ft. 34½ ft. 25½ ft.

4. 3. 2. 1.

35. ft. 35. ft. 35. ft. 91. ft.

Avenue

Lake

River

Road.

I Allen H. Lake hereby assent to adopt this plat and allotment and affirm that the same was made at my request. Witness my hand and seal this fourth day of April A.D. 1874
In presence of C. Downing
L. F. Eckman } Allen H. Lake (Seal)

The State of Ohio } Before me a justice of
Lorain County ss } the Peace, within & for said county personally appeared the above named Allen H. Lake and acknowledged that he did sign & seal the foregoing instrument and that the same is free act and deed. Witness my hand this 4th day of April A.D. 1874
Charles Downing
Justice of the Peace

Filed for Record April 6th 1874. Recorded April 7th 1874 Joseph Blanchard Recorder

Huron Road.

L. S. & M. S. R. R.

S. Div.

West

Main Street

Bridge

Huron Road.

Lot 94.

5. 4. 3. 2. 1.

L. S. & M. S. R. R.

Local

Lot 93.

Lot 105.

L. S. & T. V. R. R.

S. Div. L. S. & M. S. R. R.

N.

Recorded April 6th 1874 Joseph Blanchard Recorder

A. H. Lake subdivision of part of Lot 105. West of Elyria Lorain Co. Ohio

VOL 2 Pg 22 (422)

http://www.ahlinpd.com
Created by TIFF To PDF trial version, to remove this mark, please register this software.

VOL 2 Pg 22 (423)

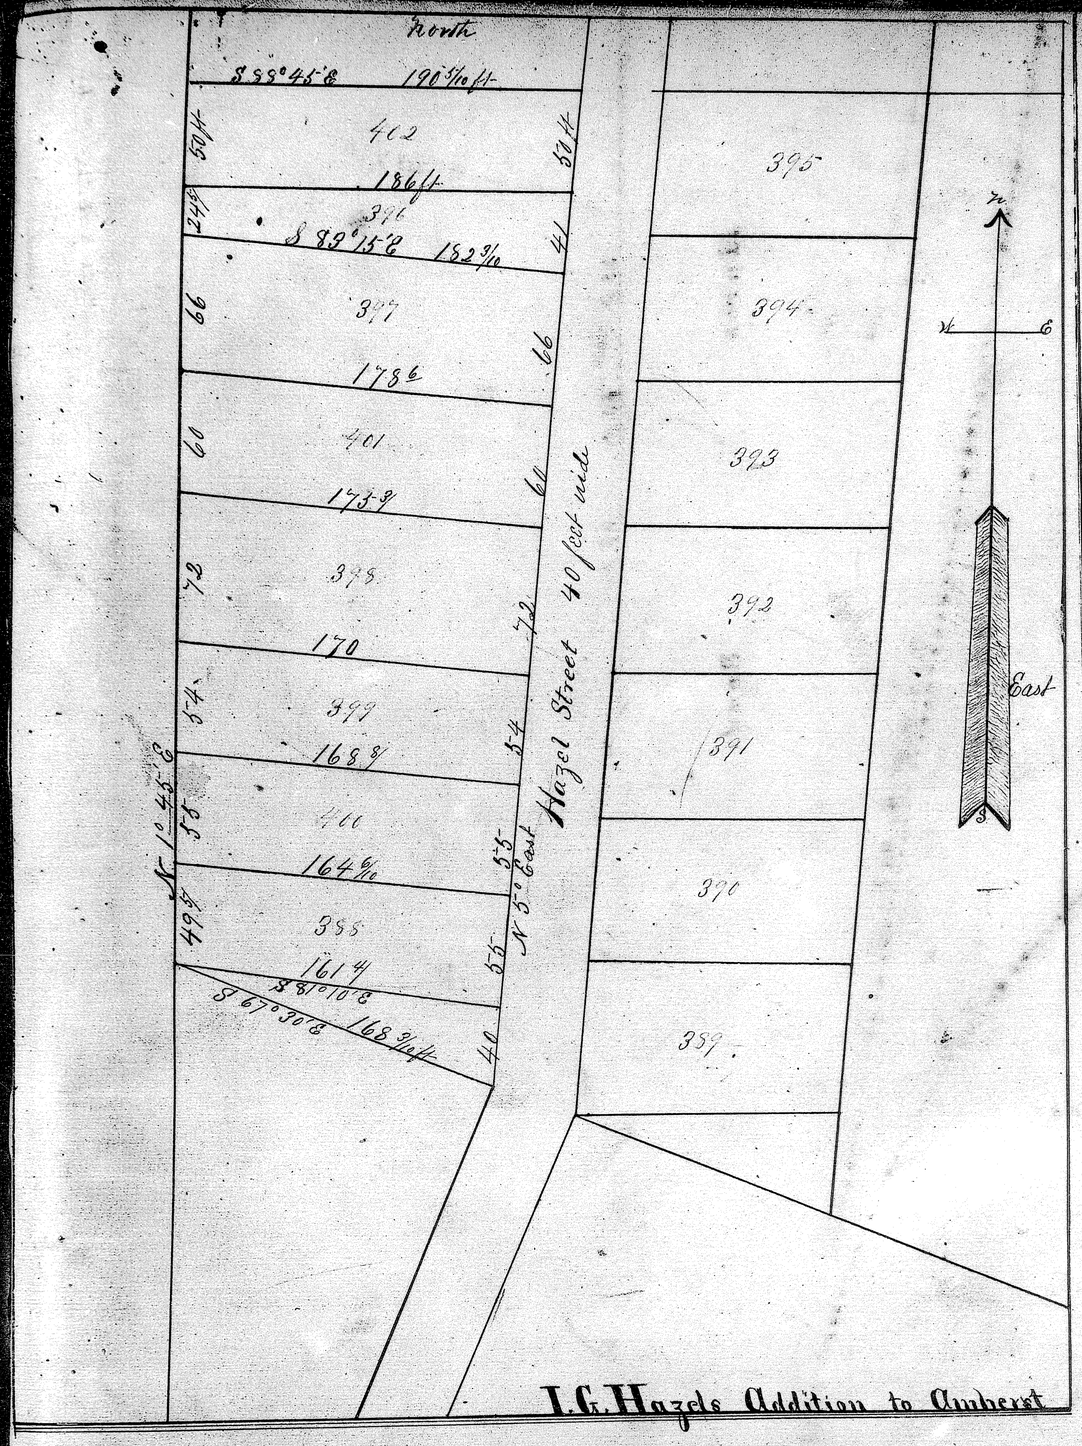

I. G. Hazels Addition to Amherst

I do hereby certify that the foregoing Plat is a true representation of an allotment made by me on the West side of Hazel Street and located in Township Lot No 37 Amherst Township — Note all distances are entered in feet + drawn on a scale of fifty feet to the inch

Joseph Swift Jr Sworn to Sworn to
Isaac G Hazel (Seal)

State of Ohio } This 11th day of April AD 1874 personally came before me
Lorain County ss } I. G. Hazel who signed + sealed the foregoing plat and acknowledged the signing and sealing thereof to be his free act + deed
E. G. Johnson
Notary Public (Seal)

Received for Record April 11th 1874
Recorded April 13th 1874 J. Blanchard Recorder.

Plat of the Addition of Selah Chamberlain and others to S. Chamberlains Addition to the Village of Charleston. All measures are in feet and tenths. The Blocks of the Addition are numbered in red. The lots are in black. I hereby certify said plat to be correct. Surveyed April 25th 1874. E. C. Kinney Dpy. Co. Surveyor.

VOL 2 Pg 22 (423)

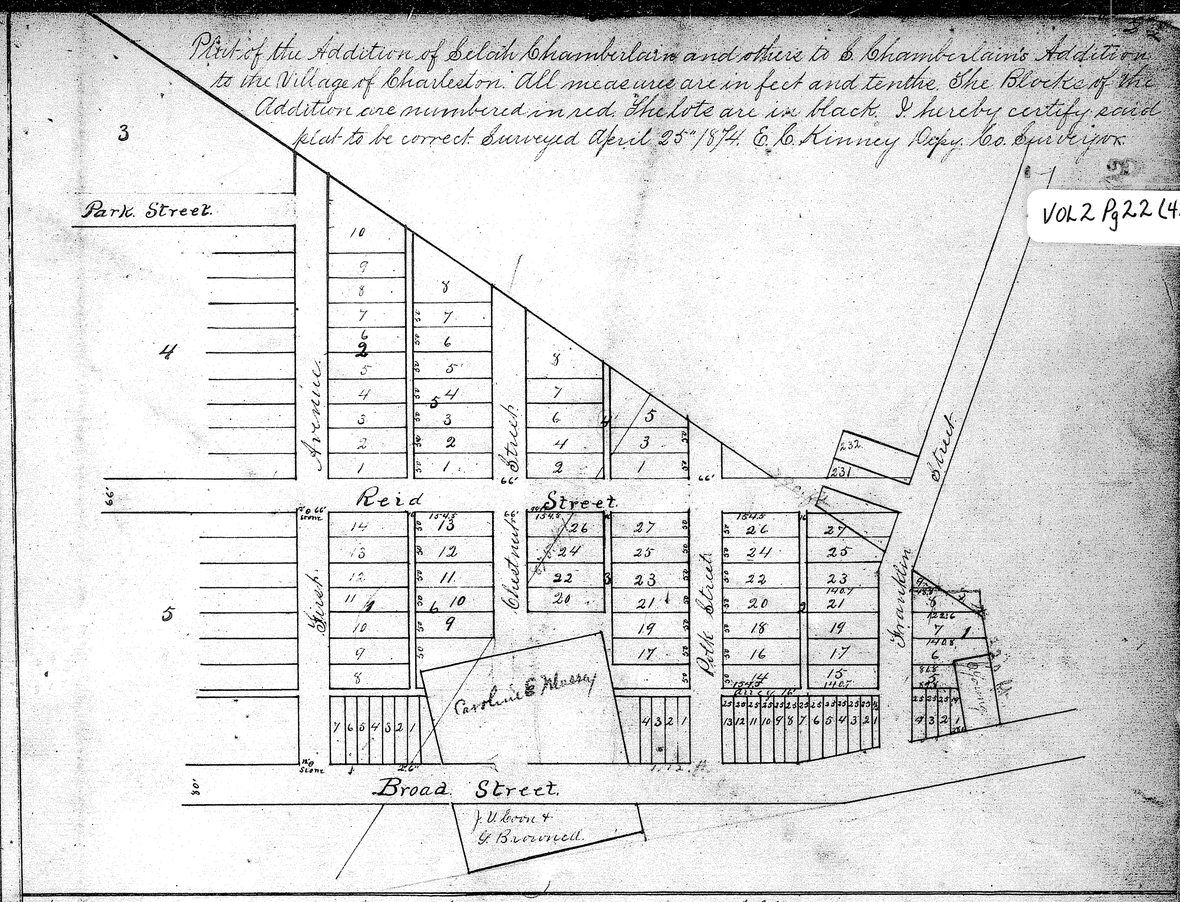

We certify this addition of Selah Chamberlain and others to S. Chamberlains addition to the Village of Charleston to be our free act and deed. Selah Chamberlain. Trustee. S. O. Edison. Henry E. Mussey

The State of Ohio
Cuyahoga Co. ss } Personally before me a Notary Public Selah Chamberlain, Simeon O. Edison and Henry E. Mussey who acknowledged this allotment to be their and the survey and plat their free act and deed.

Henry B. Seymour. Notary Public (Seal)

Recd. April 25th 1874. Recorded April 29th 1874.
John Blanchard. Recorder.

http://www.audiopdf.com
Created by TIFF To PDF trial version, to remove this mark, please register this software.