VOL 2 Pg 23 (423)

VOL 2 Pg 23 (423)

For order of Vacation of that part of this Plat which covers Lots numbered from 2. to 56 inclusive. See Lorain County Miscellaneous Records. Vol. No. 2. Pages 444 + 445.
John Blanchard. Recorder.

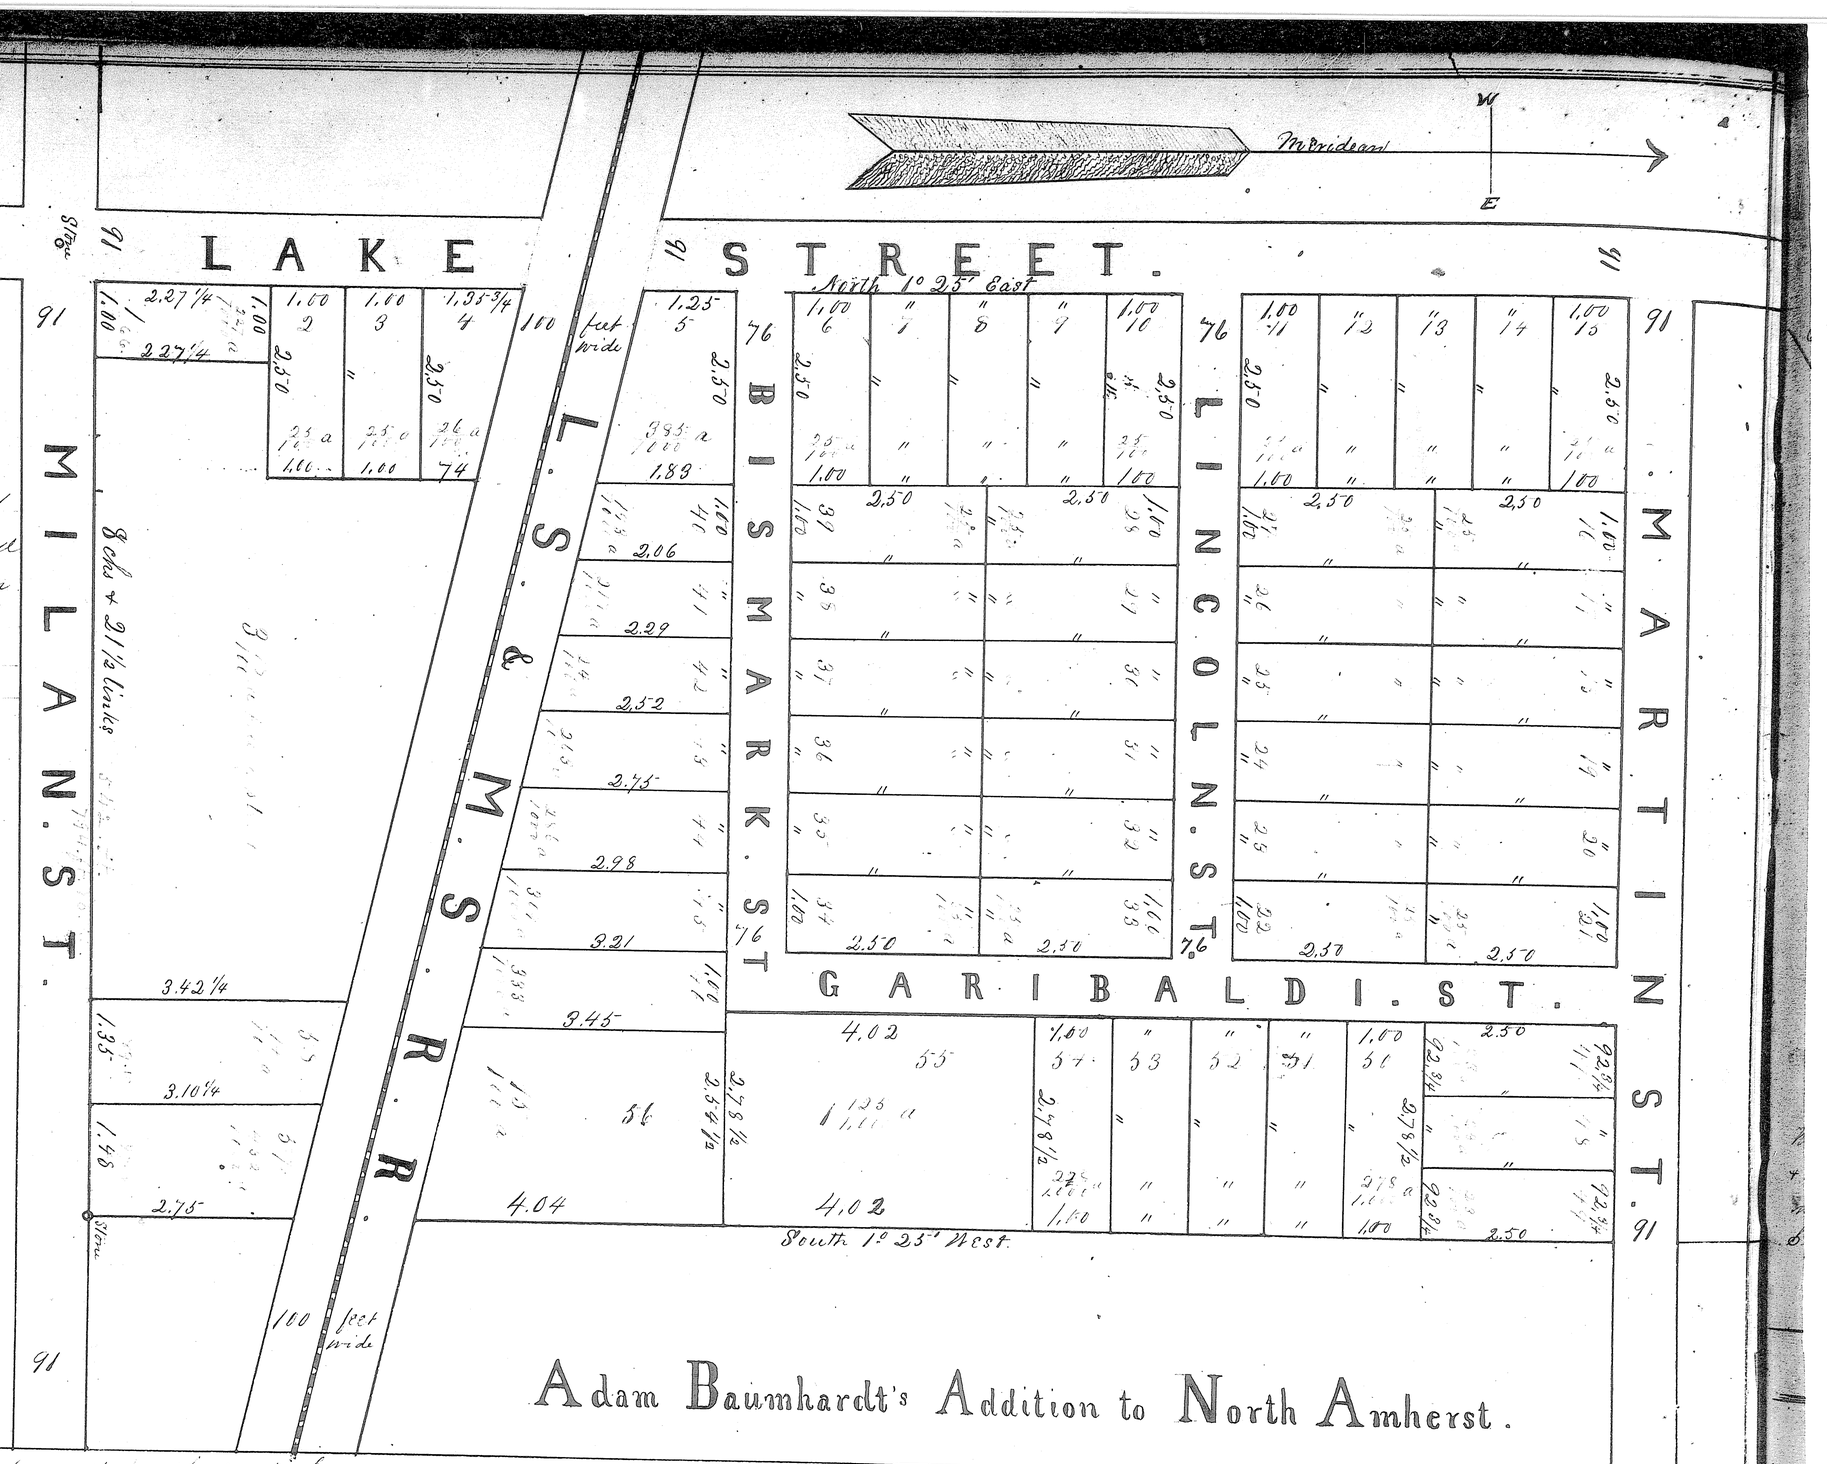

State of Ohio } I hereby certify that at the request of Adam Baumhardt Esq. I have surveyed and Platted an Addition in the form of Plat
Lorain Co ss } of North Amherst Lorain Co Ohio and located in the South West corner of Township's Lot No 18 and Lots numbered from 1 to 56
inclusive. Milan, Lake and Martin Streets are sixty feet in width. Bismark Lincoln & Garibaldi Streets being each forty feet in
The width & length of the Lots are indicated by the Plat and all distances are entered with black ink and bearings and angles
numbers of the Lots and the quantities are entered with red ink. Dec 24th 1873 Joseph Swift Lorain Co Surveyor

State of Ohio } On this 14th day of April A D 1874 personally came before me a Notary Public in and for said
Lorain Co ss } County Adam Baumhardt who signed and sealed the foregoing plat & allotment and acknowledged the
signing & sealing thereof to be his free act and deed. Witness my hand & Seal this 14th day of April A D 1874.
Adam Baumhardt
E. G. Johnson Notary Public
Rec'd April 14th 1874 Recorded April 15th 1874
John Blanchard Recorder

VOL 2 Pg 23 (423)

VOL 2 Pg 23 (423)

For order of Vacation of part of this Plat. See Lorain County Miscellaneous Records Volume No. 2. Page. 532. Said Vacation includes 74 lots and Aiken Street. The Lots excepted from this order are Lots Nos 1. 15. 16. 17. 19. 20. 38. 41. 42. 66. 67. 68. 69. 70. 89. 90. 91. 92. + 93. John Blanchard. Recorder

Aikin's amended Plat of Addition to Village of North Amherst.

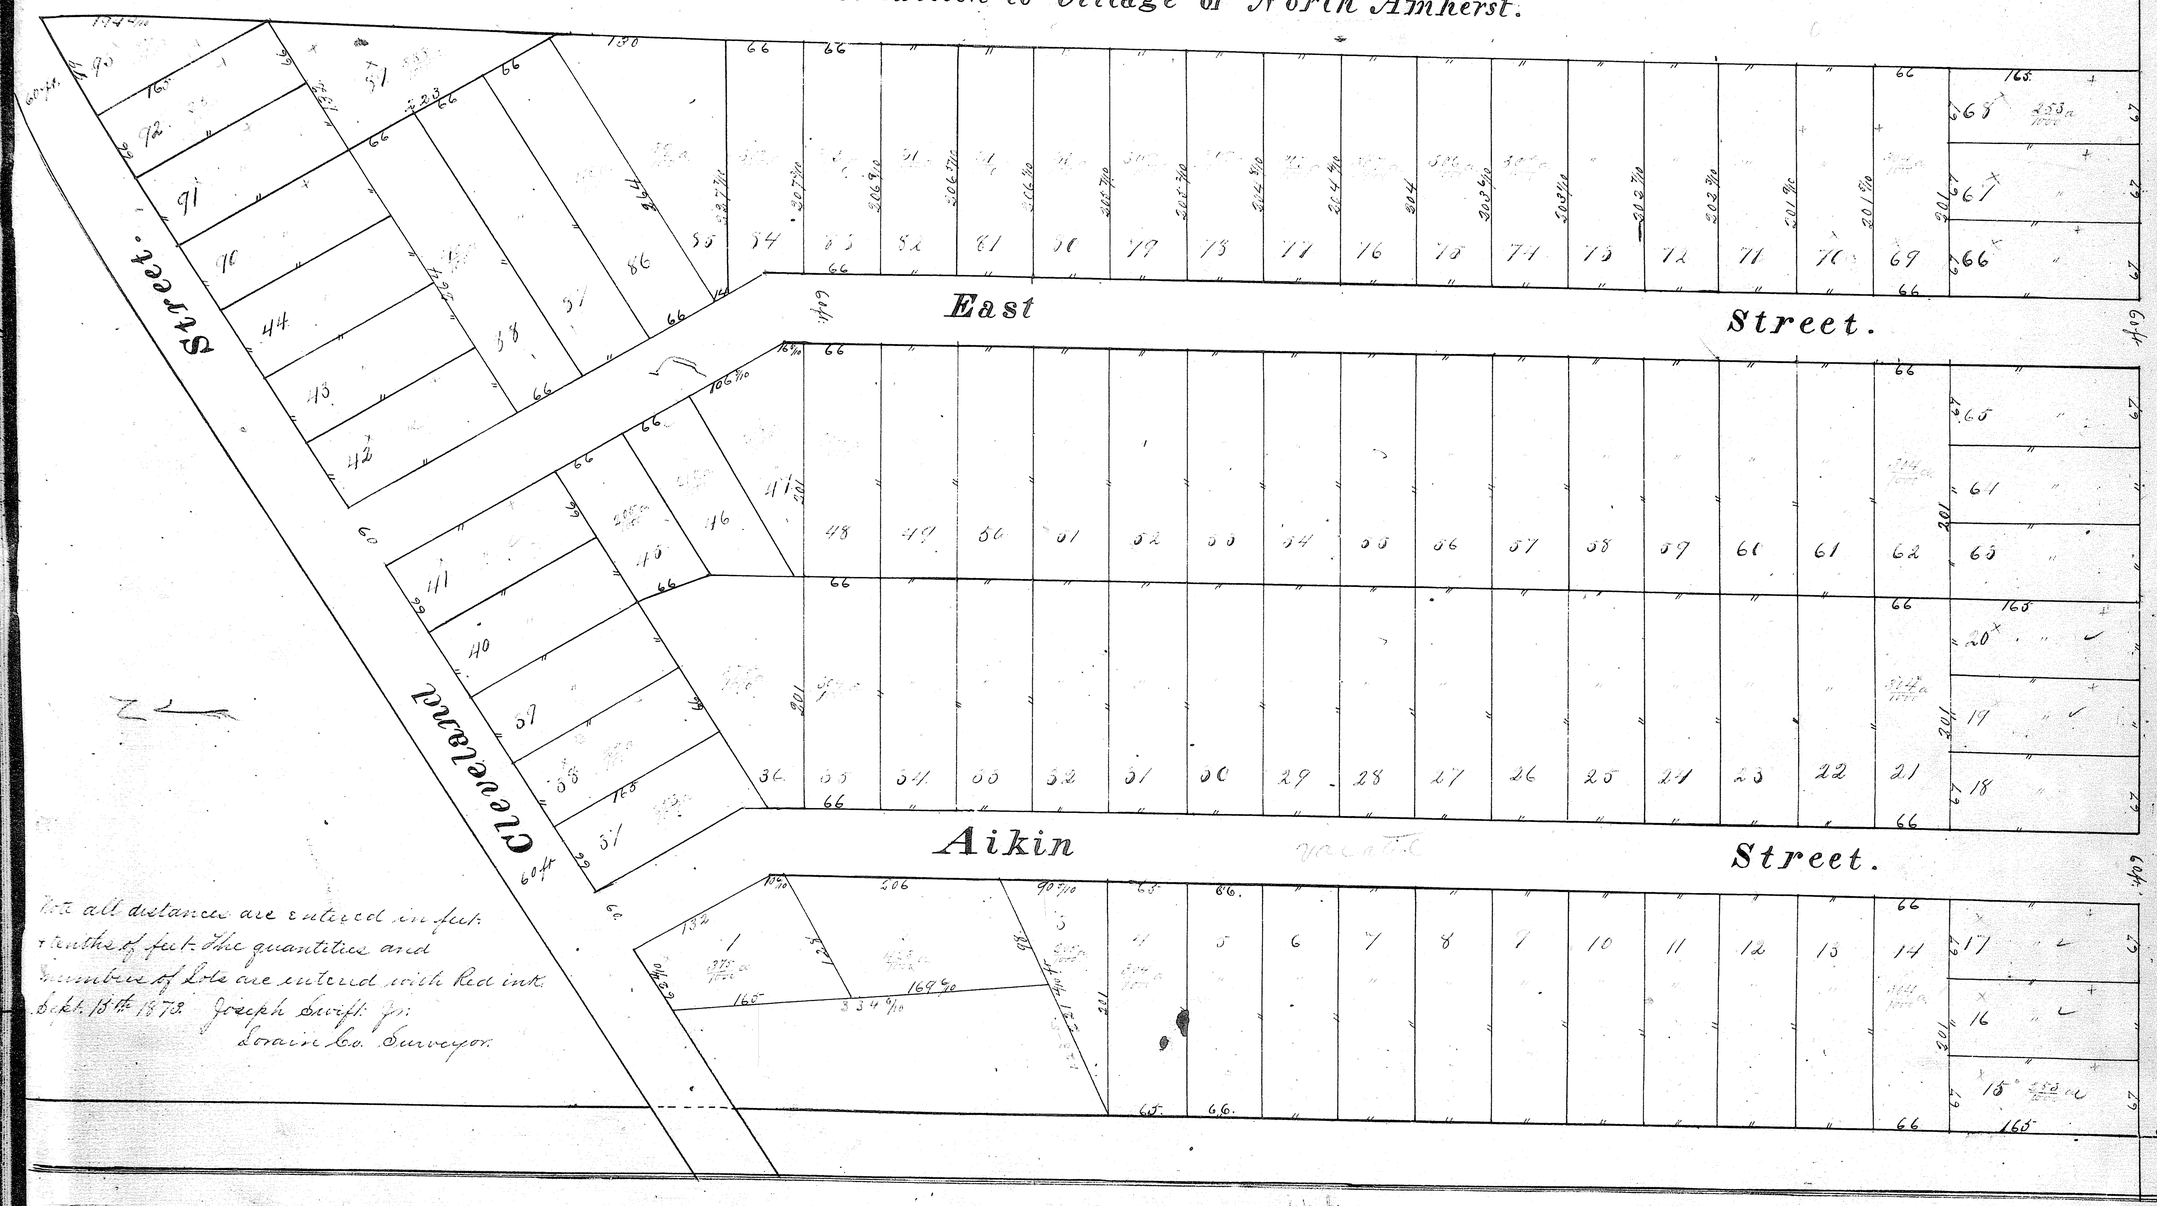

Note all distances are entered in feet + tenths of feet. the quantities and numbers of Lots are entered with Red ink.
Sept. 15th 1873 Joseph Swift Jr.
Lorain Co. Surveyor.

S. ROYCE'S SUBDIVISION OF LOT 118

Cor. of Lorain & Water Sts
Oberlin O

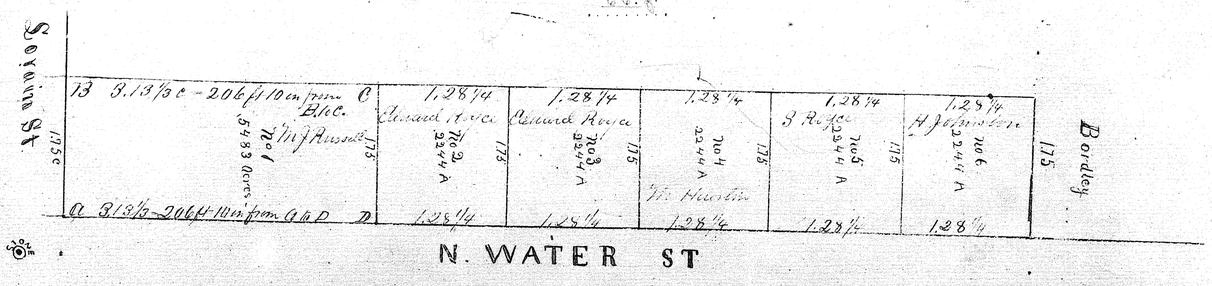

Surveyed May 23d 1873
C H Churchill Surv'r

Samuel Royce

The State of Ohio } Personally appeared Samuel Royce and acknowledged the within
Lorain County } subdivision of Village Lot No 118 and the east part of Aiken St No 117
the Original Owner of said land, to be his act and deed for the uses and purposes
behalf and as attorney for Mary Ann Russell and Leonard Royce the owners of said
lands. This 9th day of December 1874.
William P Ellis Justice of the Peace

Recorded Feb 19th 1875 Recorded March 3d 1875
John B Blanchard Recorder

whereof we hereunto set our hands and seals this 24th day of May A.D. 1880.

Signed, sealed and delivered in presence of Wm. H. Tucker, Charles Schmuck — Conrad Ballenhausen (Seal), Catharina Schueler (Seal)

The State of Ohio } Personally appeared before me a Justice of the Peace
Lorain County, ss. } in and for said County, Conrad Ballenhausen and Catharina Schueler, who acknowledged that they did sign and seal the within instrument and that the same is their free act and deed.

In witness whereof I hereunto set my hand this 24th day of May A.D. 1880.

Wm. H. Tucker, Justice of the Peace.

Recd. May 24th 1880 at 11½ A.M. Recorded May 24th 1880.

John Blanchard, Recorder.

The State of Ohio } In Common Pleas Court May Term 1880.
Lorain County, ss. } Journal Vol. 10. Page 357.

In the matter of Freda Aiken, Ex-parte.

Certified Copy of Journal Entry.

At this term this cause came on for hearing upon the petition of Plaintiff to vacate a part of the Town Plat known as Aiken's Amended Addition to the Town Plat of North Amherst and the Street known as Aiken Street therein. And the Court being fully advised therein from proof adduced in open Court find that the notice required to be given by the Statute in such a proceeding has been given as required by law. That the proceedings herein have been in all respects according to the law in such cases provided. And the Court being of the opinion that no person will sustain damage by reason of vacating the part of said Amended Plat described in Plaintiff's petition. It is therefore ordered and decreed that the prayer of the petition be granted, and that the part of Aiken's Amended Addition to the Incorporated Village of North Amherst which includes 74 lots and said Aiken Street, said Lots being all of the lots in said Aiken's Amended Addition except lots Nos. 1. 15. 16. 17. 19. 20. 38. 41. 42. 66. 67. 68. 69. 70. 89. 90. 91. 92. & 93. be vacated. Ordered that Plaintiff pay the costs of this proceeding, and in default thereof that execution issue therefor.

The State of Ohio } I, Henry J. Lewis, Clerk of the Common Pleas Court within
Lorain County, ss. } and for said County, in which court the files, journals and records of said Court are deposited by the laws of the State of Ohio to be held, hereby certify that the foregoing is a true and correct copy from the Journal of the proceedings of the Common Pleas Court within and for said County, in the matter of Freda Aiken, as the same appears on said Journal Vol. 10. Page 357, and that the same is a correct transcript thereof. In testimony whereof I do hereunto subscribe my name officially and affix the seal of said Court at the Court House in Elyria in said County this 3rd day of June A.D. 1880.

H. J. Lewis, Clerk. By H. G. Allen, Deputy Clerk. (Seal)

Recd. June 3rd 1880. Recorded June 8th 1880.

John Blanchard, Recorder.