VOL 2 Pg 25 (424)

VOL 2 Pg 25 (424)

FILM ROLL NO #18

Greggs Addition To Greggs Addition to village of Lorain.

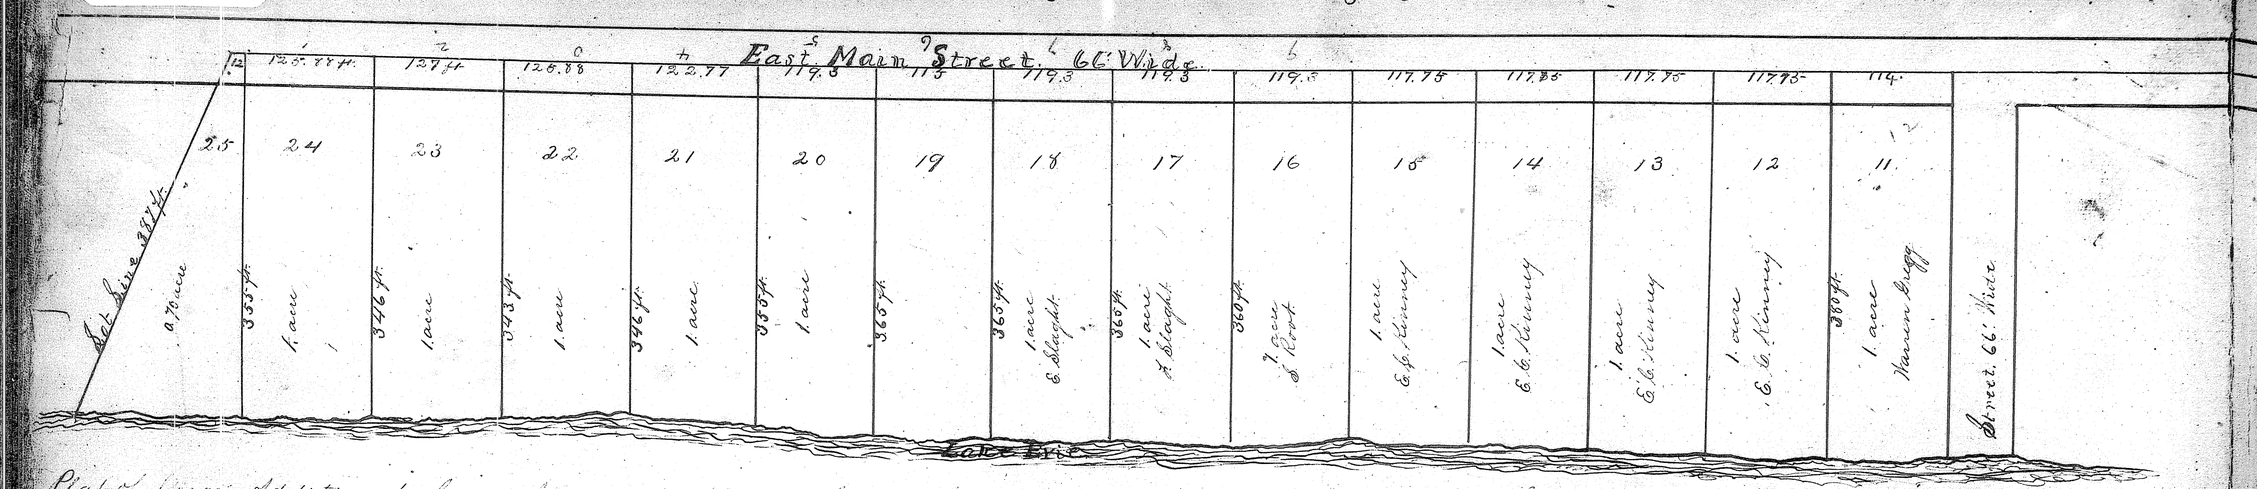

Plat of Greggs Addition to Greggs Addition to Village of Lorain. Surveyed by E. L. Kinney August 18th 1874 Scale 100 ft to one inch. The addition embraces lots No. 12 and 25 inclusive. Ebenezer Gregg. Proprietor. State of Ohio. Lorain County ss. Be it remembered that on this 5th day of September A.D. 1874 personally came before me a Notary Public in & for said County. Ebenezer Gregg who signed & sealed the foregoing, and acknowledged the signing & sealing thereof to be his free act & deed. E. L. Johnson Notary Public. Seal. Rec. Sept 5th 1874. Recorded Sept 11th 1874. John Blanchard. Recorder.

Winkles & Hurst's Subdivision in Lot No. 16. E. of River Elyria.

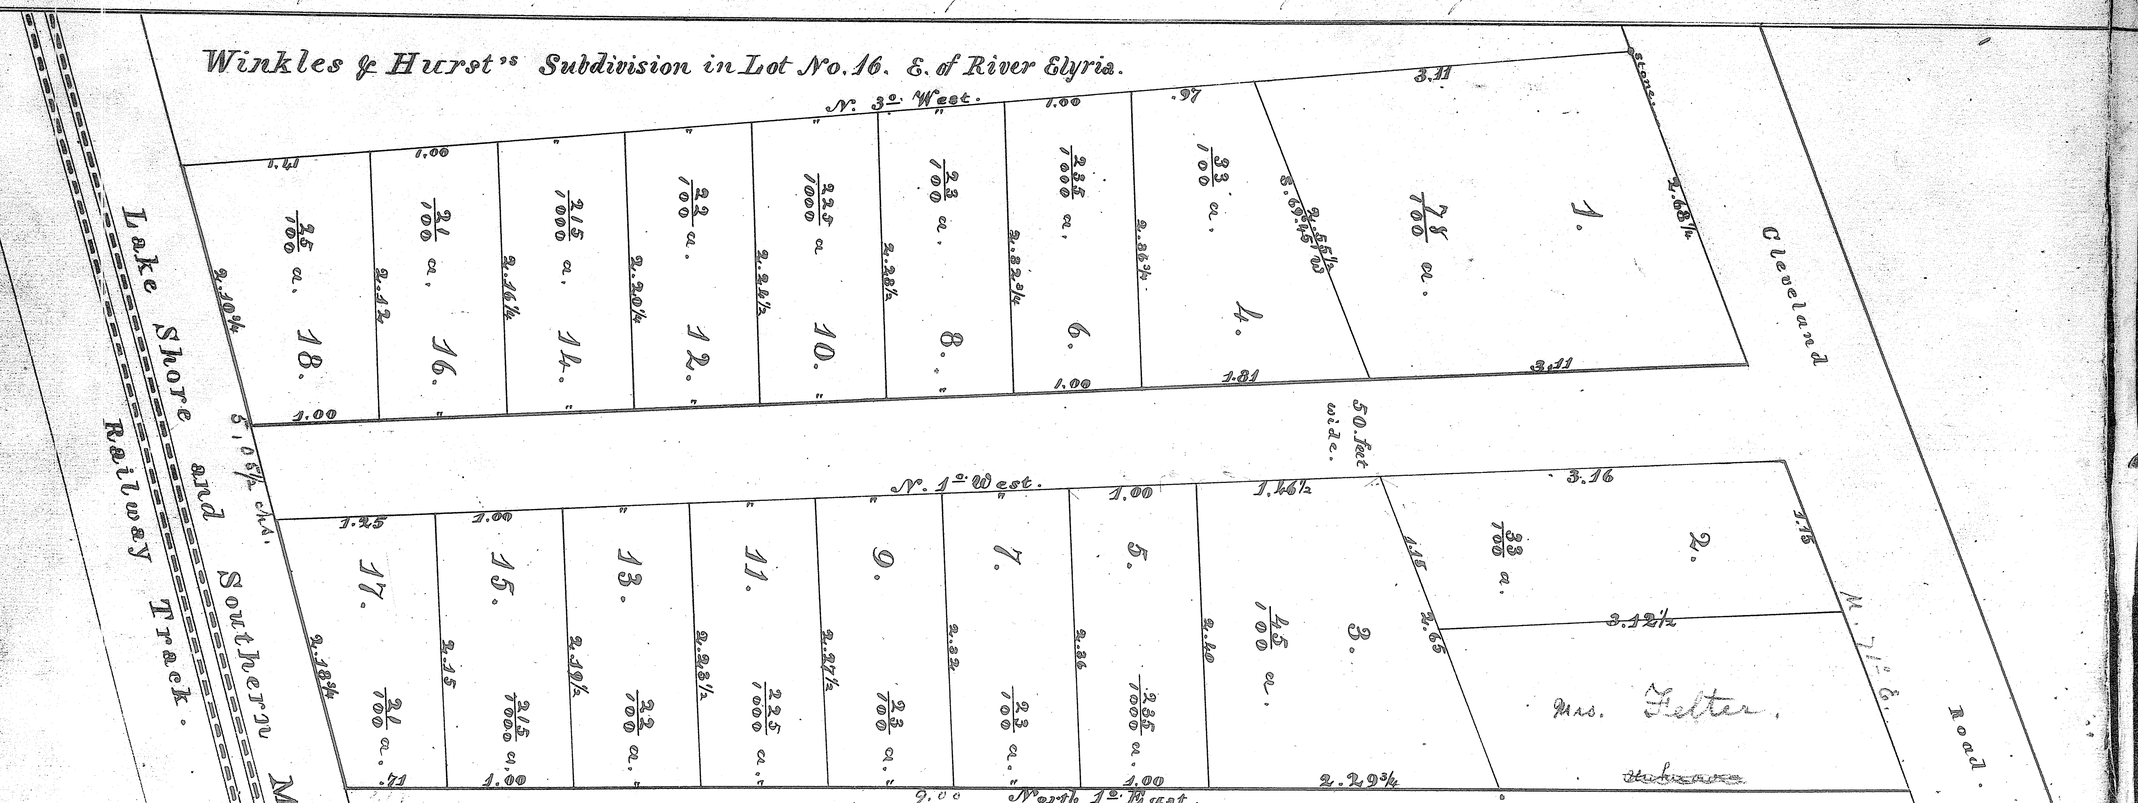

For Journal Entry of Part of this Plat. as to Vacation see deed Vol. 217 Page #173300

State of Ohio } This is to certify that at the request of F. T. Winkles & T. A. Hurst I have surveyed and platted an addition to the Town Lorain Co. Ohio. Plat of Elyria, Lorain Co Ohio. and called Winkles & Hurst's Addition, and located in lot No. 16 east of Black River. I surveyed the street fifty feet wide, and the lots as indicated by the distances given thereon. Also there is a stone monument with a cavity in the top located at the North West corner of Lot No. 1 and on the South line of the Cleveland Road. All distances are entered in chains & links with black ink, and the numbers of the lots with big quantities are entered with red ink. Plat drawn on a scale of Eighty (80) links to the inch. June 12th 1874 Joseph Wright Jr. Lorain Co. Surveyor.

State of Ohio } F. T. Winkles Seal

Lorain County } On this 2d day of December A.D. 1874 personally came before me a Notary Public in and for said County F. T. Winkles and T. A. Hurst who signed and sealed the instrument and acknowledged the same to be their free act & deed. E. L. Johnson Notary Public Seal. Rec. Dec 2d 1874. Recorded Dec 3 1874. John Blanchard Recorder.

http://www.adobe.com
Created by TIFF To PDF trial version, to remove this mark, please register this software.

VOL 2 Pg 25 (424)

VOL 2 Pg 25 (424)

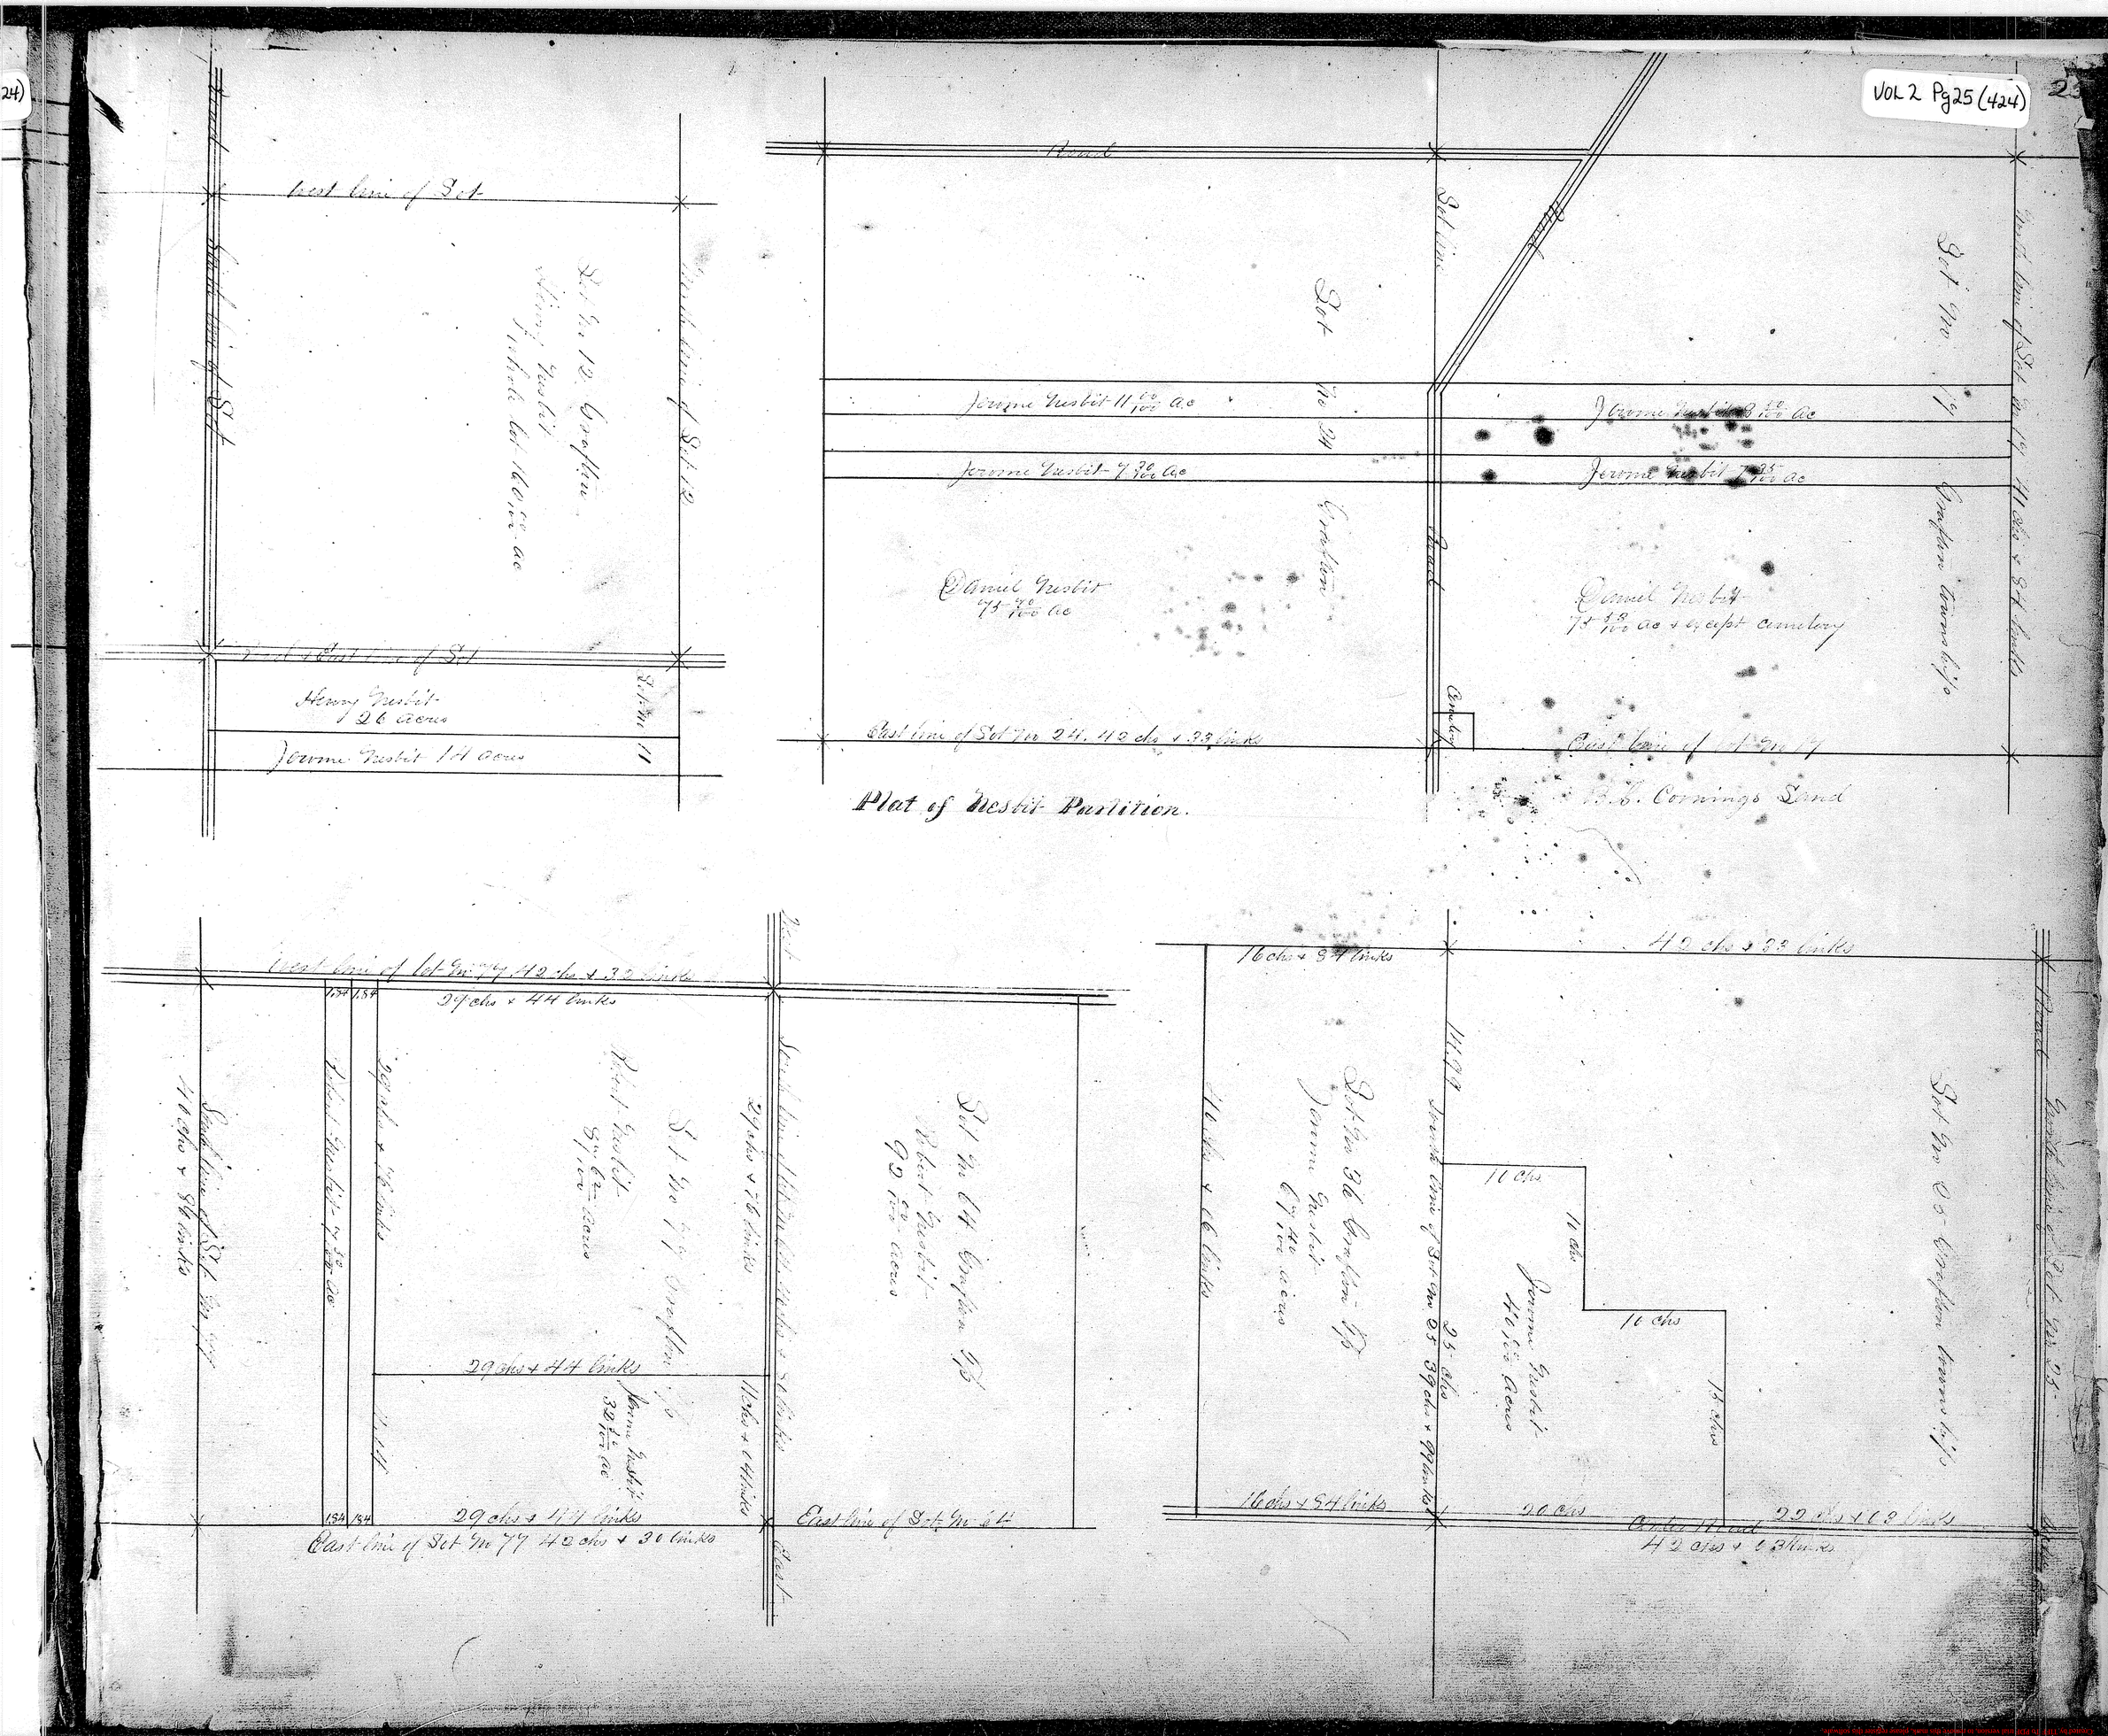

Plat of Nesbit Partition.