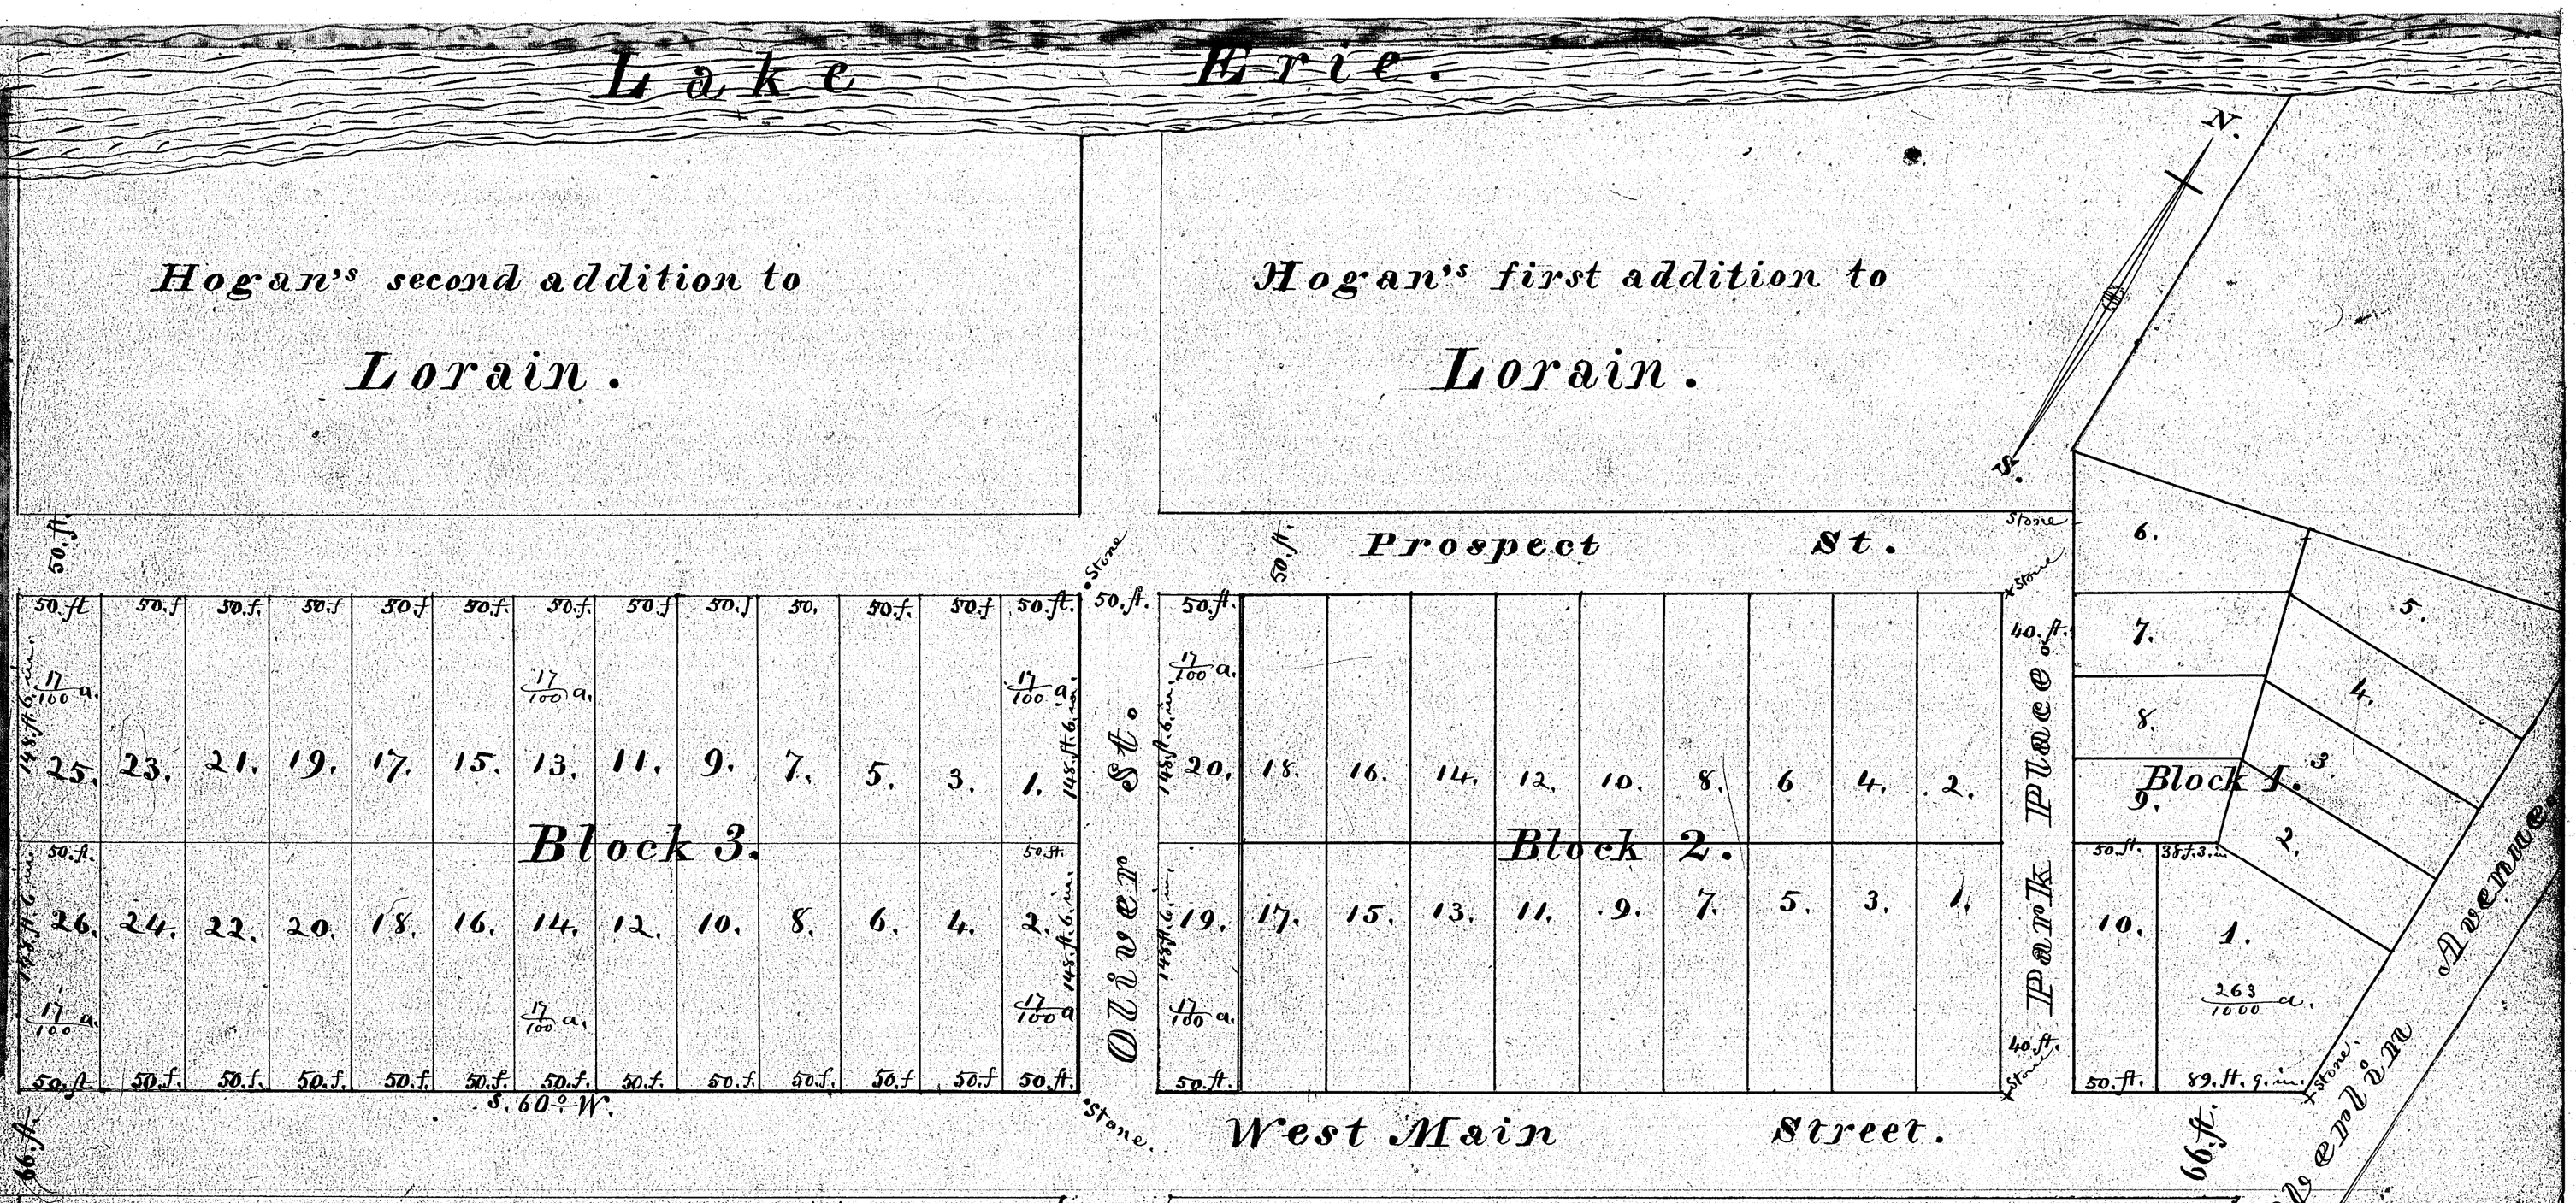

Gilbert Hogan. (Seal)

The State of Ohio, Lorain County, SS. } Personally appeared before me, a Notary Public in and for said County, Gilbert Hogan the owner of the above Plat and Surveyors Certificate and accompanying this acknowledgment, and acknowledged the signing and sealing thereof to be his free act and deed. In testimony whereof I hereunto set my hand and official seal this 13 day of March A.D. 1880. L. S. Frank Hogan. Notary Public.
Signed in presence of Frank Hogan. Fred. H. Gates.

I hereby certify that this Plat Hogan's second addition to Lorain was accepted by the Town Council of the incorporated Village of Lorain at a regular meeting of said Council held February 3d 1880. Frank Hogan Mayor. (L.S.)

Recd. March 13th 1880. Recorded March 13th 1880.
John Blanchard. Recorder.

I hereby certify that I have surveyed and platted for G. Hogan a part of original Lots No. 26. and 27. Great Lot No. 2. Township of Black River Lorain Co. Ohio, and now made Hogan's Second addition to the Corporation Plat of Lorain. Be it further known that I surveyed and added to Block No. 2. Hogan's first addition two lots to the westerly part of said Block, 50. by 148½ feet and marked 19. & 20. I then surveyed a street west of said Block 50. feet in width and continued the same to Lake Erie. I then surveyed the land westerly along West Main Street and divided the same into Lots one tier of Lots being on West Main Street and the other on an extension of Prospect Street same Lots being 50. by 148. feet 6. inches. Said Lots are numbered from 1. to 26. I also surveyed a street 50. feet wide west of said Lots extending to Lake Erie.
Plat drawn to scale 66. feet to 1. inch. All corners marked by Stakes — two stones were planted as indicated on Plat one foot from street lines. Elyria O. Oct. 16. 1879.
Attest — L. F. Ward. County Surveyor