G. J. Clark's Sub-division in Lot One, Tract One, Lorain.

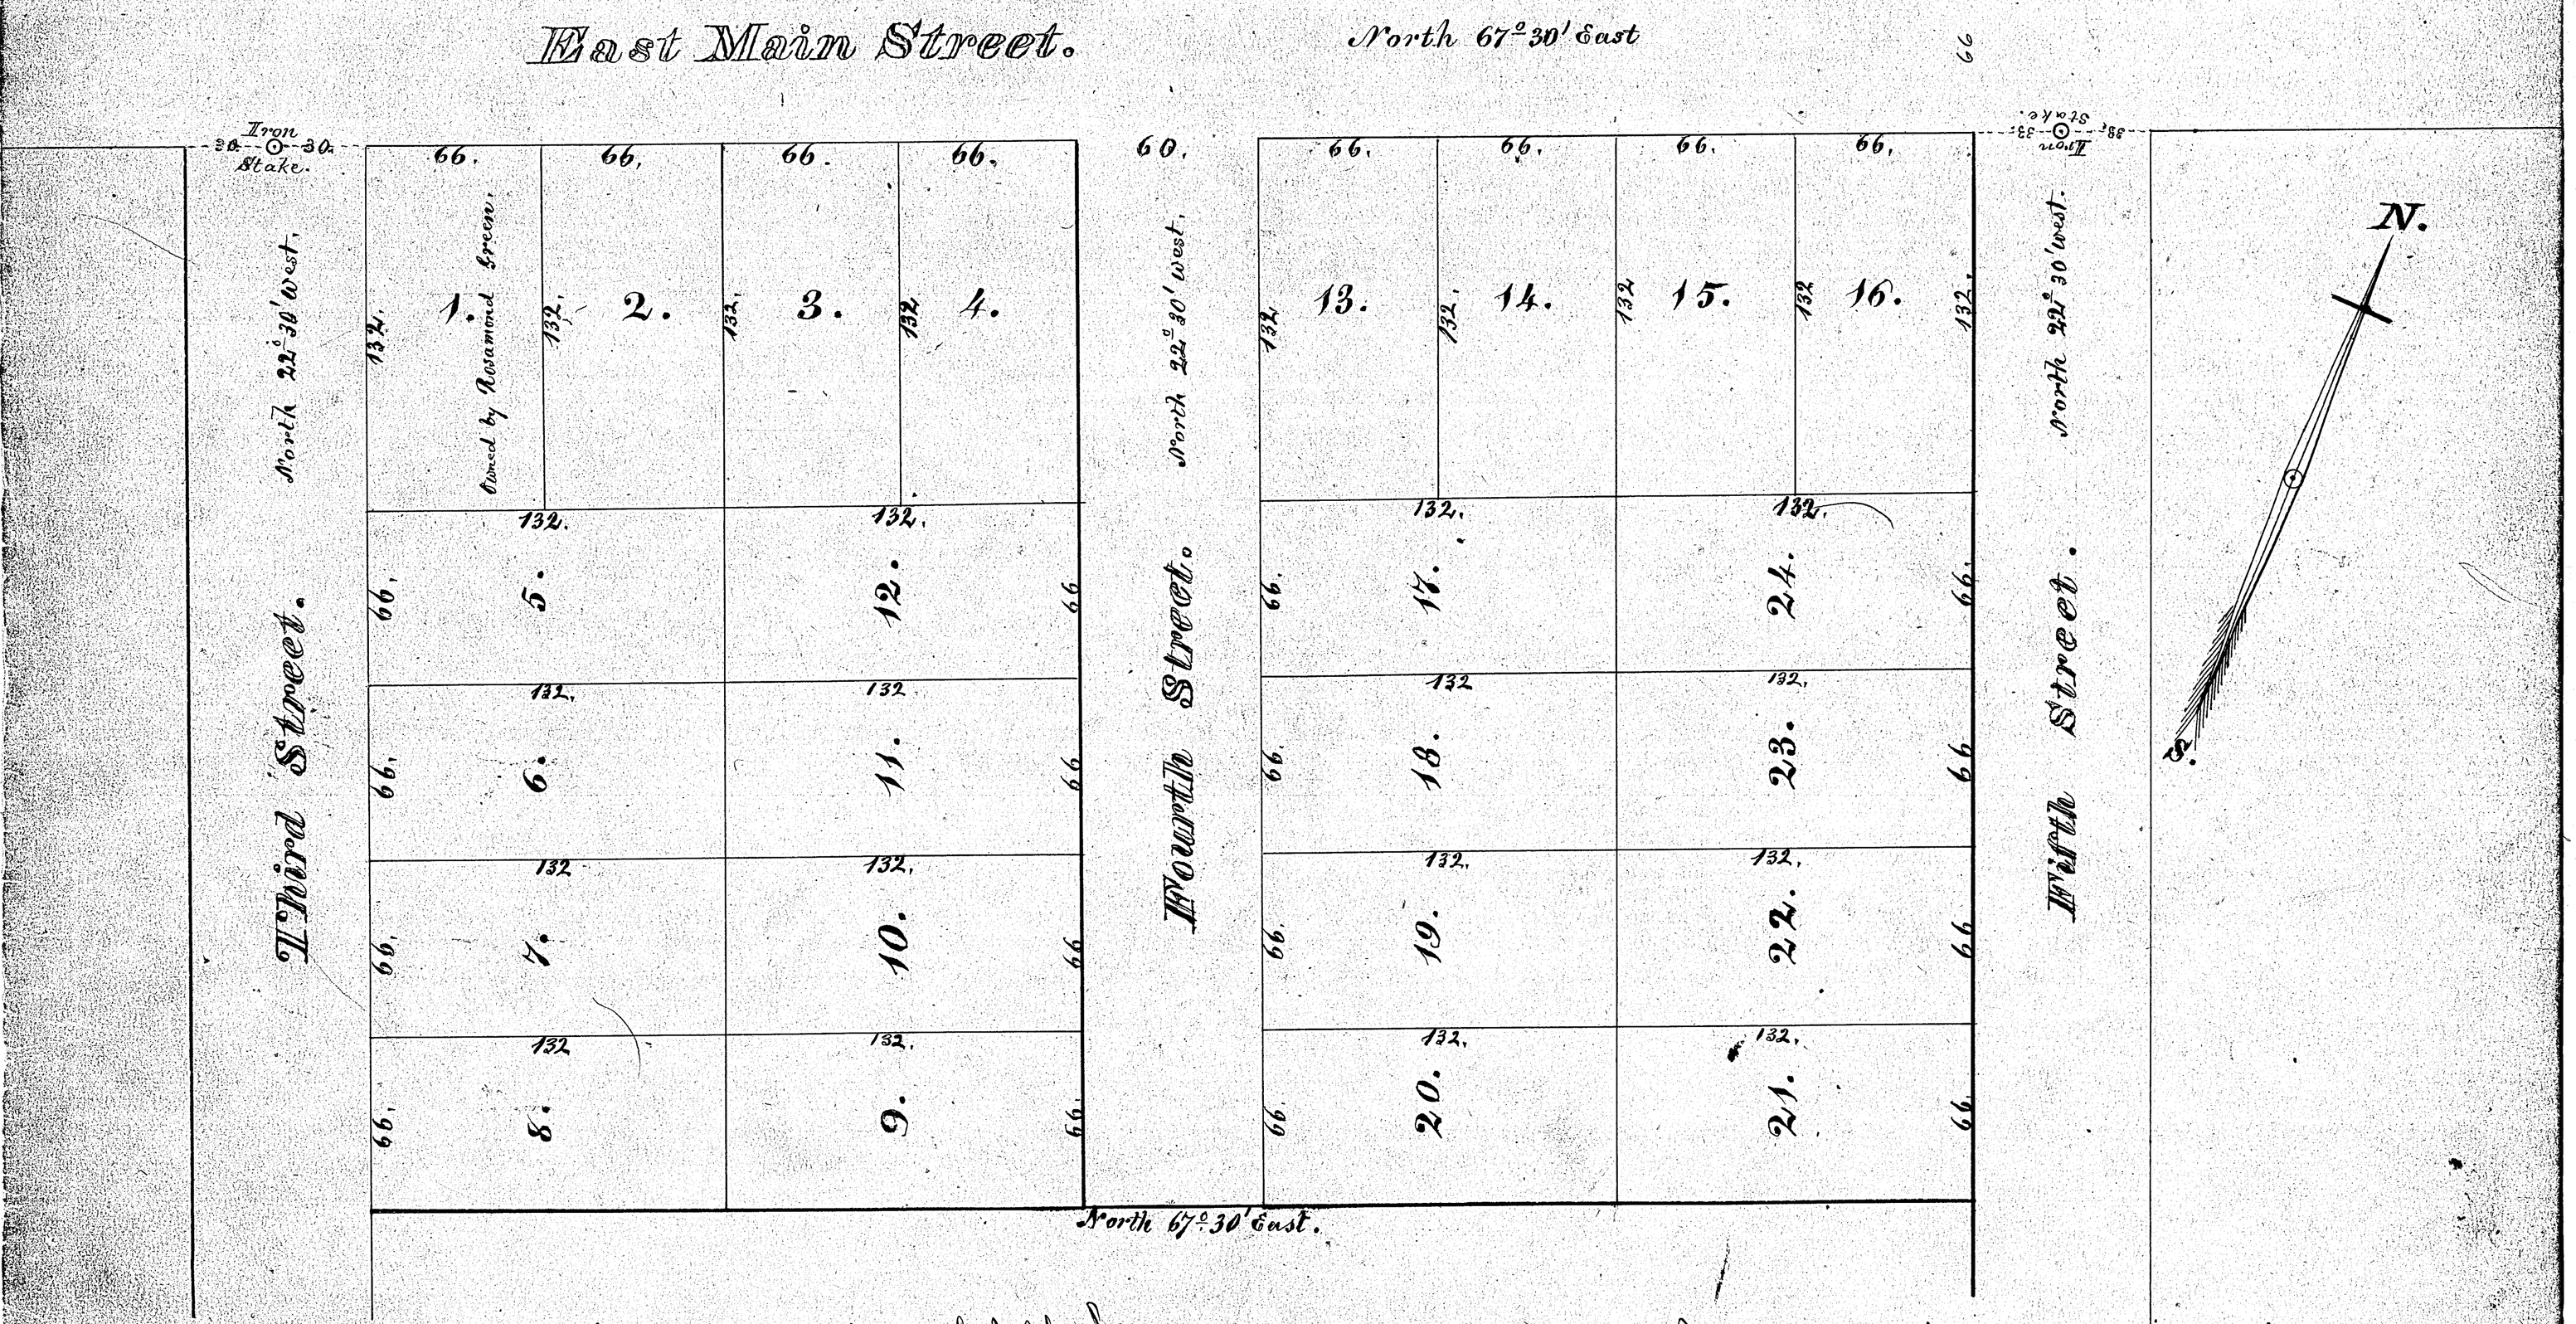

We the Common Council of the Village of Lorain hereby accept and adopt this Addition as a part of the Plat of said Village. A. R. Fitzgerald. Mayor
John Stack, Clerk Pro Tem
Signed and sealed this 25th day of March A.D. 1881.
L. S.

Plat of G. J. Clark's Addition to The Village of Lorain, located in the east middle part of Lot No. One in Tract No. One in the Village of Lorain County of Lorain and State of Ohio.
This Plat is made on the scale of forty feet to one inch. all measures are given in feet. I hereby certify this survey and plat to be correct.
West A. Lumm. C. E.

We G. J. Clark and Rosamond Green hereby certify this Addition to the Village of Lorain to be our free act and deed. G. J. Clark. Seal
Signed and sealed in presence of Frank Hogan. Samuel Clifford
Rosamond Green Seal mark

The State of Ohio, Lorain County, ss. Before me a Notary Public in and for said County personally appeared the above named G. J. Clark and Rosamond Green and acknowledged that they did sign and seal the foregoing Instrument and that the same is their free act and deed.
In witness whereof I have hereunto set my hand & official Seal this 23d day of March A.D. 1881. Frank Hogan. Notary Public
L. S.

Recd April 2d 1881. Recorded April 12th 1881.
John Blanchard Recorder.