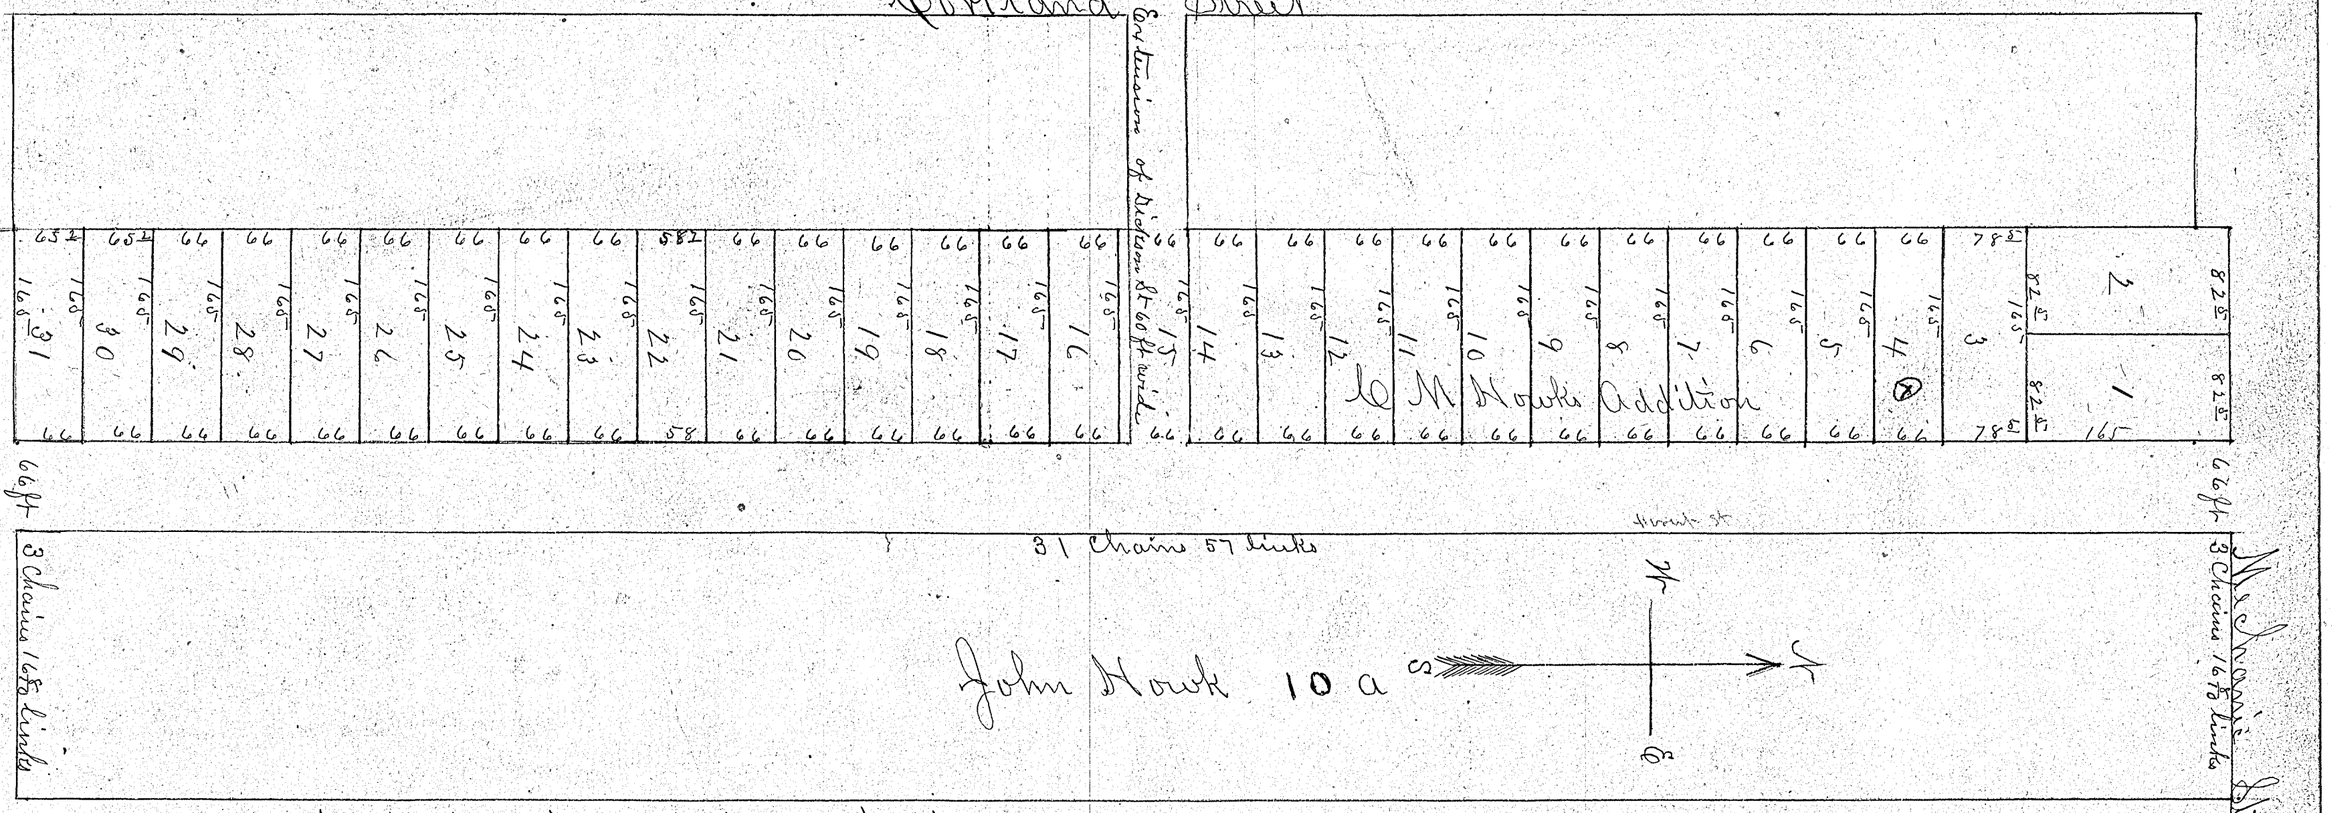

L M Hawks Addition to Wellington

Being a part of Lot No 22 east of the Village of Wellington

Beginning at the North East corner of Lot No 92 of R A Norr's addition and 33 feet south of center of Mechanic St running along said Mechanic St 2 chains. 50 links. 165 ft. then 66 ft for a st thence running said St South 1° west parallel with Cortland St 31 Chains 57 links to land of one Phelps. Making thirty one (31) lots on west side of said St. each 66 x 165 feet and containing one fourth of an acre (1/4 a) each. excepting Lots 1-2-3-22-30 & 31. Lots No 1 & 2 fronting on Mechanics St 82½ feet and running back 165 feet. containing (31 1/4) thirty one and one fourth hundredths of an acre of land each. Lot No 3 being 78½ x 165 feet and containing twenty nine three fourths hundredths of an acre of land ($\frac{29\ 3/4}{100}$) Lot No 22 being 58 feet front on said new St by 165 feet deep and 58½ feet on back containing twenty two and one fourth hundredths of an acre of land ($\frac{22\ 1/4}{100}$). Lots No 30 & 31 being 66 feet front on said St & 165 feet deep and 65½ feet wide on back containing twenty four nine hundredths acres ($\frac{24\ 9}{100}$)

I hereby certify that the accompaning plat is a true representation of the said Lots as laid out by me and surveyed the 9th & 10th days of March 1884

N F Ward Surveyor

This plat was accepted of Lots one to fourteen inclusive by the Council of Wellington at a regular meeting held April 14th A D 1884

R N Goodwin
Clerk

F R Merrick (Seal)
Mayor

Received April 22nd 1884 at 9 A M
Recorded April 22nd 1884 in Lorain County Plat Book Vol 3 Page 22
W E Ibbotson Recorder

The State of Ohio } Before me a Notary Public
Lorain County ss } in and for said County personally came Mrs Adelaide Hawk, widow of Charles Hawk deceased and owner of the above addition to the Village of Wellington and acknowledged the foregoing plat and purport thereof and her signature thereto to be her free act and voluntary deed

Adelaide Hawk (Seal)

Given under my hand & official seal this 17th day of March A D 1884

Joseph M Dickson (Seal)
Notary Public