Incorporation of Rochester Village

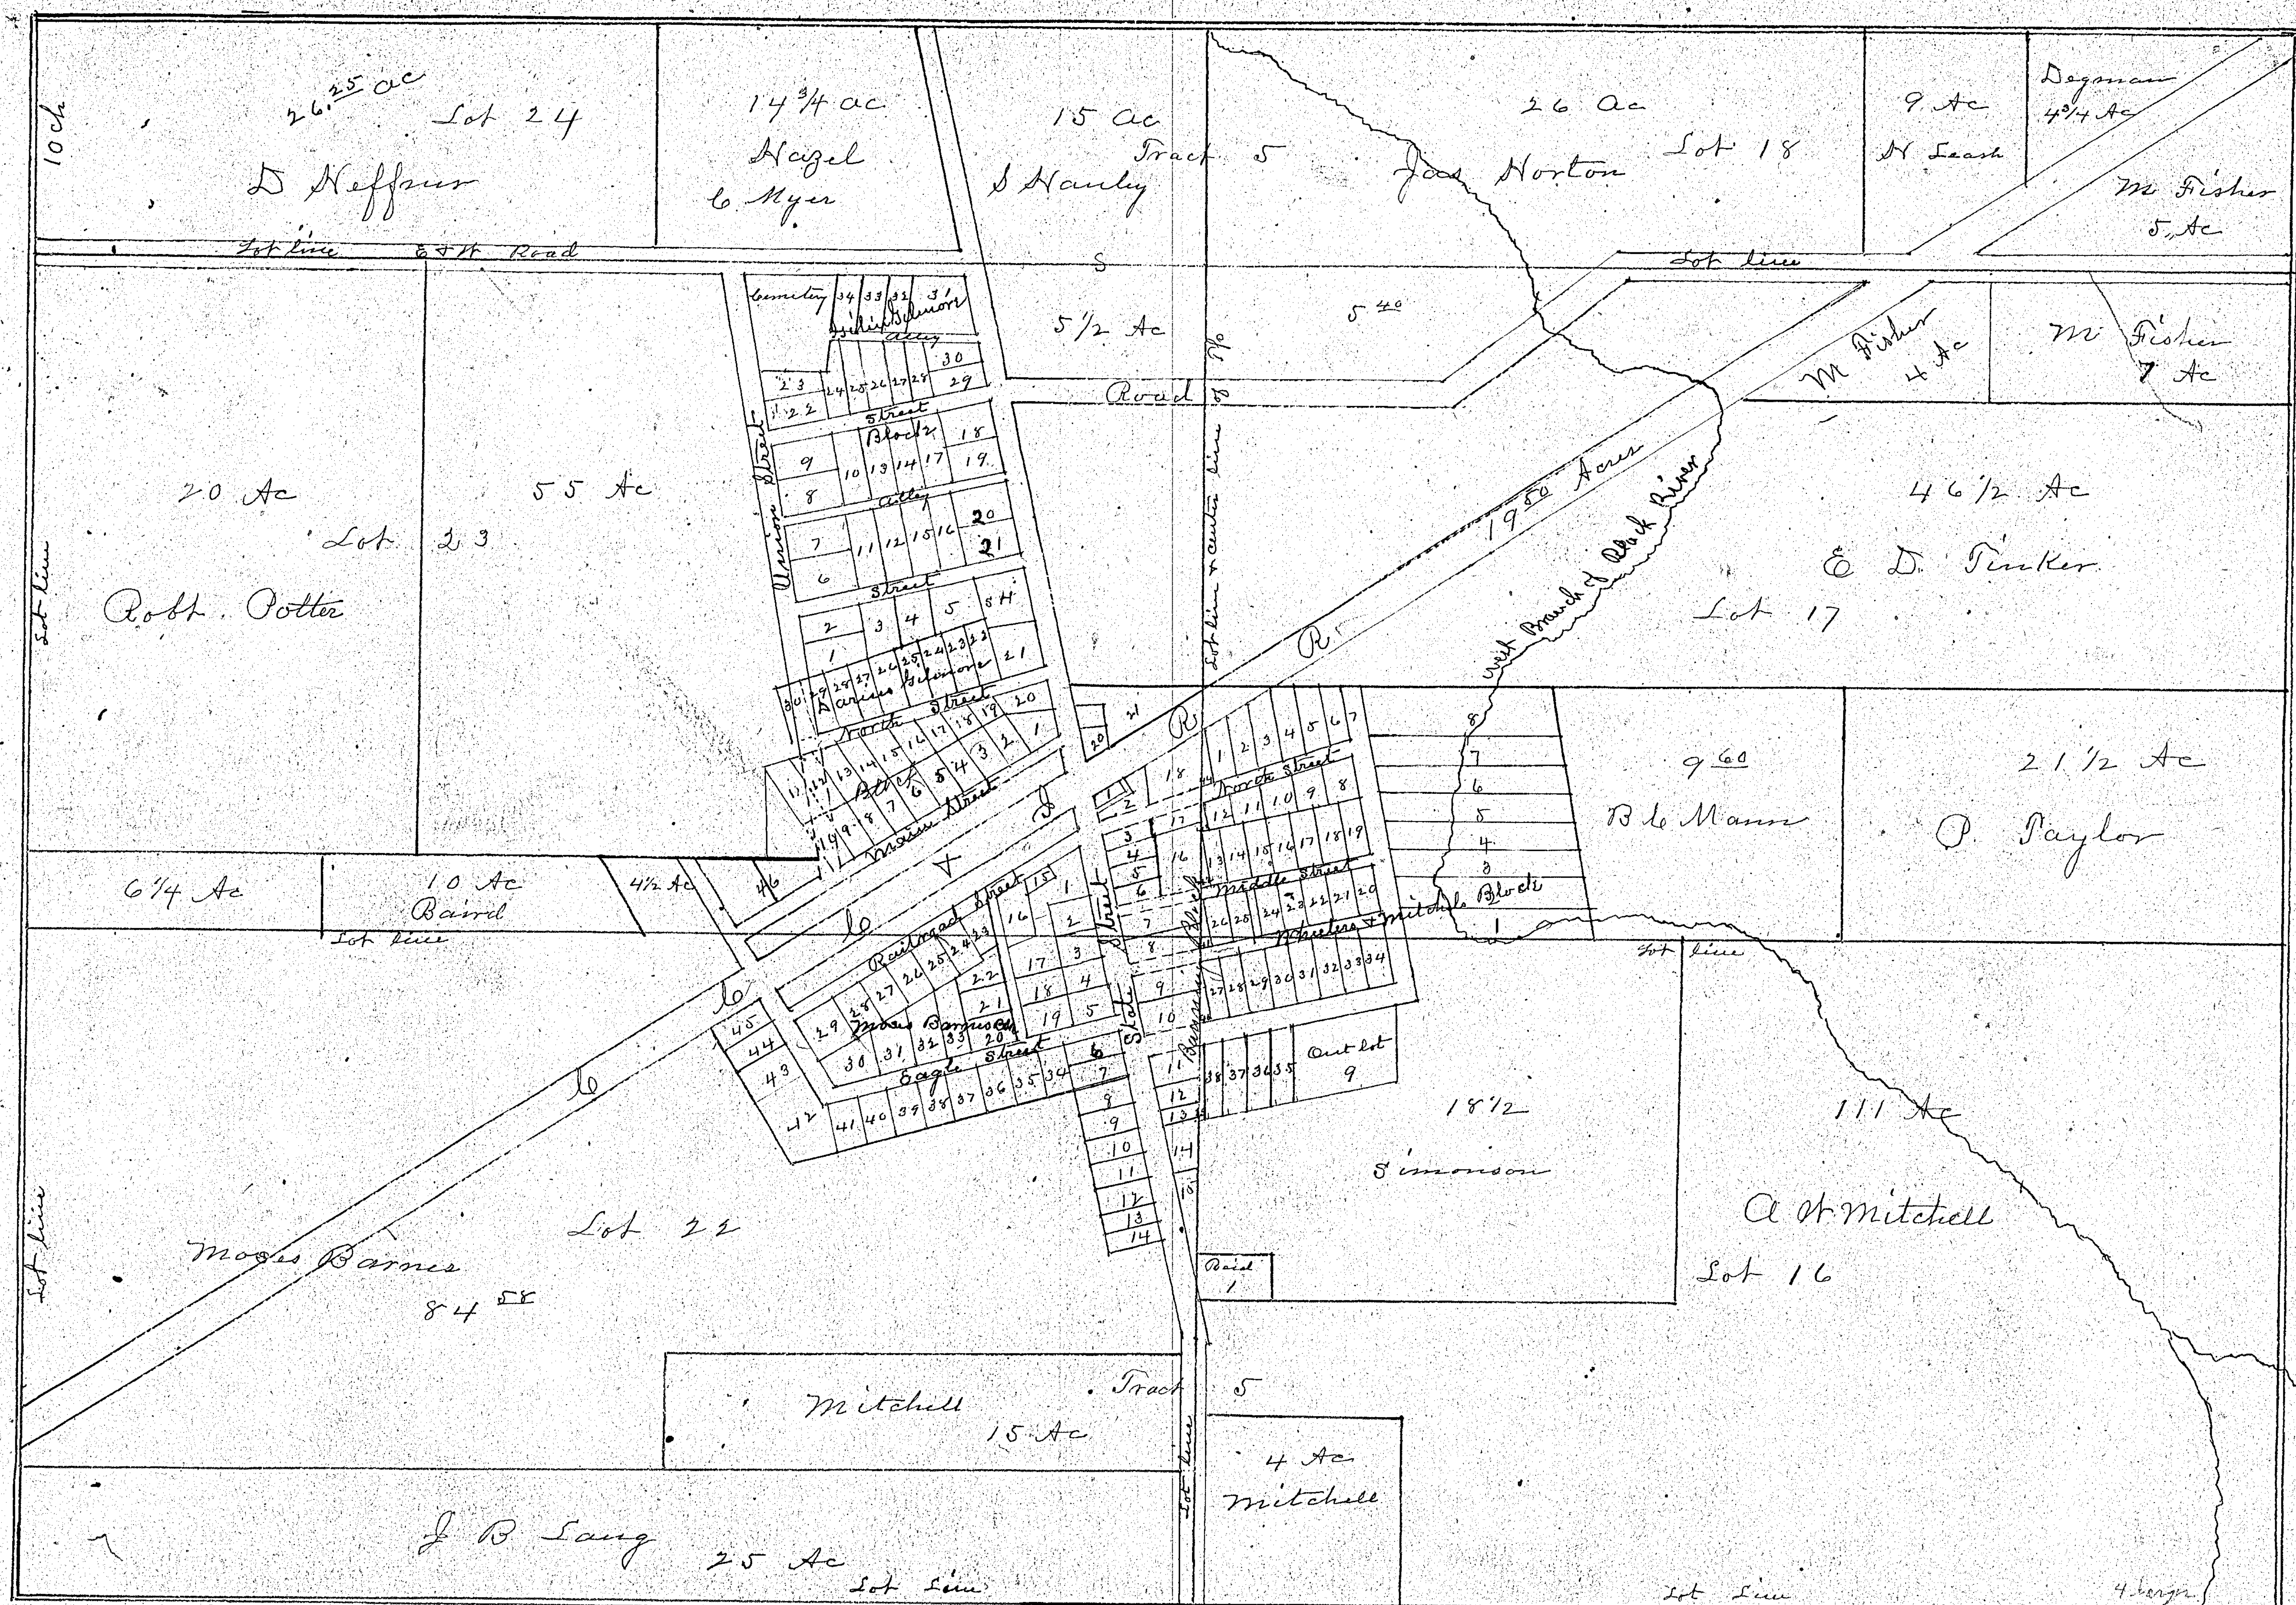

Plat of land to be taken for proposed Incorporated Village of Rochester in Tract 5
Rochester Tp Lorain County Ohio
June 12th 1884

Length of R R line 461 1/2 rods

Received August 14th 1884, 10 am Recorded October 21st 1884. W. E. Cahoon Recorder.

N. Huckins et al. Addition to Wellington Village

Wellington O. Nov 12th 1884.
I hereby certify that subdivision "A" of Block one in the Village of Wellington as represented upon this plat except Perry St was accepted & approved by the Council of the Village of Wellington at an adjourned regular meeting of said council on the 10th day of November A.D. 1884
W. R. Wean Mayor (Seal)

North

Plat of sub division A, of part of Lots 93 + 131, Block 1, Village of Wellington Lorain County Ohio and of part of Lot 27 in said Village by N. Huckins & S. K. Laundon and N. B. Fellander, surveyed and platted for said parties as shown by the plat. Commencing on the South line of Magyar St 10 ch 11 links west from the center of Prospect St as marked by monuments shown. All distances in chains + links unless otherwise marked. Lot numbers in Black Ink. Dimensions in Red Ink. Lots 1 to 26 inclusive for N. Huckins + Co. Lots 27 to 32 " S. K. Laundon + N. B. Fellander
No lot number 14.
April 21st 1884. L. C. Brown C. E.

10.11 from center of Prospect St.

Personally appeared before me a Notary Public in said Village of Wellington, N. Huckins, S. K. Laundon, and N. B. Fellander and C. W. Horr and the wives of said parties to wit: E. F. Huckins, Maria Laundon, M. A. Fellander and Esther A. Horr who acknowledged that they did sign and seal this instrument and that the same is their free act and deed. I further certify that I did examine the said E. F. Huckins, Maria Laundon, M. A. Fellander and Esther A. Horr separate and apart from their said husbands and did then and there make known to them the contents of this instrument and upon that examination they declared that they did voluntarily sign and seal this instrument and that the same is their free act and deed.

N. Huckins (Seal)
N. B. Fellander (Seal)
S. K. Laundon (Seal)
M. A. Fellander (Seal)
Maria Laundon (Seal)
E. A. Horr (Seal)
C. W. Horr (Seal)
E. F. Huckins (Seal)

In testimony whereof I have set my hand and seal this 10th day of Nov A.D. 1884.
E. A. Van Cleef Notary Public (Seal)

Rec'd for Record Dec 4th 1884 at 3 P.M.
Recorded Dec 5th 1884.
W. E. Cahoon Recorder