27.

R. F. & M. McJones Addition to Wellington Village

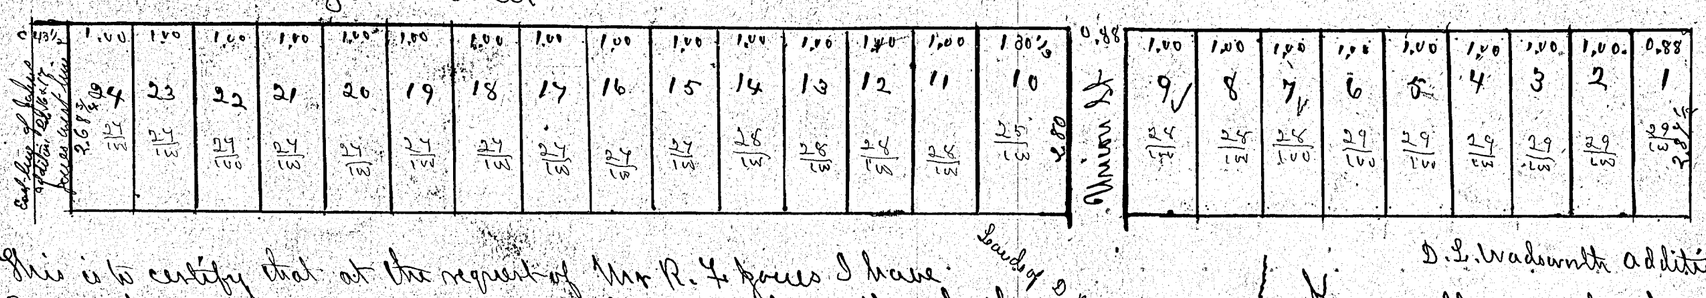

This is to certify that at the request of Mr R. F. Jones I have surveyed and subdivided a strip of land from off the north side of 90 acres owned by him in original Township lot No 2 of Wellington Tp Lorain Co O as and for his addition to the Village of Wellington said O and State as shown by the foregoing plat. drawn to a scale of 2 ch to inch. all distances in chains and quantities in Red Oak. Above is also addition to Block No 7.

D. L. Bowen Co. Eng.

Wellington Ohio November 2nd 1886.

I. R. N. Goodwin, Clerk of the Incorporated Village of Wellington do hereby certify that a meeting of the Council of said Village held on Oct 23rd 1886 at its members one to nine inclusive of this Plat were accepted by the Council of the Village of Wellington Ohio.

R. N. Goodwin Clerk of Village of Wellington

Rec'd November 5th 1886 at 10 A.M. Recorded Nov 17th 1886.

W. E. Cahoon Recorder.

Know all men by these presents that W. R. F. Jones and Marcia M. Jones wife of R. F. Jones the owners of the land delineated on this plat do hereby acknowledge the making of the same to be their act and deed. and we do hereby dedicate so much of Jones Street as extends from Union Street to the east line of Jones land as shown thereon to public use forever. In Testimony Whereof we have hereunto set our hands this 2nd day of November 1886.

Signed and acknowledged in presence of us } R. F. Jones.
Mrs Christine Locke, J. F. Haskell } Marcia M. Jones.

The State of Ohio } Be it Remembered that on this the 2nd day
Lorain County ss } of November 1886 before me the undersigned
a Notary Public within and for said County personally
came R. F. Jones and Marcia M. Jones his wife who then
and there acknowledged the making and signing of this plat
to be their voluntary act & deed for the uses & purposes
therein mentioned. In Testimony whereof I have hereunto
set my hand and official seal the day and year aforesaid.

J. F. Haskell Notary Public

I further certify that I did examine the said Marcia M. Jones
separate and apart from her said husband and did make known
to her the contents of the foregoing instrument and she declared
that she did voluntarily sign and seal the same and is still
satisfied therewith. In Testimony Whereof I have hereunto set my
hand and official seal the day and year aforesaid.

J. F. Haskell Notary Public

F. A. Chapman's Addition to Wellington Village. Out lots 129 & 131.

Know all men by these presents: That we F. A. Chapman and Eva M. Chapman the owners of the land delineated on this plat, do hereby acknowledge the making of the same to be our act & deed & we do hereby dedicate the streets, alleys, avenues and other public highways and grounds shown thereon to public use forever. In testimony whereof we have hereunto set our hands this 29th day of December 1886

Signed sealed & acknowledged in the presence of us
J. W. Houghton
Miss Leda Zimpfer

F. A. Chapman
Eva. M. Chapman.

Plat of F. A. Chapmans addition to Wellington Village situated in out lots 129 and 131. Block and in township lot 27.
I certify this to be a correct plat of an allotment made by me at the request of F. A. Chapman in Wellington Village Oct. 5. 1886.

Clemon Snow. Sur.

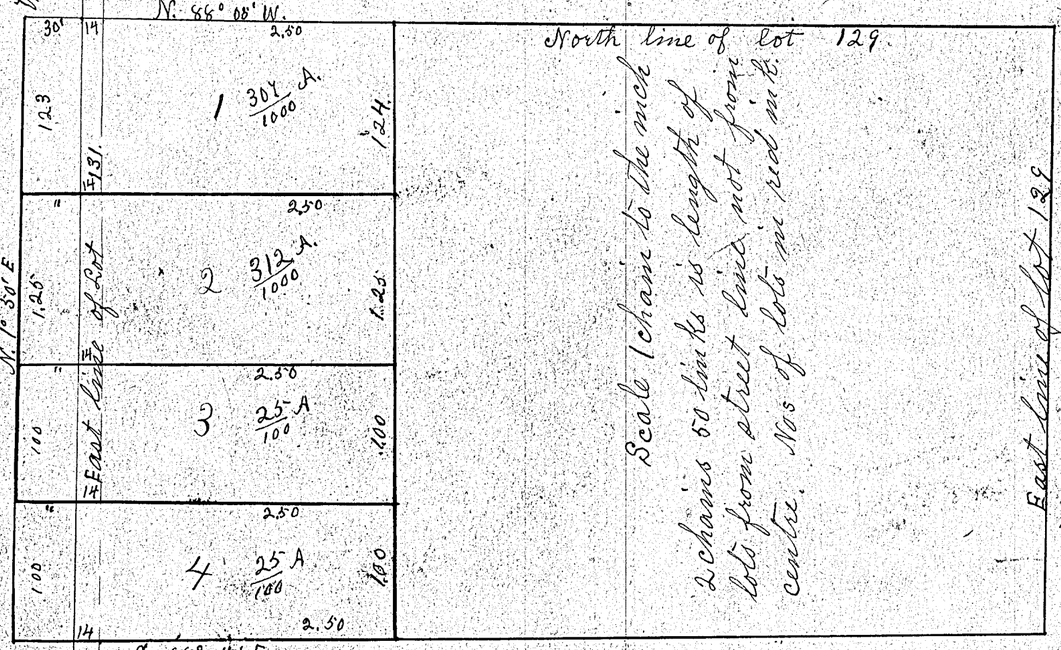

State of Ohio } ss. Be it remembered: That on
County of Lorain } this the 29th day of Dec. 1886
before me the undersigned, Notary Public within
& for said county personally came Frank A. Chapman
& Eva M. Chapman his wife who then & there acknowl-
edged the making and signing of this plat to be
their voluntary act and deed for the use & purposes
shown thereon.

In testimony whereof I have hereunto
set my hand and official seal the day and
year aforesaid.

J. W. Houghton. Notary Public
Lorain Co Ohio

Wellington Ohio January 4th 1887

I. R. N. Goodwin Clerk of the Incorporated Village
of Wellington do hereby certify that at a regular
meeting of the Council of the village of Wellington
held January 3rd 1887. Lots numbers one, two, three
and four of this plat were accepted by the Council
of said Village as F. A. Chapmans addition to
said Village of Wellington.

R. N. Goodwin Clerk of the Village of Wellington
W. R. Wean
Mayor

Received February 14th 1887 at 8. a.m. Recorded February 14th 1887. W. E. Cahoon Recorder.