Wallace, Jones and Roots, Add. to Lorain Village.

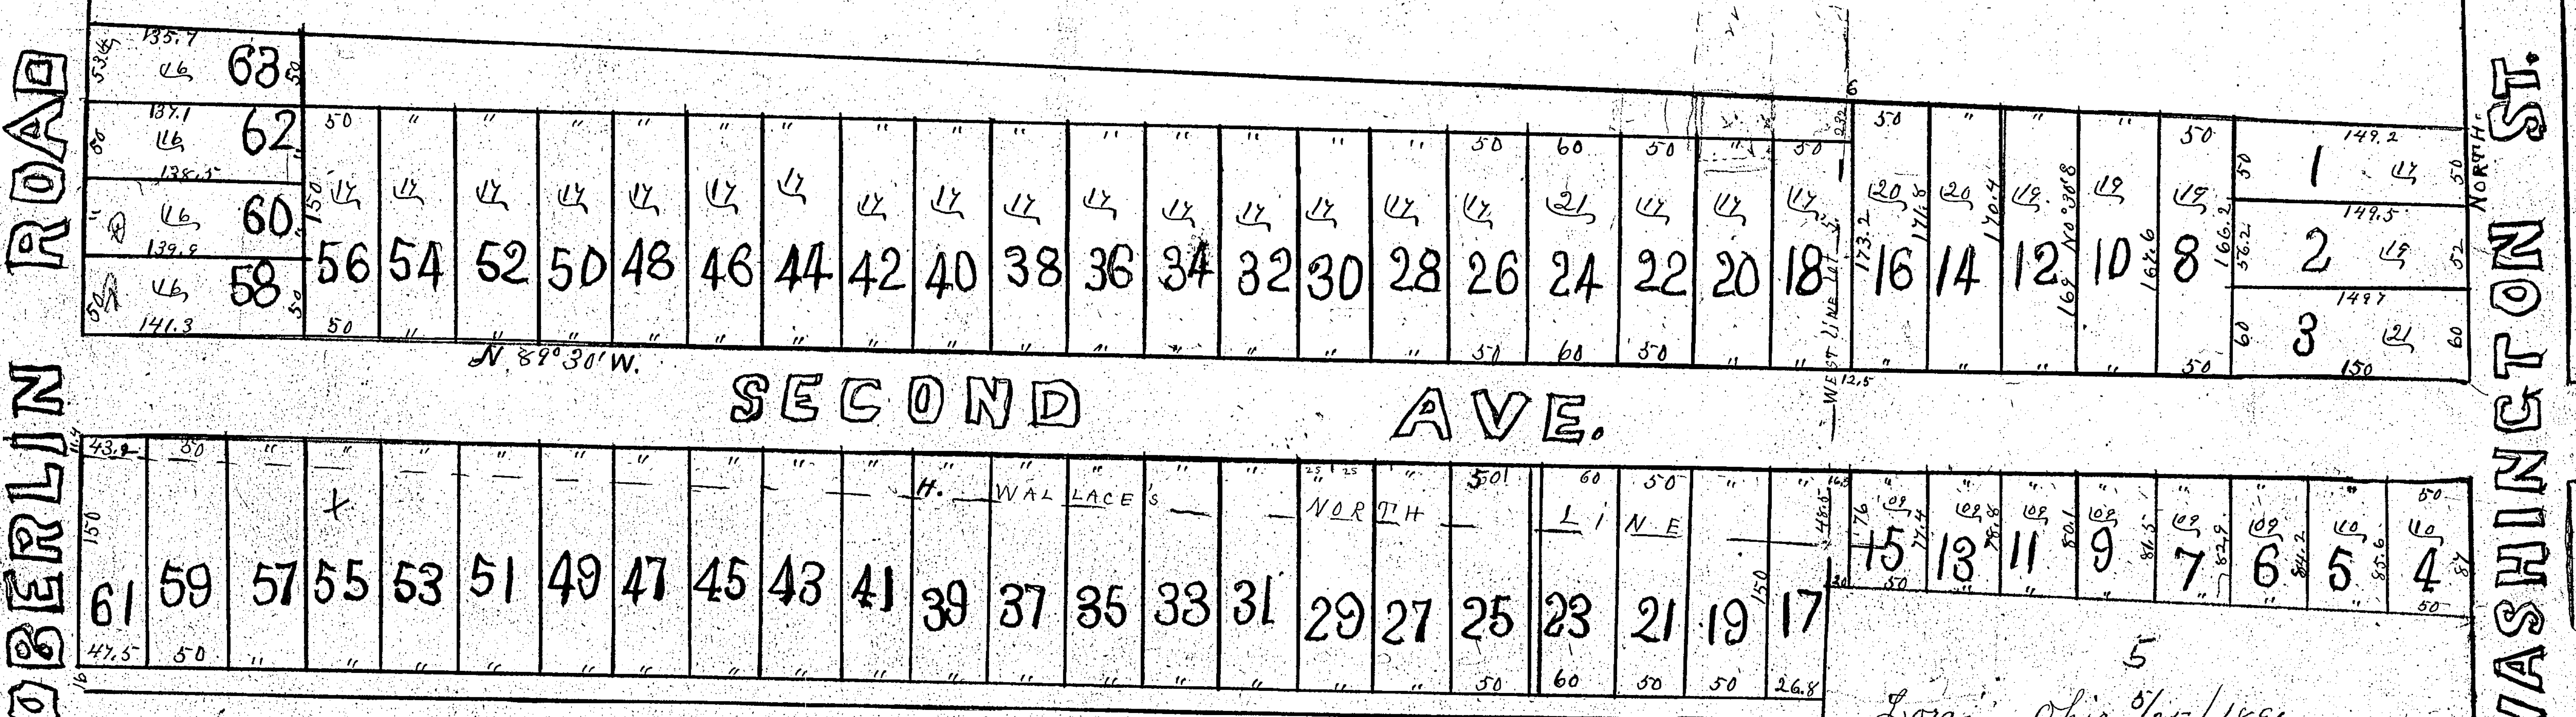

Lorain Ohio 5/25/1891

In witness whereof, we hereunto set our hands this sixteenth day of May, in the year of our Lord one thousand eight hundred and ninety-one.

Signed in the presence of W. B. Thompson
Lizzie C. Wallace, Witness

Henry Root
Fannie L. Root
Frances A. Jones
Henry Wallace
Chloe Wallace.

The State of Ohio,
Lorain County, ss.

Before me, a Notary Public in and for said County, personally appeared the above named Henry Root and Fannie L. Root, his wife, Frankie A. Jones and Henry Wallace and Chloe Wallace his wife, who acknowledged that they did sign the foregoing instrument and that the same is their free act and deed. In testimony whereof I have hereunto set my hand and official seal at Lorain, Ohio, this 16th day of May A. D. 1891.

W. B. Thompson. Notary Public (Seal)

Rec'd June 18th 1891 at 10. a. m. Recorded July 8th 1891.

W. E. Cahoon. Recorder.

We, the mayor and Clerk of the Incorporated Village of Lorain, Lorain County, Ohio, do hereby certify that this plat of Wallace, Jones and Root's addition to Lorain, was accepted by the town Council of said Village at a meeting held in the Council Chamber in Lorain, this date.

W. B. Thompson. Mayor

John Stack
Clerk.

(Corporate Seal)

I hereby certify that this is a correct plat of an addition to the Village of Lorain surveyed and platted Dec. 10. 1890 at the request of Henry Wallace, Mrs. Henry Root and Mrs Frankie A. Jones. said addition being a part of original lots Nos. 5 and 6. Black River. All bearings are magnetic dimensions are expressed in feet and tenths of a foot. Quantities are expressed in one hundredths of an acre.

C. H. Snow. Co. Sur.

Jackson's Subdivision of Lot No. 11

Amherst

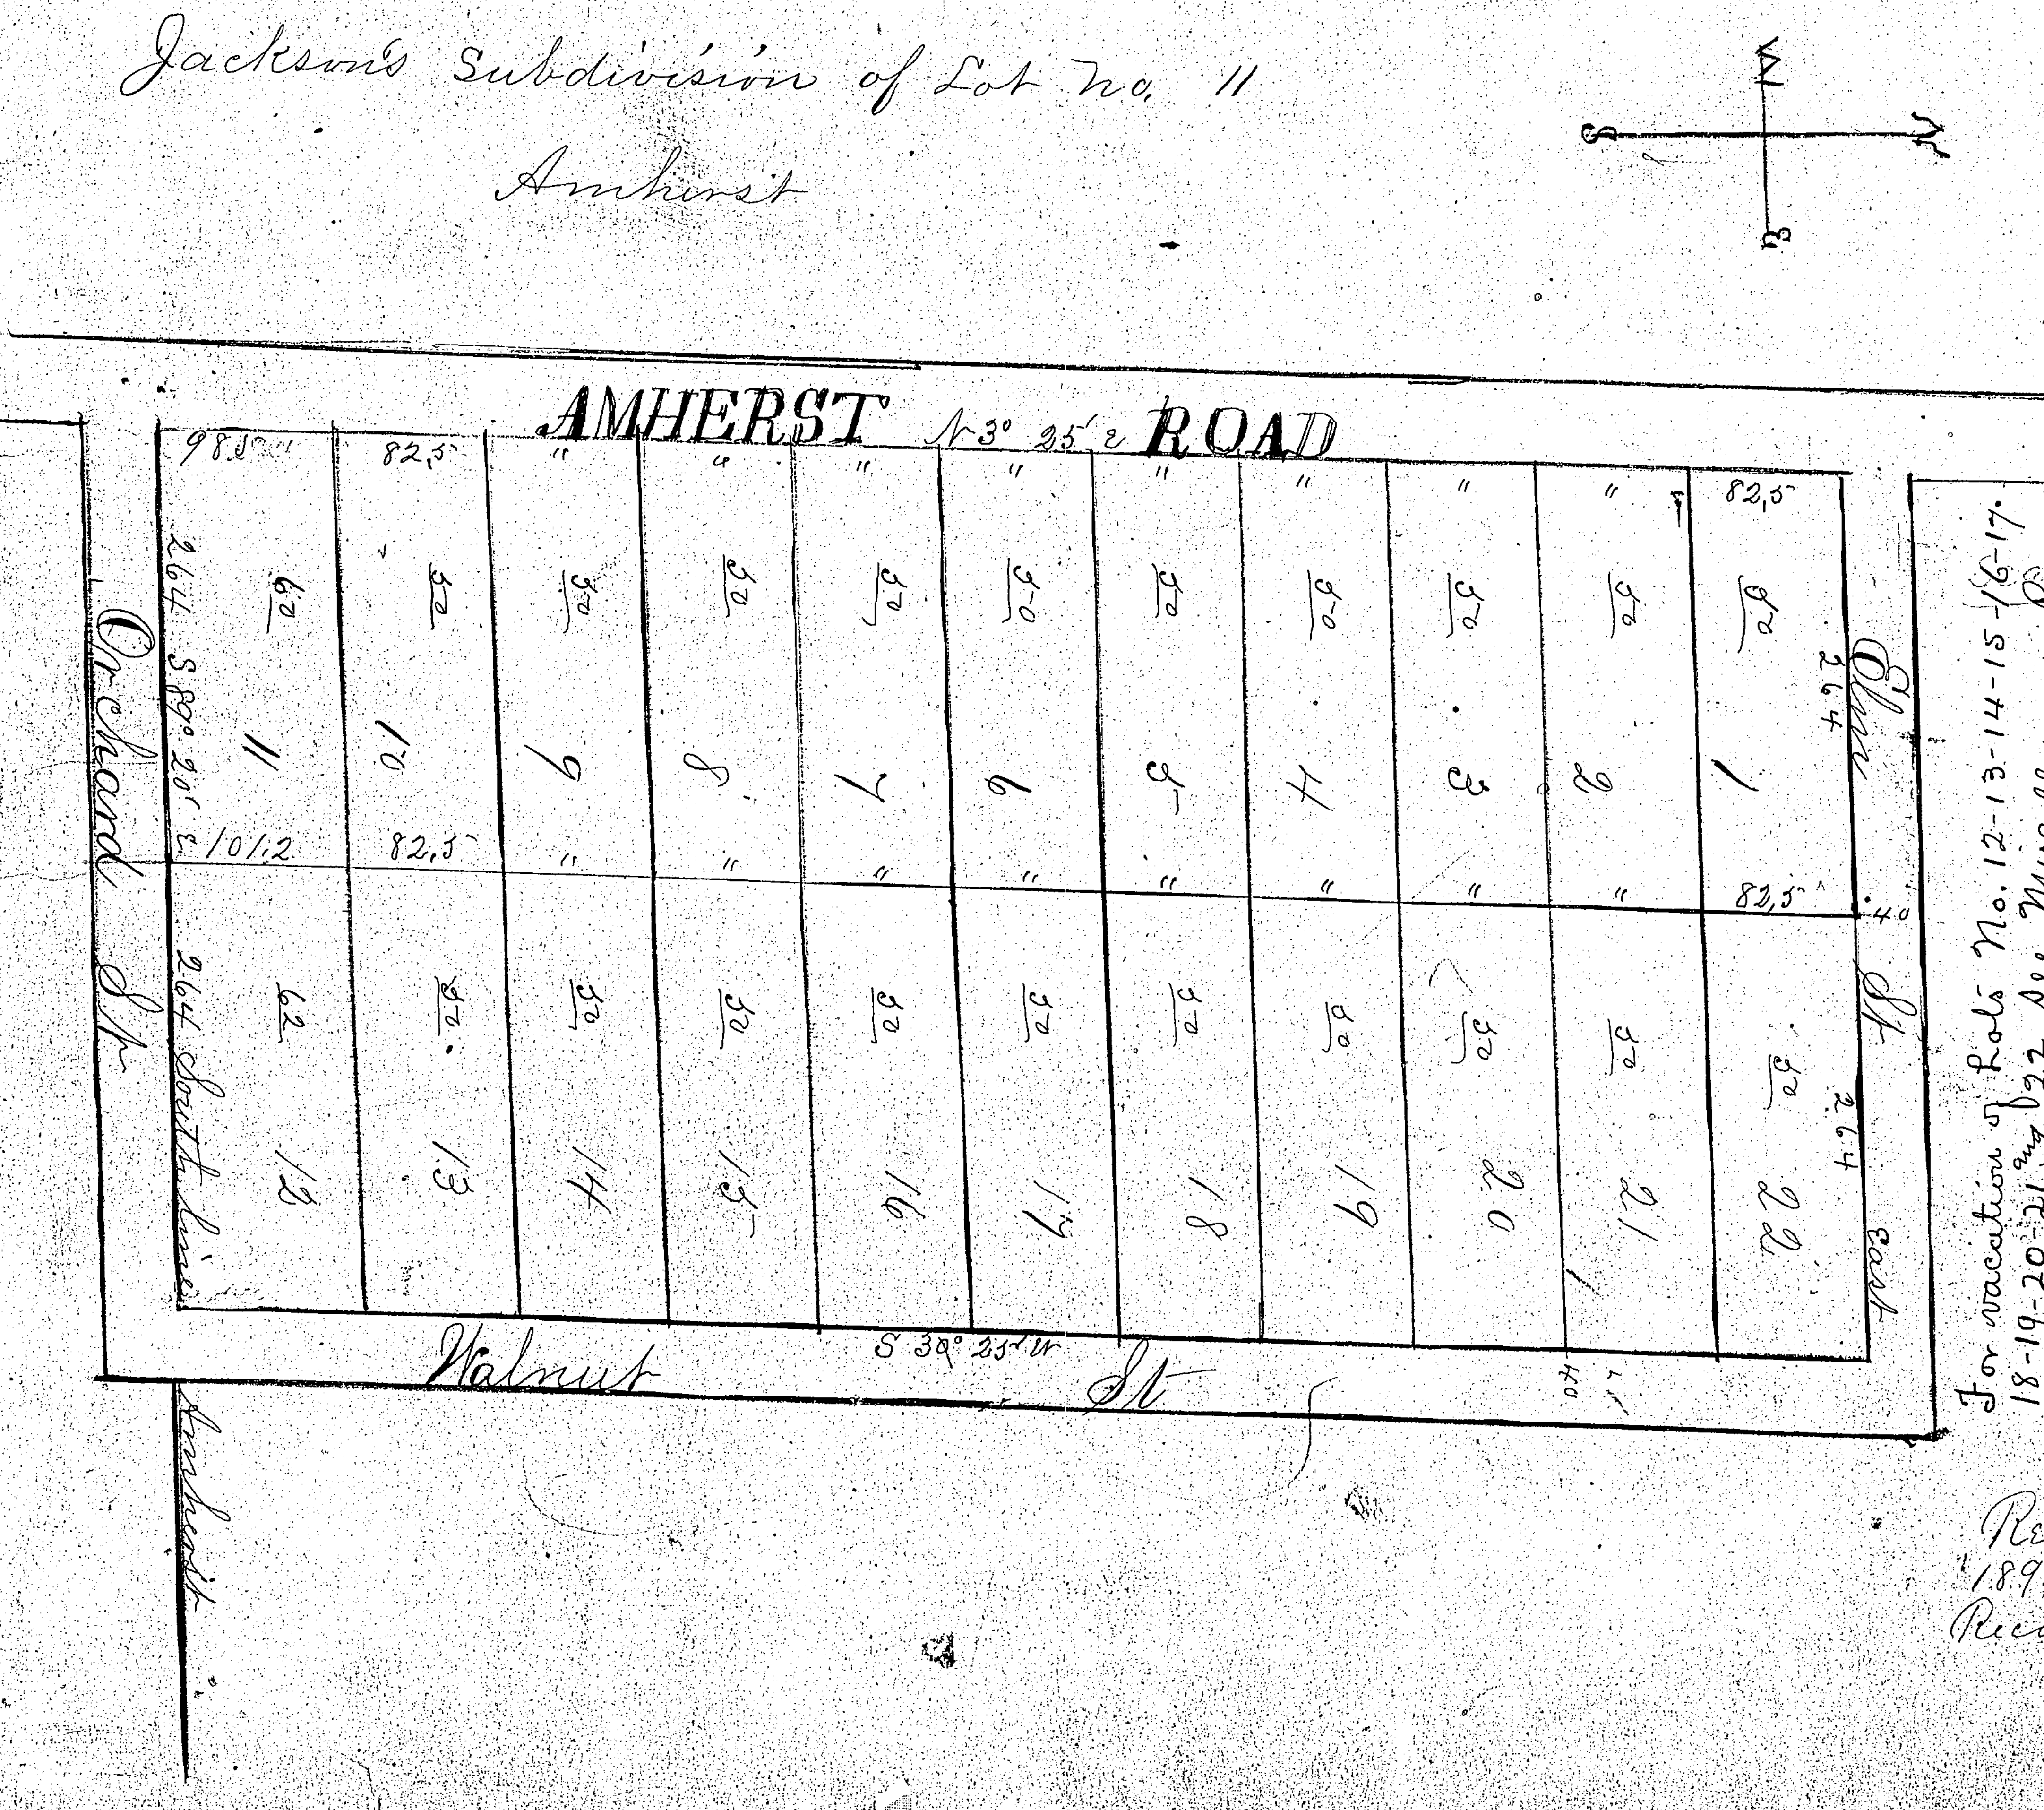

For vacation of Lots No. 12-13-14-15-16-17-18-19-20-21 and 22 see Miscellaneous Rec. Vol. 6 Page 552

I hereby certify that this is a correct plat of a subdivision of Lot No. eleven Amherst, surveyed and platted Feby 8 1892 at the request of Mr Jackson, Dimensions in feet and tenths of a foot Bearings referred to the true meridian by allowing 1° 20' variation West. Scale 100 feet to the inch Quantities in one hundredths of an acre The length of each lot is measured to the center of the Street

C. H. Snow Co. Sur.

J. C. Jackson (Seal)

Executed in presence of L. B. Smith & H. J. Cahoon

The State of Ohio
Lorain County ss

Before me a Justice of the Peace in and for said County personally came the above named J. C. Jackson and acknowledged the signing and sealing of the above plat to be his free act and deed Witness my hand this 23d day of February 1892. L. B. Smith
Justice of the Peace

Transferred Feb. 23d 1892
G. H. Lewis
Deputy Auditor

Received for Record Feb. 23d 1892 at 2.30 P. M.
Recorded February 29th 1892

H. J. Cahoon Recorder