East River Subdivision Section 4. Township 5. Range 17. Lorain Co. Ohio

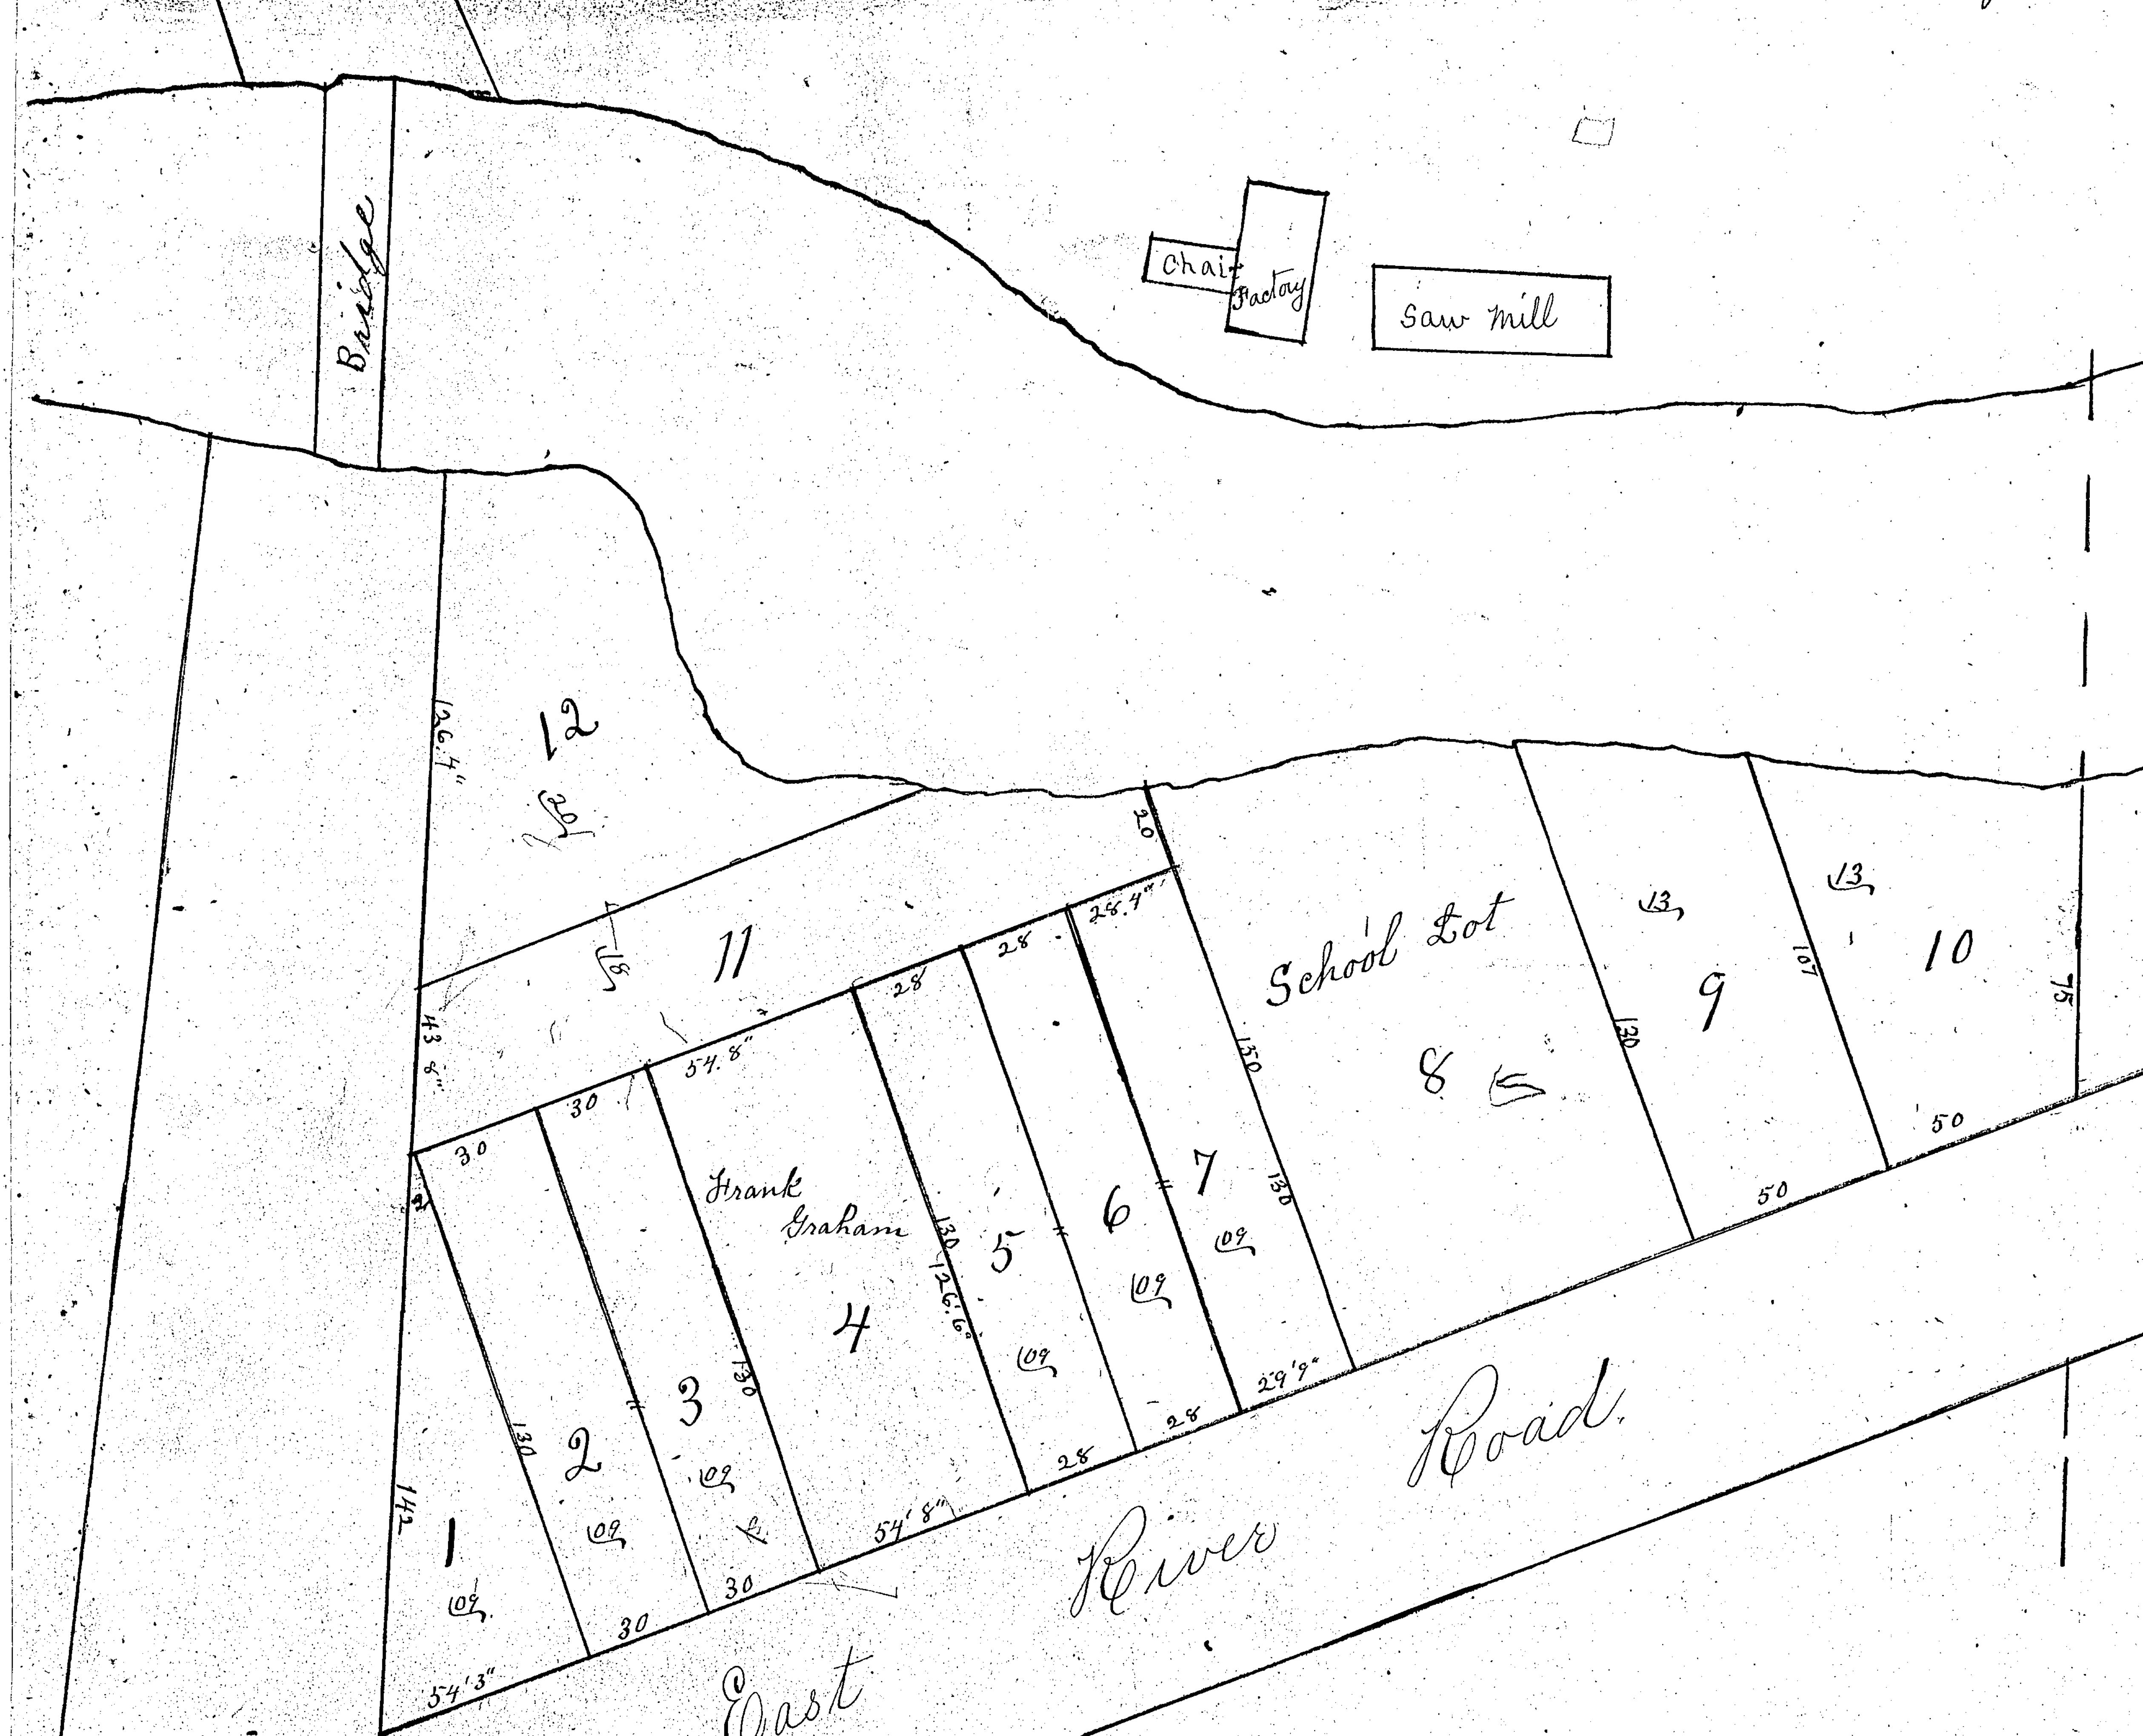

I hereby certify that this is a correct plat of some lots staked out at the request of E. C. Johnson Oct. 5th 1891 situate in Section 4. Carlisle. scale 40ft to the inch
C. H. Snow. Co. Sur.

I hereby approve the subdivisions of this plat and acknowledge the it to be my free act and deed, as owner thereof.
Clayton Johnson (Seal)

State of South Dak. }
County of Custer } ss

I, George Carroll Smith, a Notary Public in and for said County in the State aforesaid do hereby certify that Clayton Johnson who is personally known to me to be the person whose name is subscribed to this plat as owner, appeared before me this day in person and acknowledged that he signed and sealed the said plat as his free and voluntary act for the purpose set forth.
Given under my hand and notarial seal this 21st day of October A.D. 1891
Geo. Carroll Smith,
Notary Public (Seal)

Recd Nov. 16th 1891 at 3 30 P.M.
Recorded Dec. 8th 1891.
W. E. Cahoon. Recorder.

Abbeys Addition to Elyria in Lot 38 East of River.

I hereby certify that I surveyed and platted for Lemuel Abbey a part of Lot 38 East of Black river in Elyria Village and that this is a correct plat of the same. The bearings are magnetic and all measurements are in feet and decimals of a foot. Quantities are expressed in one hundredths of an acre. I have driven an Iron stake at the points shown on the map. The stone monuments marked thereon, were there when this survey was made.
C. H. Snow Co. Sur.

Columbus St.

Approved by the Counsel of the Village of Elyria Ohio. November 4th 1892. (seal)
L. C. Kelsey Clerk.

Ohio St.

o stone 7 ft. from corner

Road.

o stone 7 ft. from corner

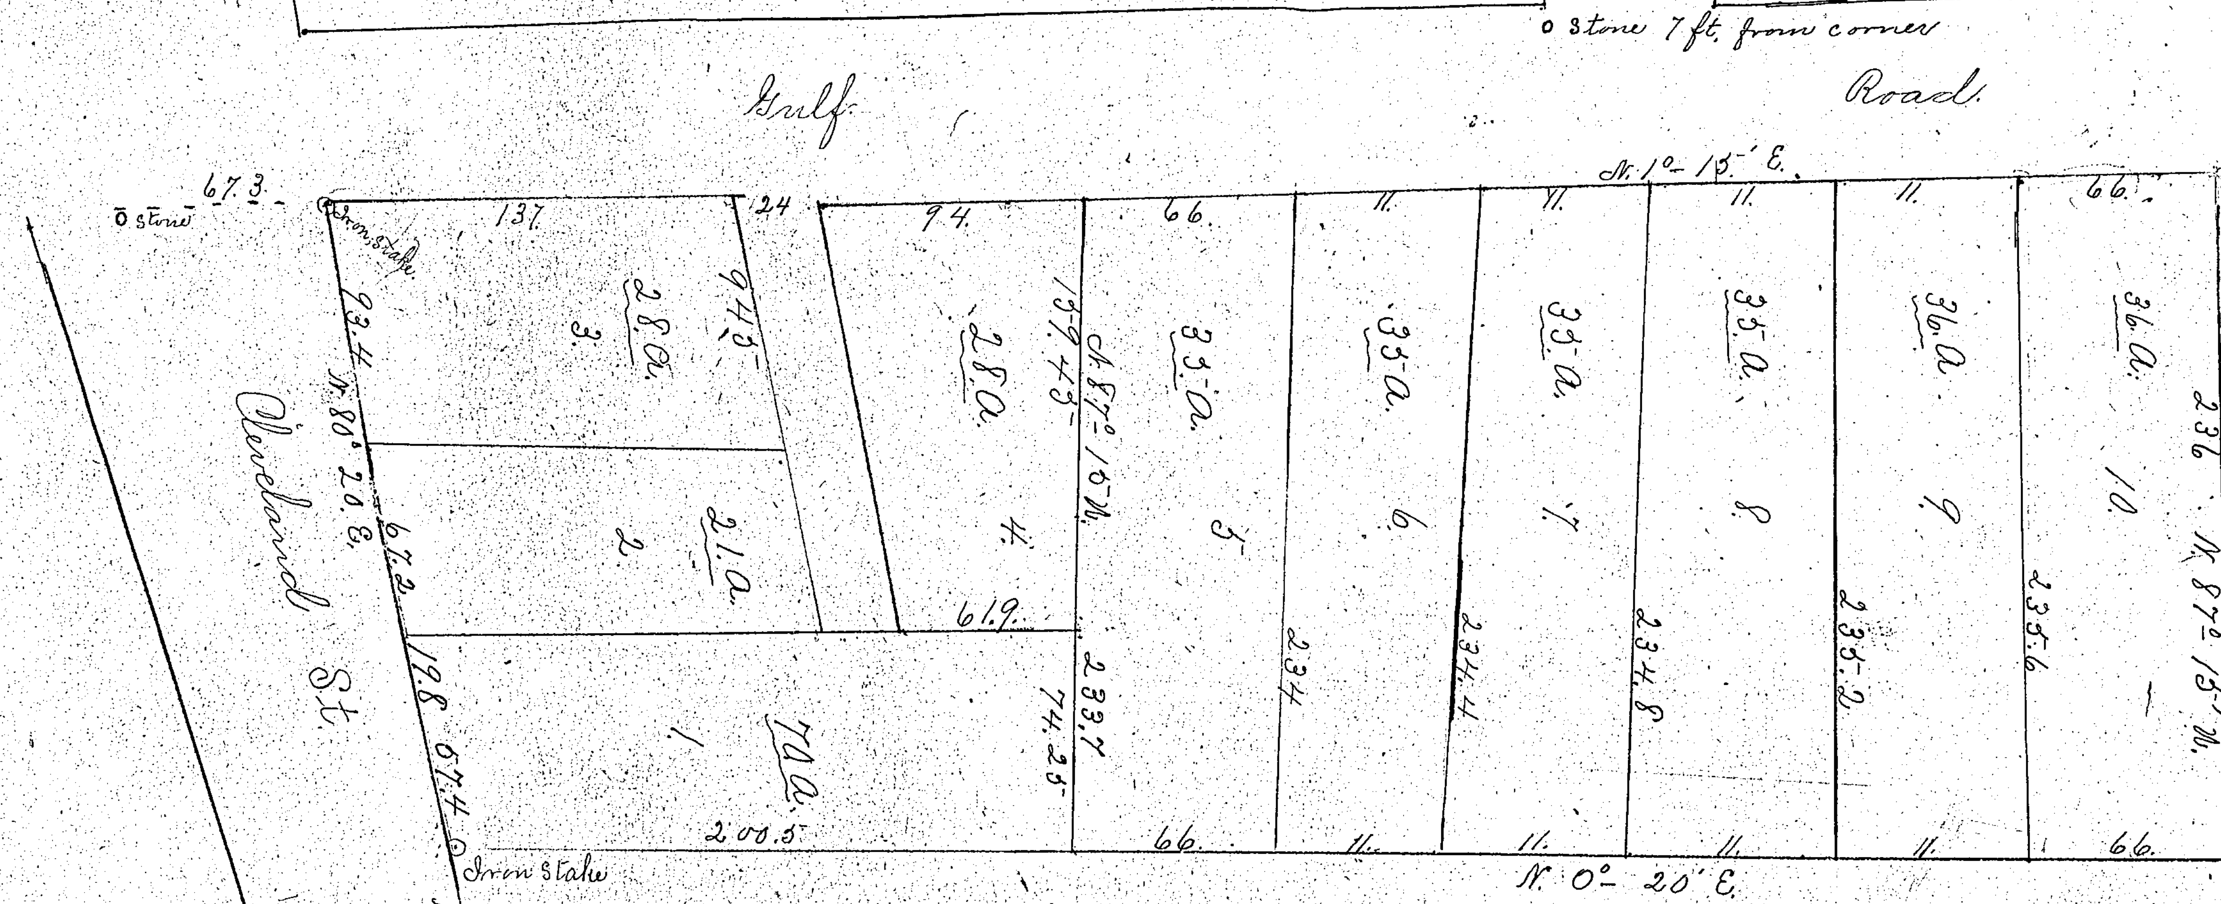

The State of Ohio }
Lorain Co. ss. }

Before me Mayor of Grafton Village in and for said Co. & State personally appeared Lemuel Abbey who acknowledged that he did signed the foregoing instrument and that the same is his free act and deed.

Witness
Wm J. Gibson
Chas. Lawson

Lemuel Abbey

In testimony where of I have hereunto set my hand and official seal at Grafton this 24th day of Oct. A. D. 1892.
Wm J. Gibson
Mayor (Seal)

Received for Record. November 9th 1892. at 2:45 P.M.
Recorded December 9th 1892.
H. J. Cahoon
Recorder