WORTHY S. STREATOR TR ADDITION

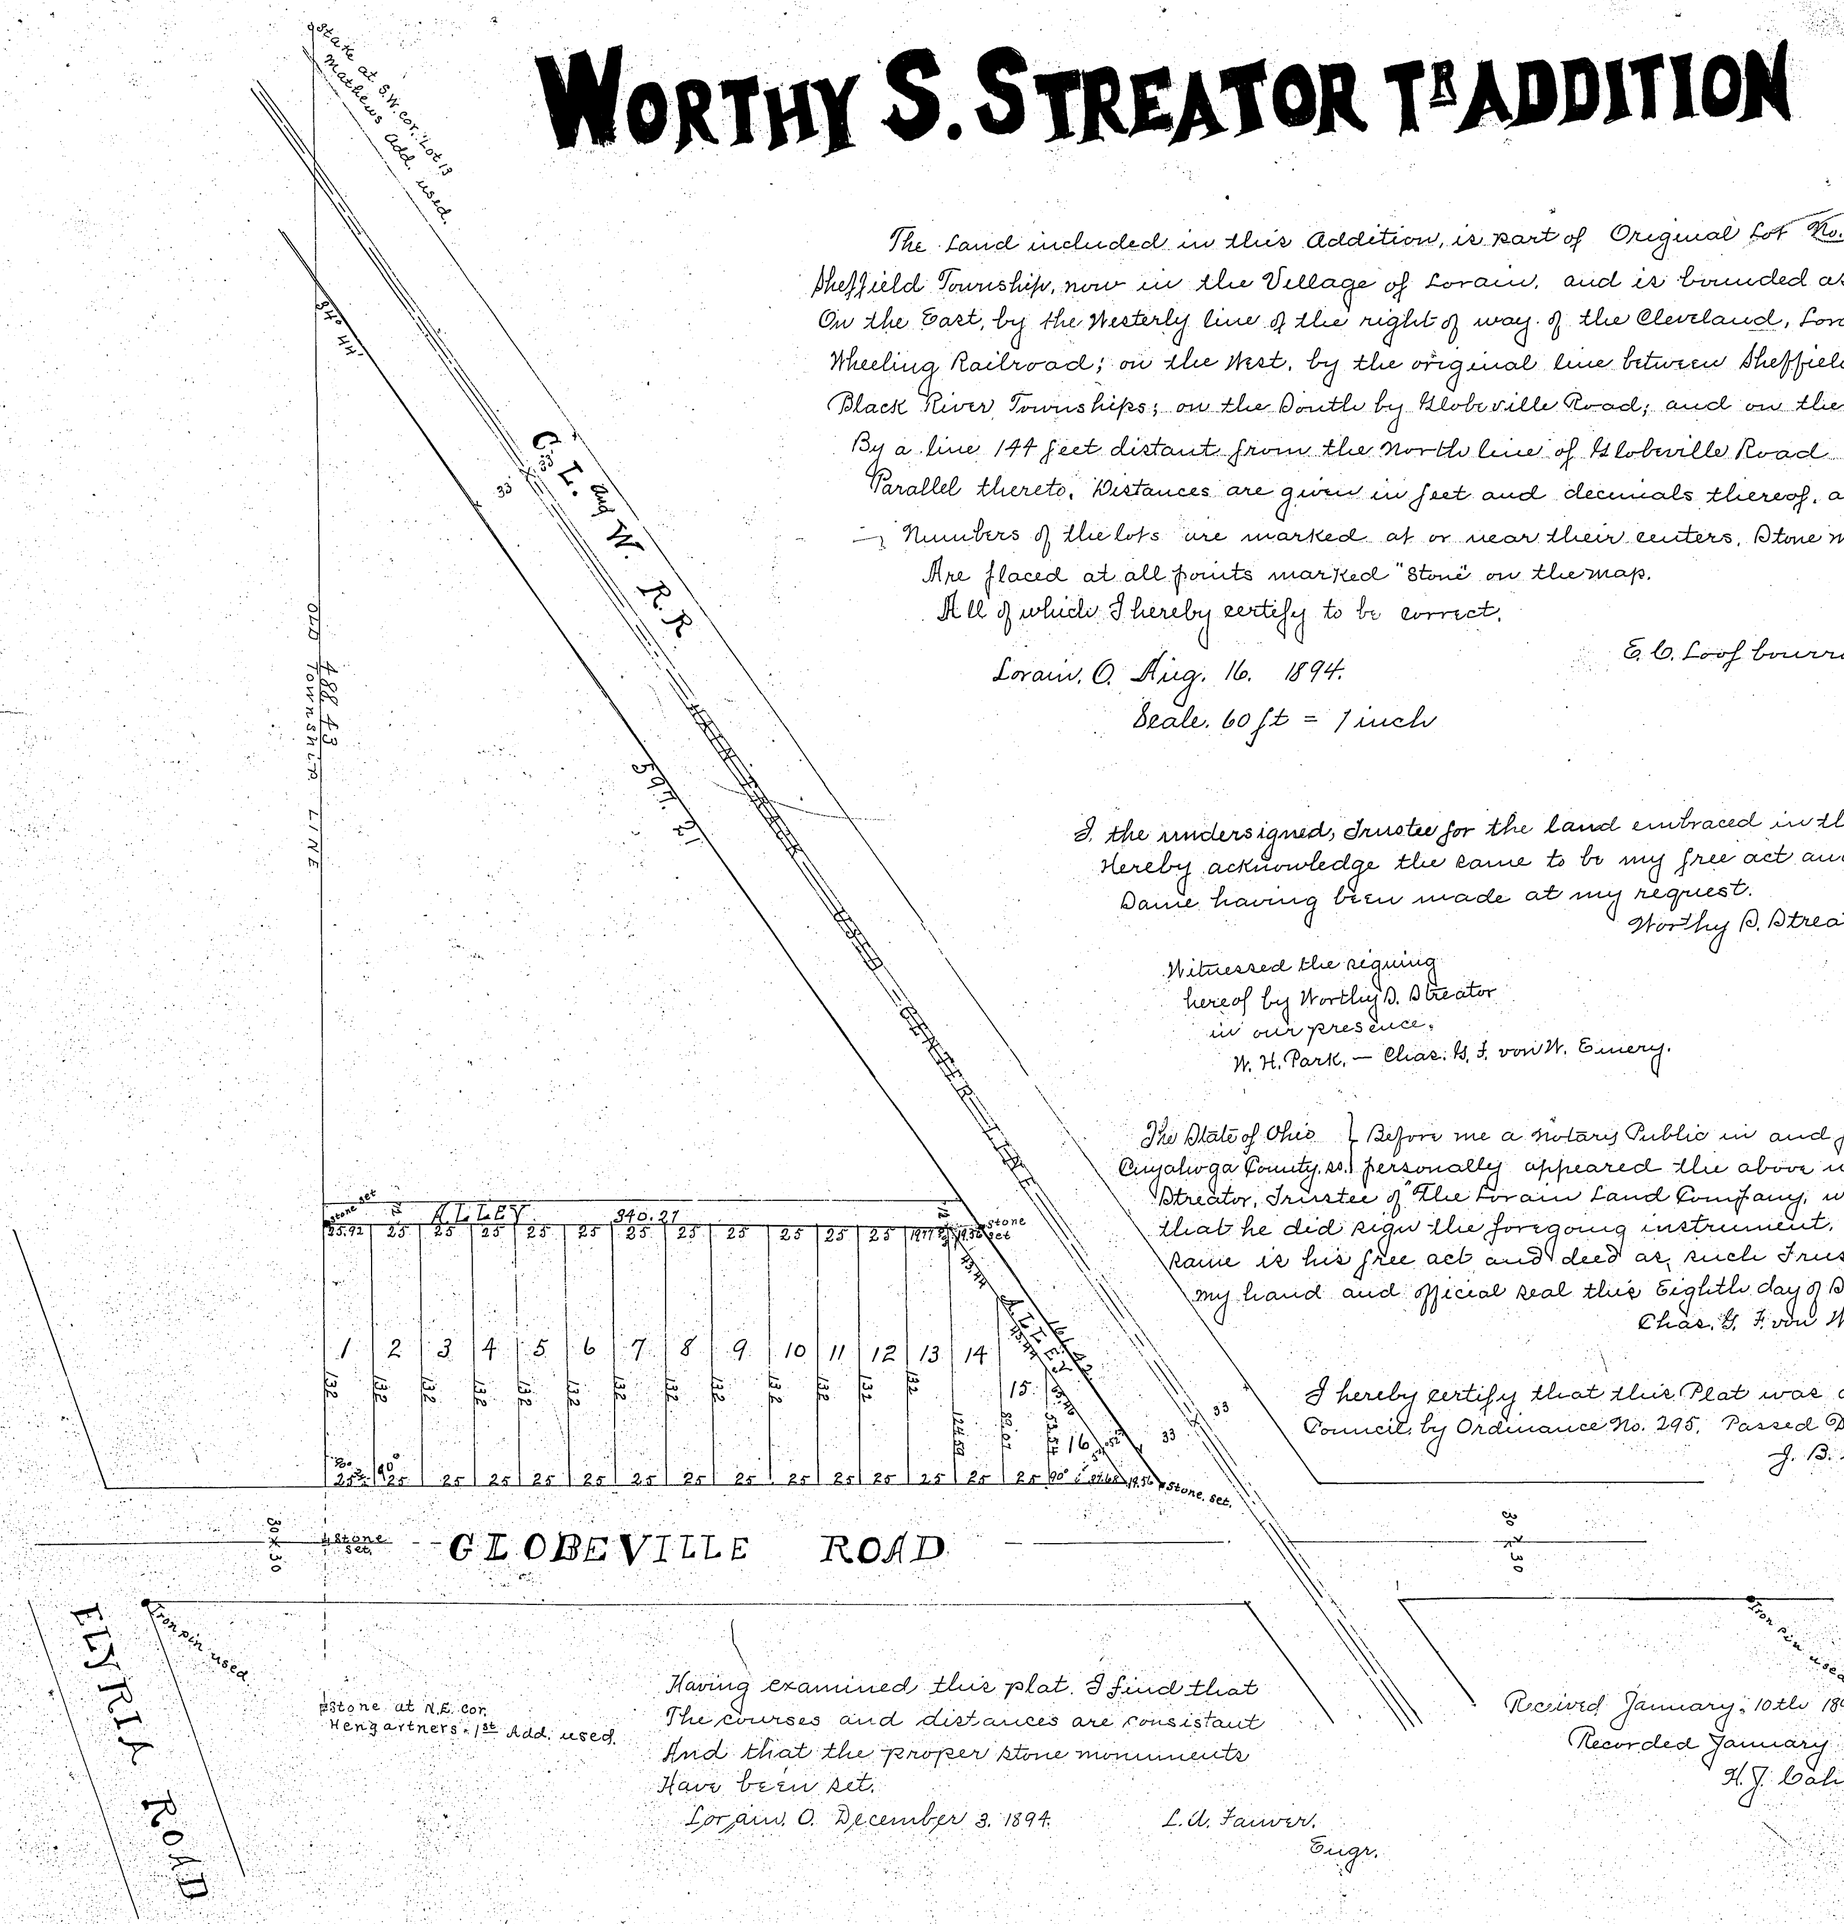

The Land included in this Addition, is part of Original Lot No. 93 Sheffield Township, now in the Village of Lorain, and is bounded as follows: On the East, by the Westerly line of the right of way of the Cleveland, Lorain and Wheeling Railroad; on the West, by the original line between Sheffield and Black River Townships; on the South by Globeville Road; and on the North By a line 144 feet distant from the North line of Globeville Road and Parallel thereto. Distances are given in feet and decimals thereof, and the Numbers of the lots are marked at or near their centers. Stone monuments Are placed at all points marked "Stone" on the map.
All of which I hereby certify to be correct.

Lorain, O. Aug. 16. 1894.
Scale. 60 ft = 1 inch

E. C. Loofbourrow
Surveyor.

I the undersigned, Trustee for the land embraced in this Addition Hereby acknowledge the same to be my free act and deed, the Same having been made at my request.

Worthy S. Streator, Trustee.

Witnessed the signing hereof by Worthy S. Streator in our presence.
W. H. Park. — Chas. G. F. von N. Emery.

The State of Ohio } Before me a Notary Public in and for said County,
Cuyahoga County, ss. } personally appeared the above named Worthy S. Streator, Trustee of The Lorain Land Company, who acknowledged that he did sign the foregoing instrument, and that the same is his free act and deed as such Trustee. In witness my hand and official seal this Eighth day of September A.D. 1894.

Chas. G. F. von N. Emery (Seal)
Notary Public

I hereby certify that this Plat was accepted by the Council by Ordinance No. 295, Passed Dec. 3/94

J. B. Chapman
Clerk.

Having examined this plat. I find that The courses and distances are consistant And that the proper stone monuments Have been set.

Lorain, O. December 3. 1894.

L. A. Fauver.
Engr.

Recived January, 10th 1895 at 10 30 A.M.
Recorded January 15th 1895.
H. J. Calvin. Recorder.