http://www.adultpdf.com
Created by TIFF To PDF trial version, to remove this mark, please register the software

PLAT OF J. E. GRAY'S ADDITION TO THE CITY OF ELYRIA. O.

April 19-1897- Resolved by the Council of the City of Elyria Ohio: That the plat of an Addition to the City of Elyria Ohio presented on the 19th day of April 1898 by J. E. Gray and known as J. E. Gray's Addition to Elyria and found from original lot 159 west of Black River ln and the same hereby approved and this dedication to public use of the Streets and Alleys shown thereon accepted. - W. H. Park, Clerk of Council. W. E. Brooks President of Council.

I certify that at the request of J. E. Gray I have surveyed and platted a part of Original Range Lot No. 159 west of Black River. All measurements are in feet and decimals. Dale Court is at right angles to Furnace Street and 50 feet in width. March 22. 1898.
1 inch = 50 = 1' — E. S. Jackson Jr. Co. Surveyor.

State of Ohio } On this 19th day of April 1898 personally
Lorain County ss } appeared before me a Notary Public in and for said County and State J. E. Gray who signed and sealed this instrument and acknowledged the signing and sealing thereof to be their free act and deed. Lee Stubrfe Notary Public (Seal)

Jas. E. Gray.

Received April 20-1898 at 3 P.M. Recorded May 9th 1898 - H. J. Calkins Recorder.

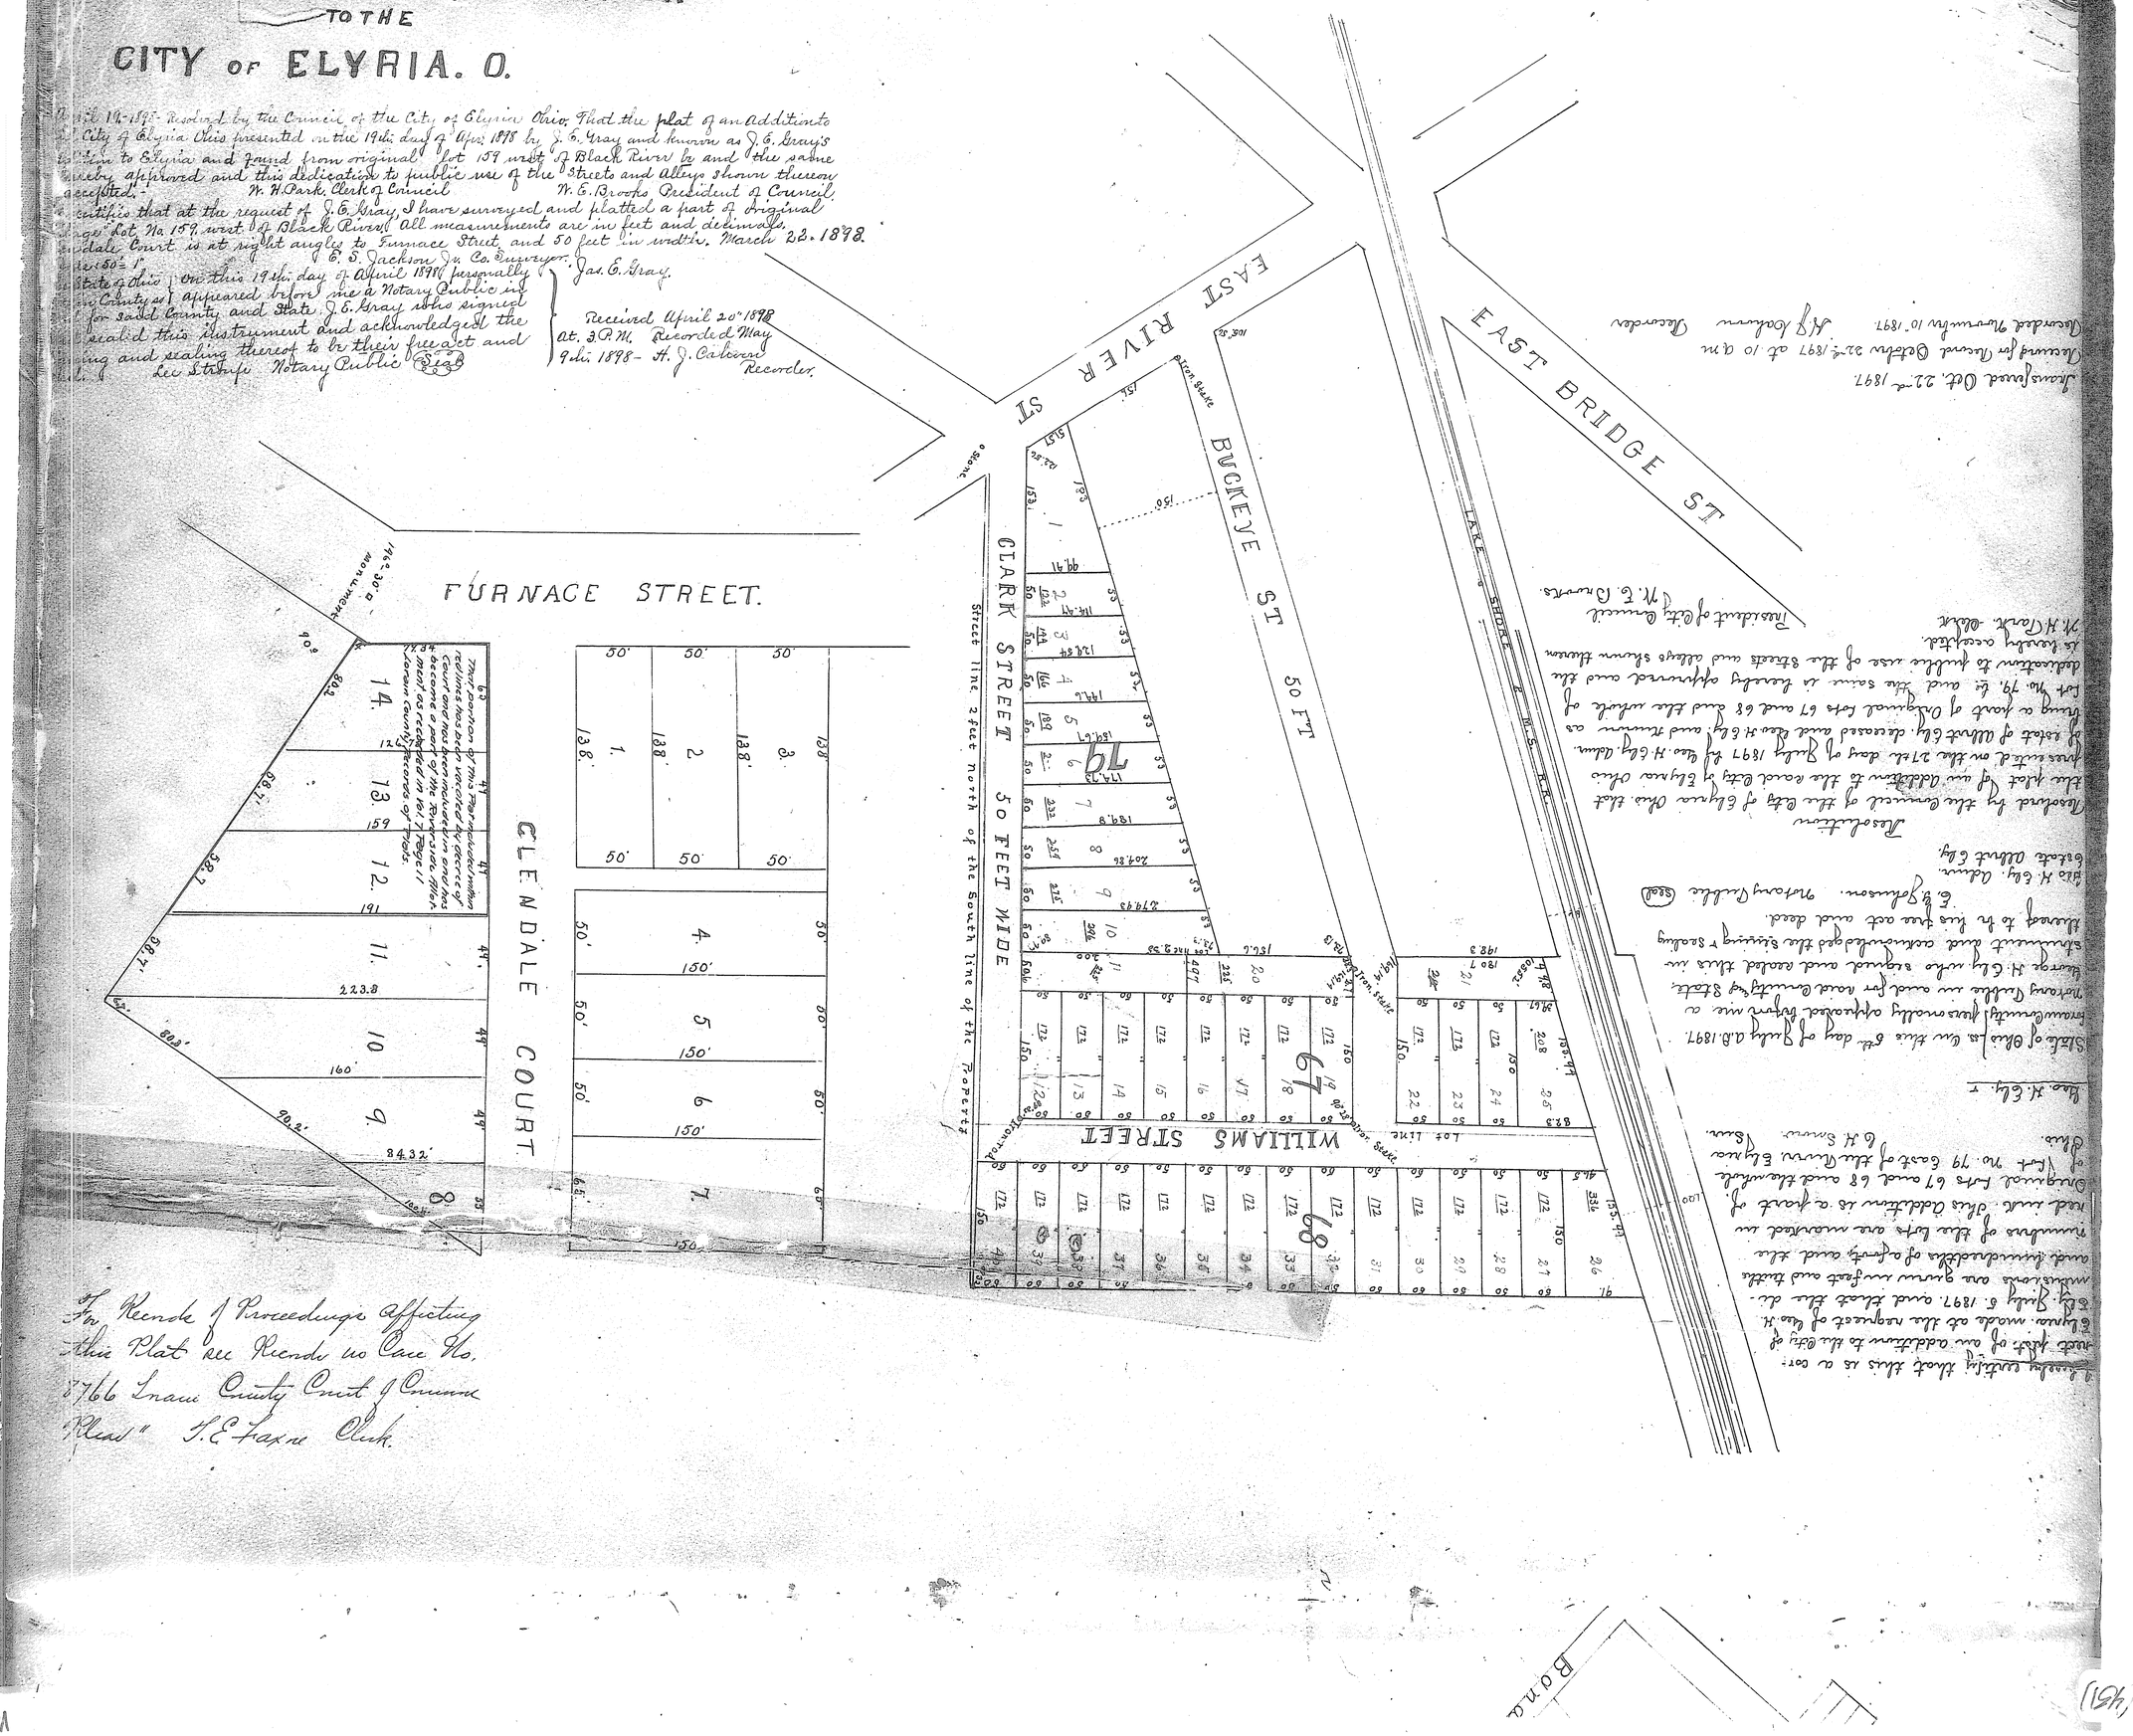
FURNACE STREET.
CLENDALE COURT.
CLARK STREET 50 FEET WIDE
Street line 2 feet north of the South line of the Property
WILLIAMS STREET
EAST RIVER ST
BUCKEYE ST 50 FT
EAST BRIDGE ST
LAKE SHORE & M.S. R.R.
Boat House
Boat House
Boat House

VOL 5 B 2 (451)

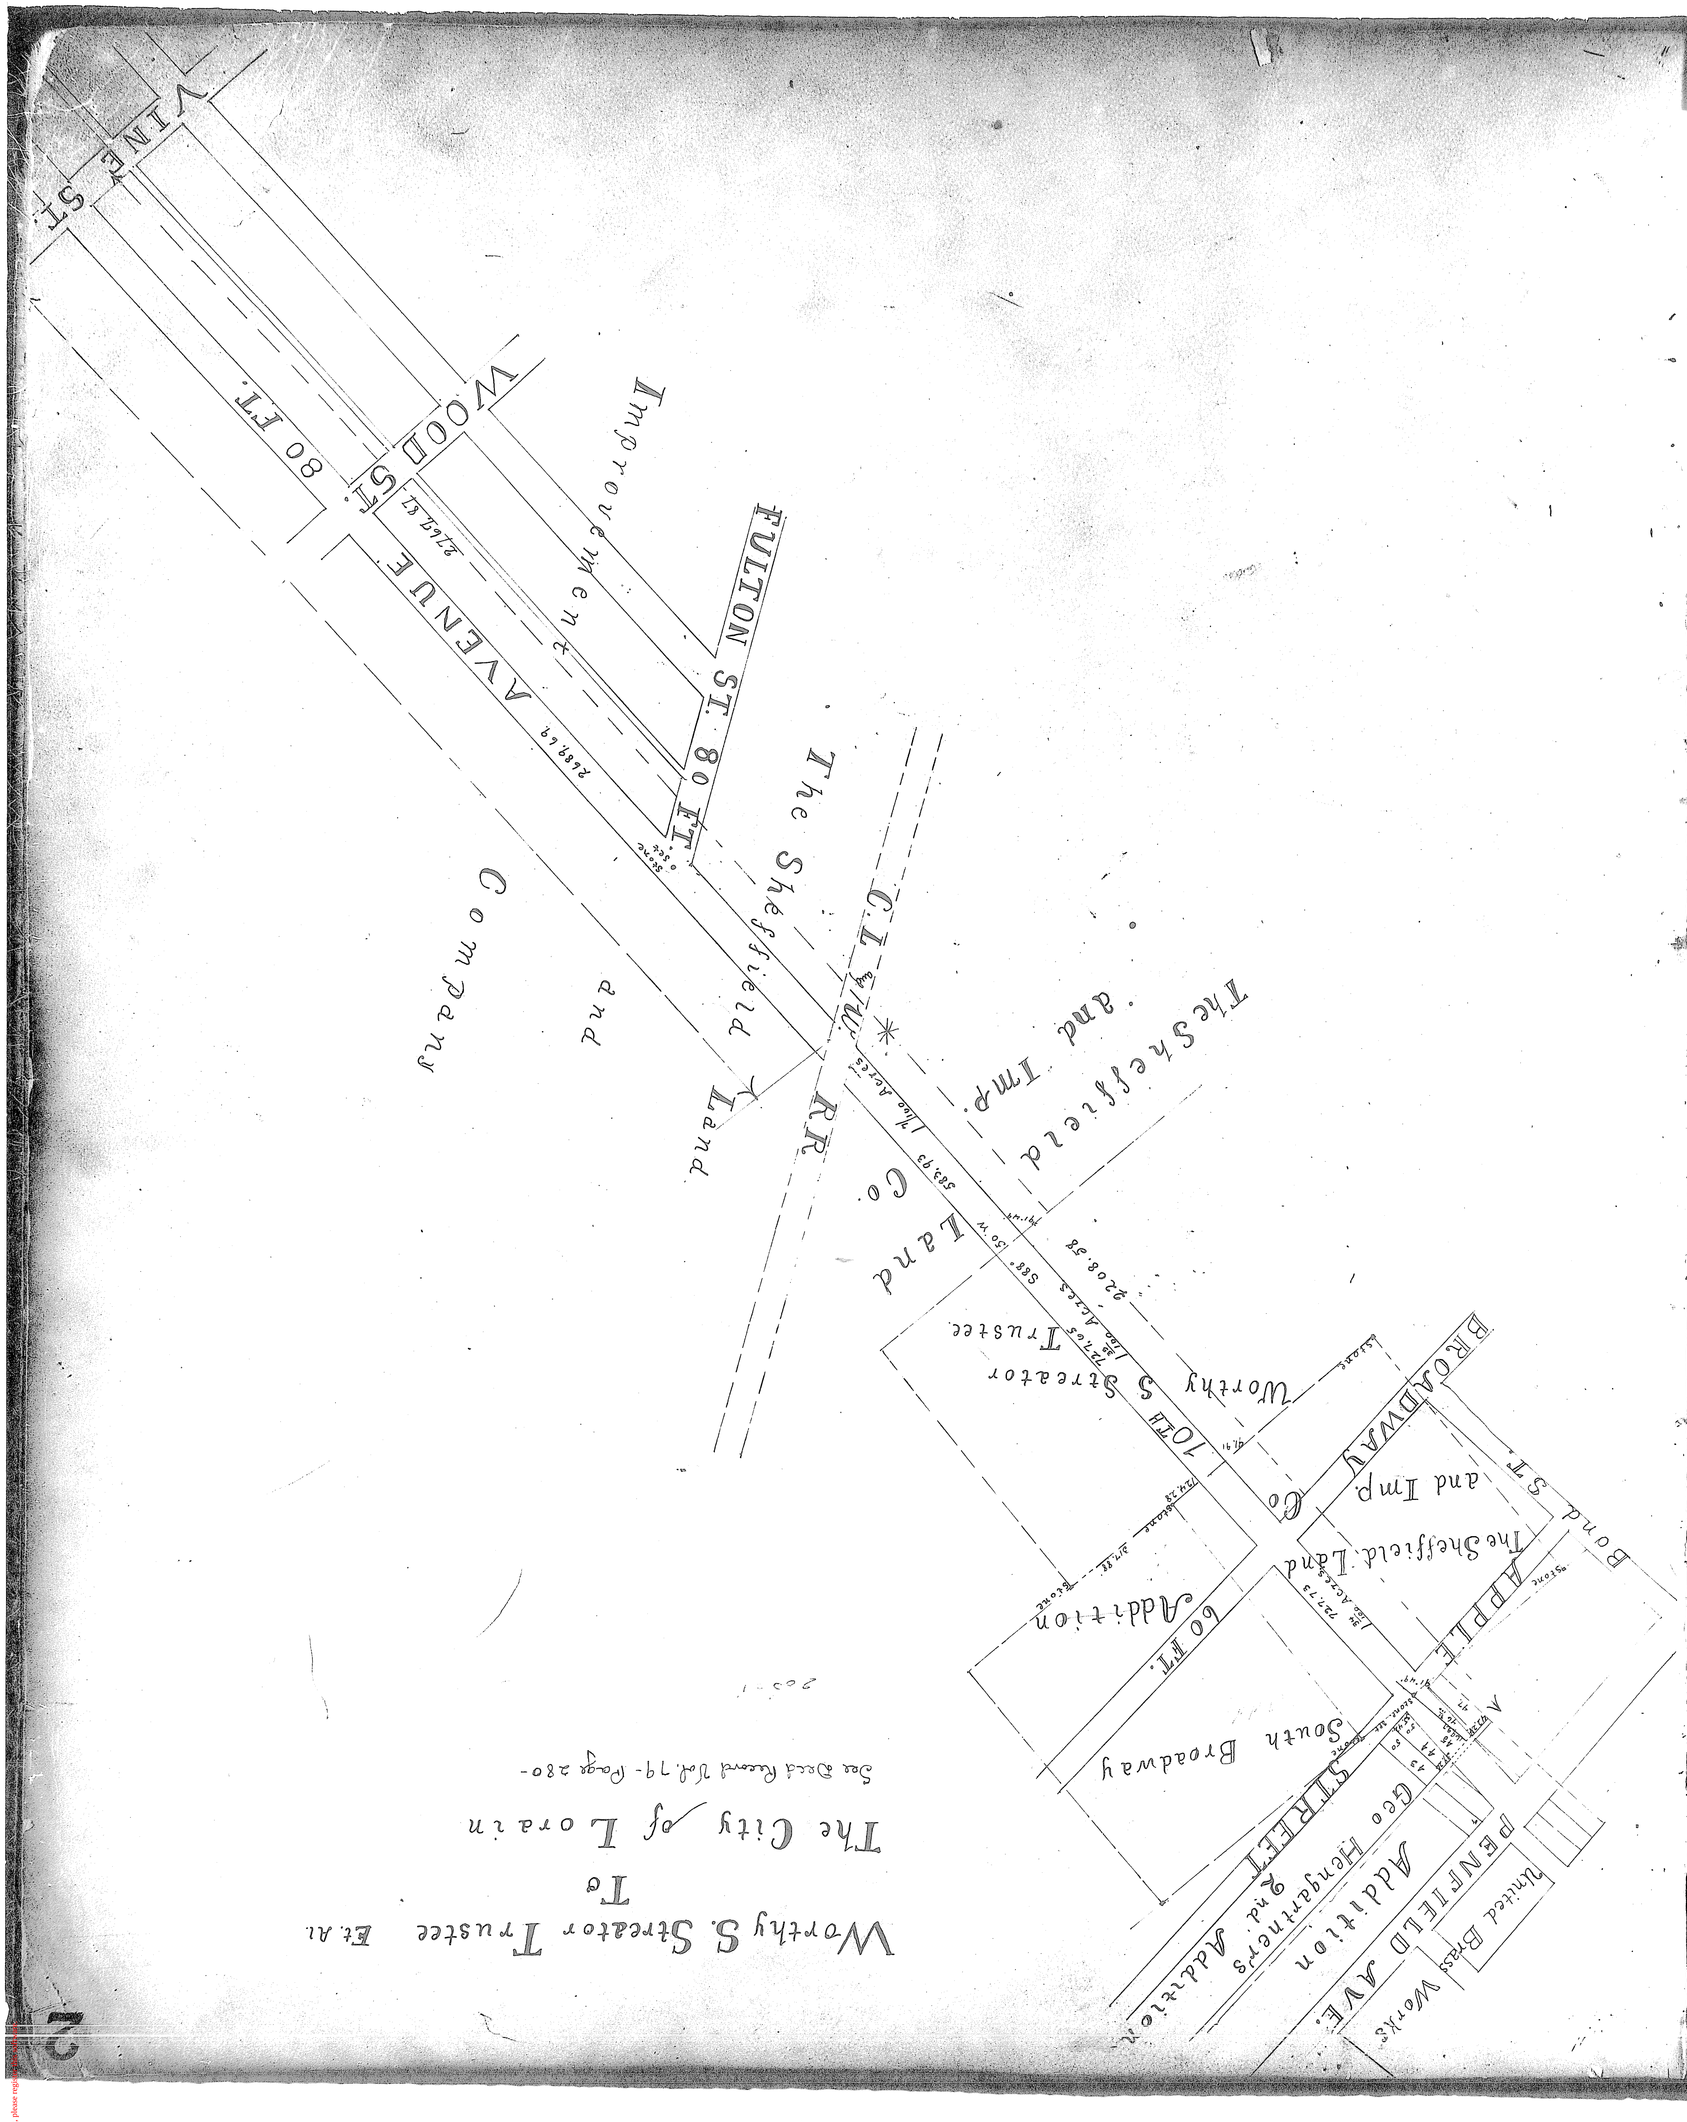

VOL 5 B 2 (451)