http://www.adultpdf.com
Created by TIFF To PDF trial version, to remove this mark, please register at http://www.

WASHINGTON STREET DEDICATION.

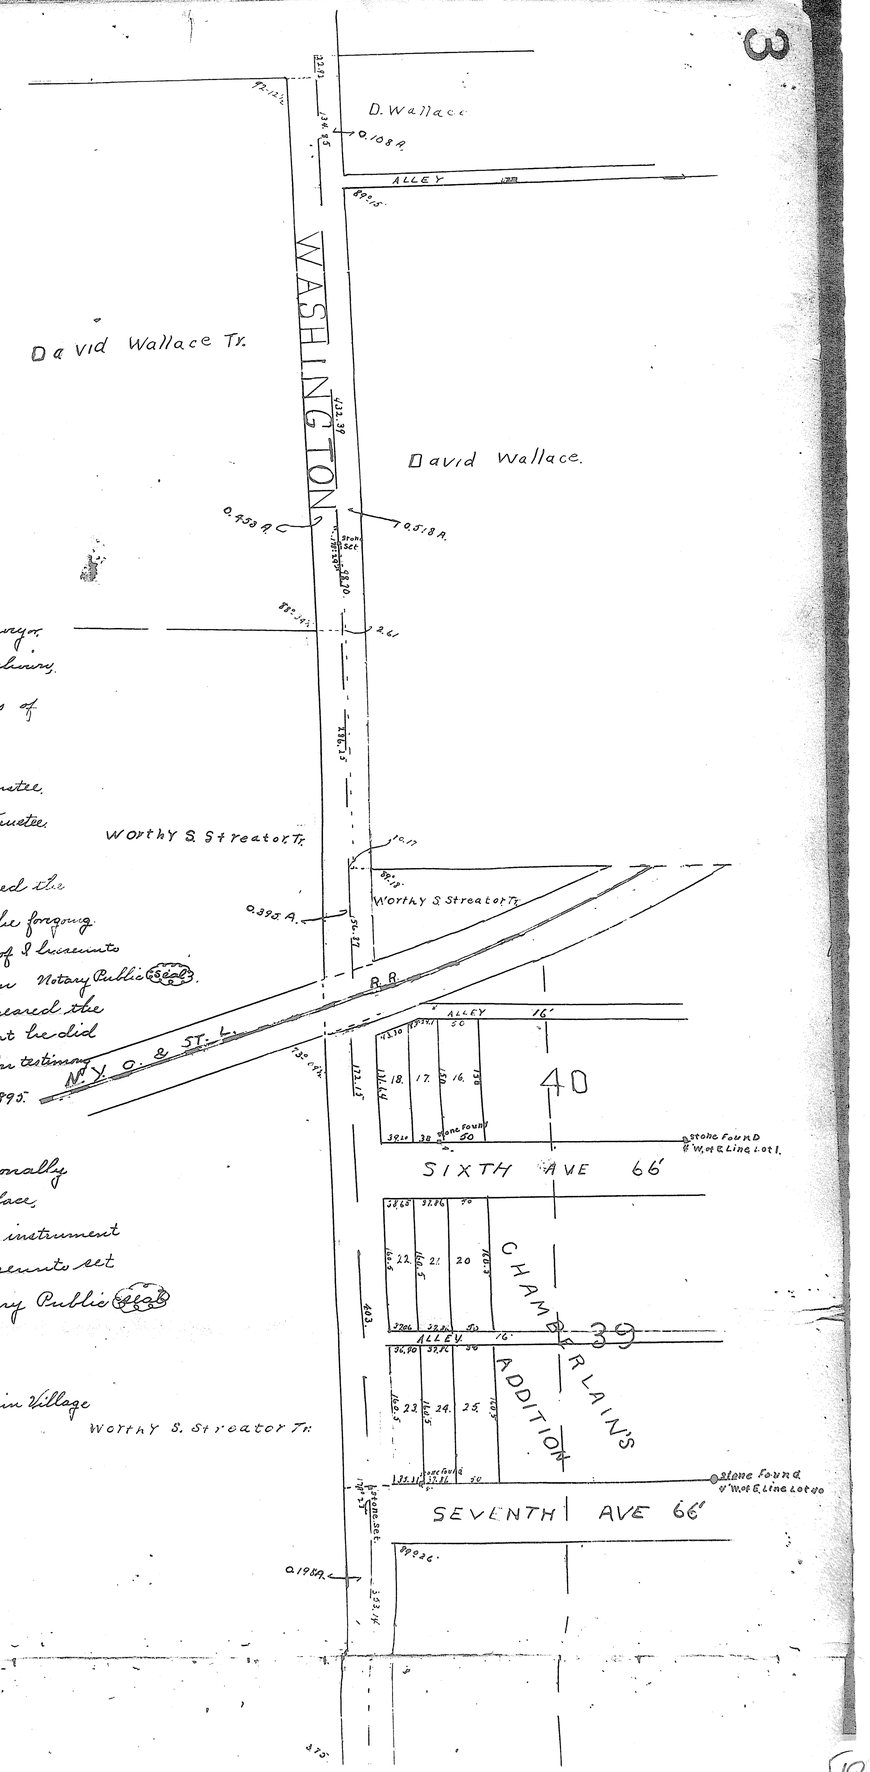

This survey and plat was made at the request of James B. Hoge etal. for the purpose of extending Washington Street. The street is hereby made 60 feet wide from Second Avenue to the north line of John Stange's 2nd. Addition and runs as shown on the plat. The portion of said street shown in yellow shade is to be hereby dedicated to public use, the portion not shaded having been already dedicated. Distances are given in feet, and decimals thereof and stone monuments were found or set at all points so indicated on the Plat. All of which I hereby certify to be correct.

Lorain, June 17, 1895.- (Scale 100 ft. = 1 inch) E. E. Loofburrow. Surveyor.

We we the undersigned owners of the land fronting on Washington Street as hereon shown, hereby dedicate to public use for street purposes those portions of our respective pieces of land shown hereon within the lines of said street.

David Wallace — David Wallace, Trustee.
Jas. B. Hoge — Worthy S. Streator, Trustee.
E. W. Moore — Fannie L. Root.

The State of Ohio, County of Lorain ss. Before me a Notary Public in and for said County personally appeared the above named James B. Hoge who acknowledged that he did sign the forgoing instrument and that the same was his free act and deed. In testimony whereof I hereunto set my hand and official seal this 7 day of October A.D. 1895. Clarence G. Washburn Notary Public (Seal)

State of Ohio, Cuyahoga County ss. Before me a Notary Public in and for said County personally appeared the above named Worthy S. Streator Trustee who acknowledged that he did sign the foregoing instrument and that the same was his free act and deed. In testimony whereof I hereunto set my hand and official seal this 5 day of October A.D. 1895. John M. Lessick Notary Public (Seal)

State of Ohio, County of Lorain ss. Before me a Notary Public in and for said County personally appeared the above named David Wallace Trustee, David Wallace, E. W. Moore, Fannie L. Root who acknowledged that they did sign the foregoing instrument and that the same was their free act and deed. In testimony whereof I hereunto set my hand and official seal this 7 day of October A.D. 1895. Jas. B. Hoge Notary Public (Seal)

This plat approved for record by ordinance passed 21. 1895 by Council of Lorain Village

Worthy S. Streator Tr.

G. E. Hall. Clerk.

Received for Record Apr. 26. 1898 at 9 A. M.
Recorded May 16. 1898. H. J. Calhoun Recorder.

VOL 5 PG 3 (451)

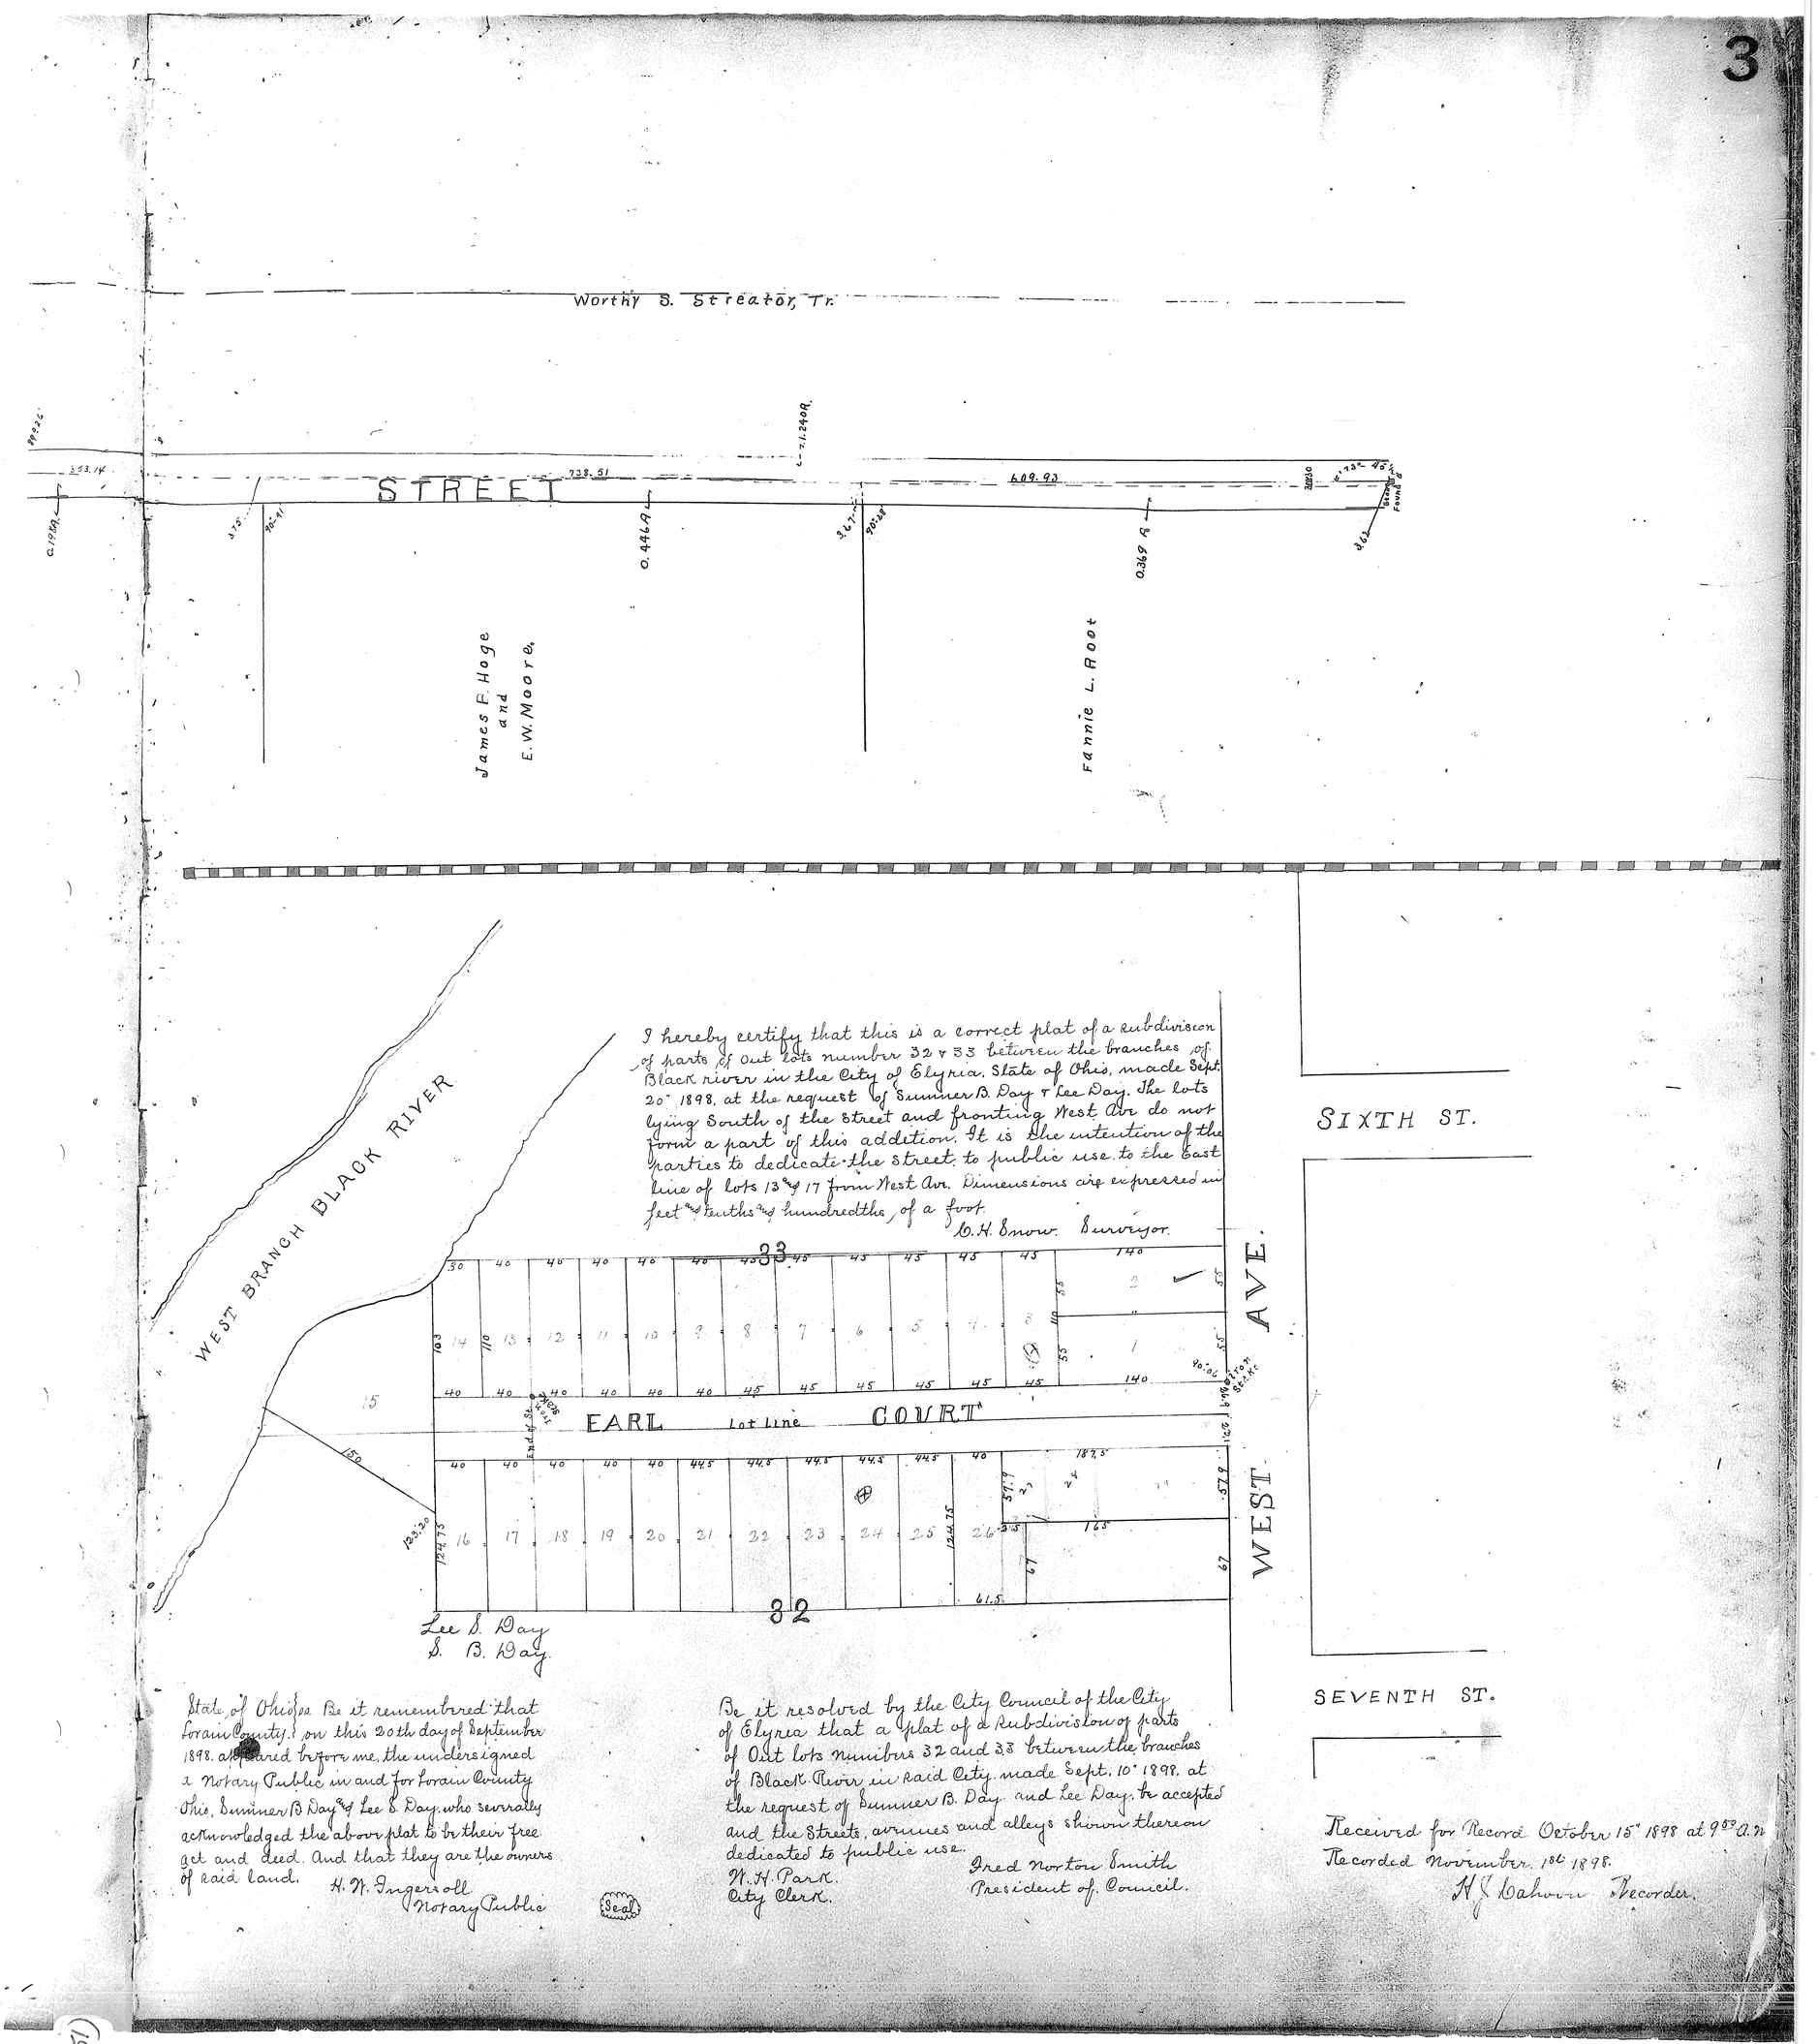

State of Ohio } Be it remembered that
Lorain County } on this 20th day of September 1898, appeared before me, the undersigned a Notary Public in and for Lorain County Ohio, Sumner B. Day & Lee S. Day, who severally acknowledged the above plat to be their free act and deed. And that they are the owners of said land.

H. N. Ingersoll
Notary Public

(Seal)

Be it resolved by the City Council of the City of Elyria that a plat of a subdivision of parts of Out lots numbers 32 and 33 between the branches of Black River in said City made Sept. 10th 1898, at the request of Sumner B. Day and Lee Day, be accepted and the streets, avenues and alleys shown thereon dedicated to public use.

M. H. Park
City Clerk.

Fred Norton Smith
President of Council.

Received for Record October 15th 1898 at 9 53 A. M.
Recorded November 1st 1898.
H. S. Calhoun Recorder.

VOL 5 PG 3 (451)

http://www.oldlinpdf.com
Created by TIFF To PDF trial version, to remove this mark, please register this software.